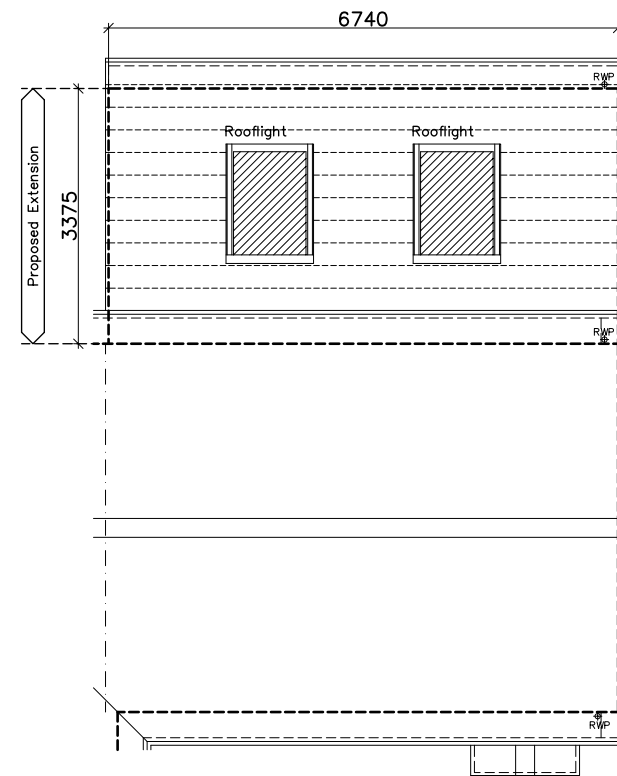
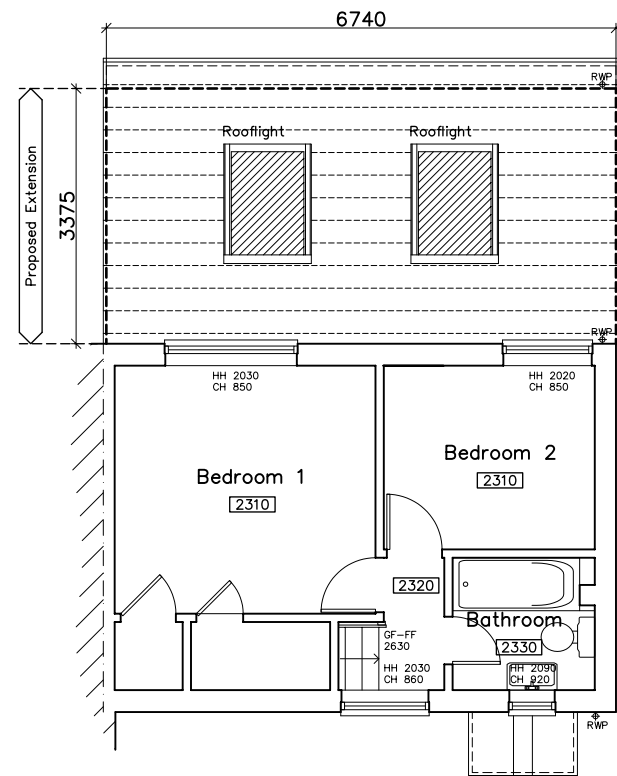
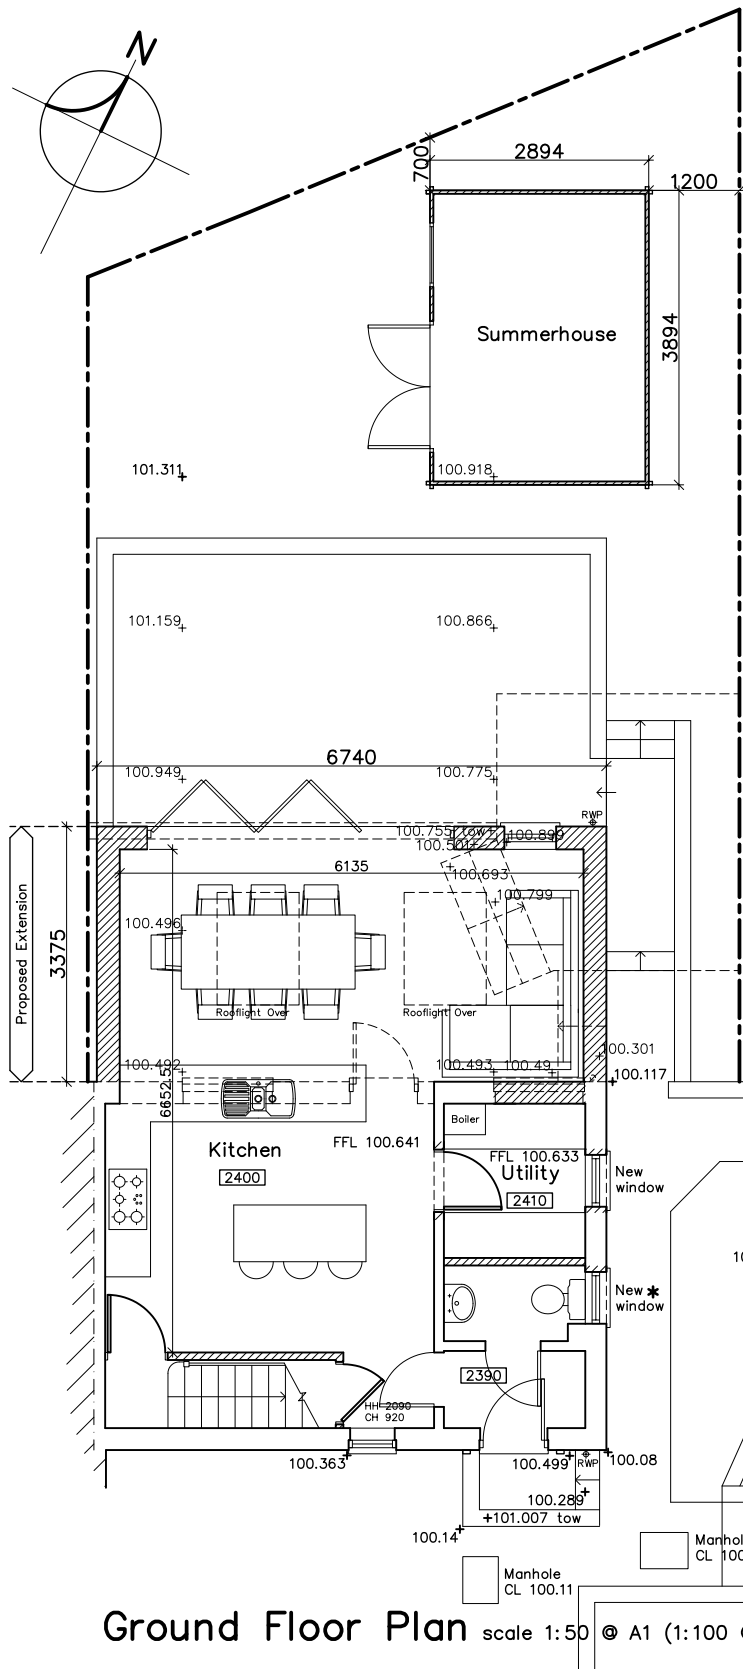


Schedule of Materials	
Walls	Facing bricks to match existing
Doors & Windows	UPVC or Aluminium Double glazed
Roof	Profiled interlocking concrete tiles to match existing. UPVC fascia and soffits to match existing
R W Goods	UPVC to match existing

Legend	
	New door
	Walls to be removed
	New wall
	Obscure glazed

Proposed Plans for Proposed Extension and Alterations to 10 Swallowmead, Salisbury

Rev	Revision	Date
-----	----------	------

Sarum Architecture
Bespoke Architectural Design
33 Old Meadows Walk,
Salisbury, Wiltshire, SP2 8PA
Website: www.sarumarchitecture.co.uk
Email: chris@sarumarchitecture.co.uk
Tel: 01722 238399 Mob: 07979 923861

Project: 10 Swallowmead
Salisbury
Drawing: Proposed Plans

Client:
Drawing Scale: 1:50 (1:100 @ A3)
Drawing Number: 25/0452/101