




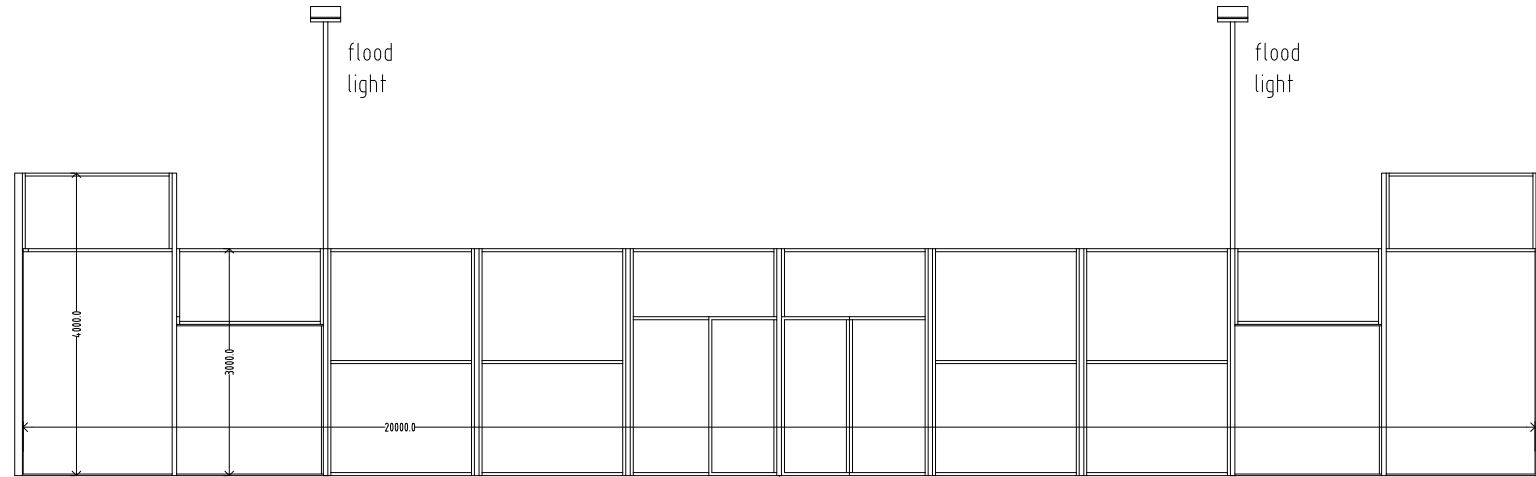

COURT SIDE ELEVATIONS

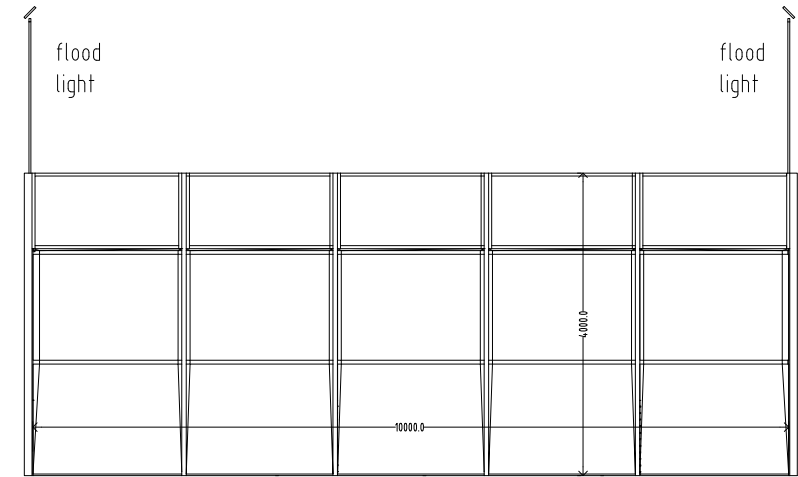


COURT END ELEVATIONS

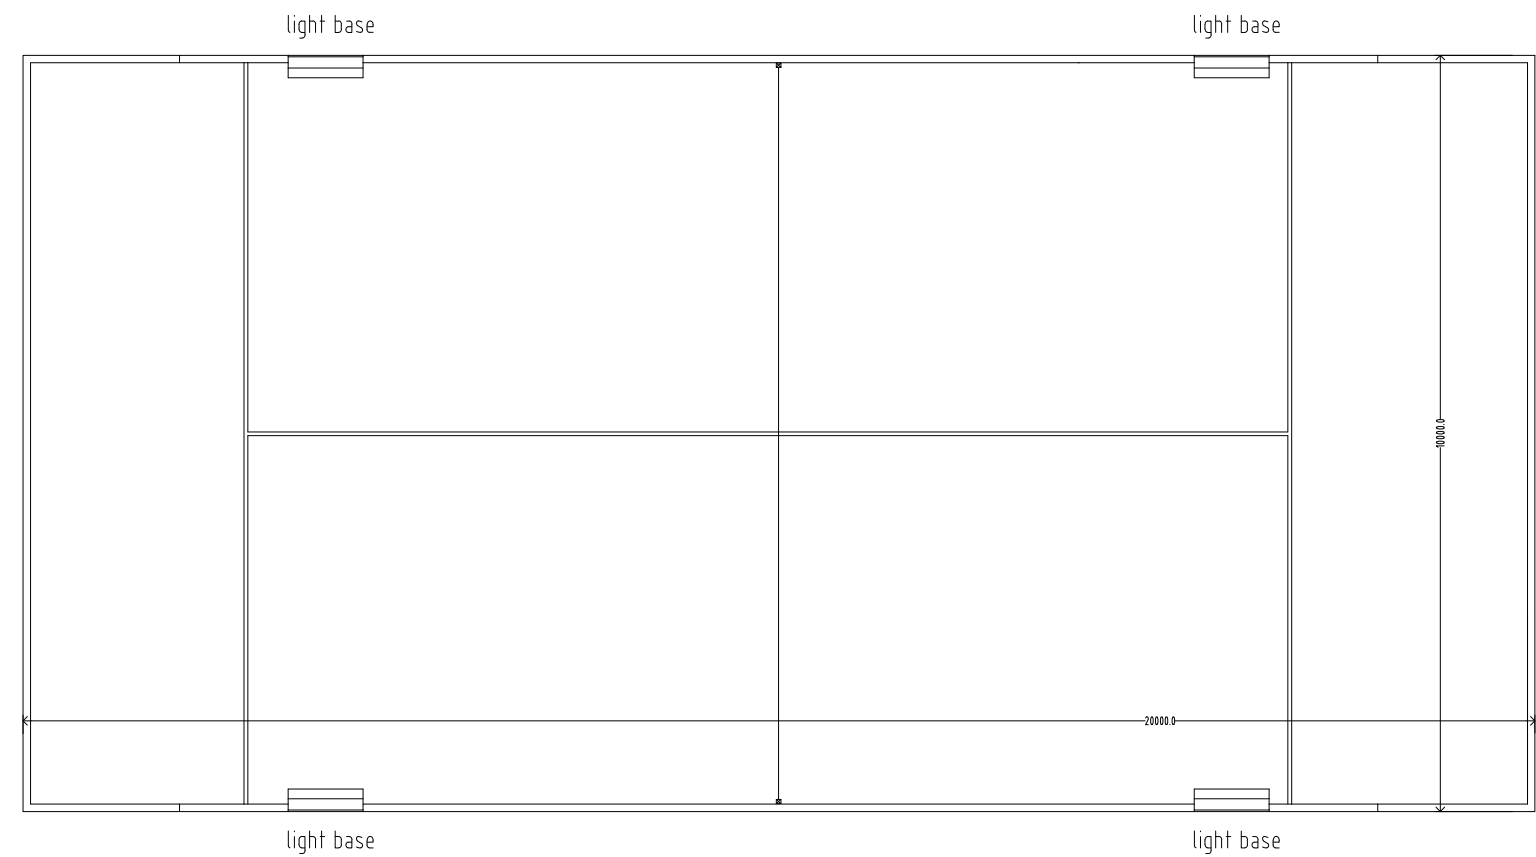

COURT PLAN

Proposed Court Plan 1:100

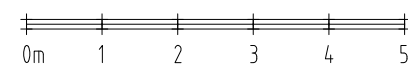

SPACE design solutions ltd.

Ivon House - High Road - Broad Chalke
Salisbury - SP5 5EH
Tel. 01722 780915 Mob. 07970 473967
Email. spacedsl@btinternet.com

Client: MR & MRS FLOYD

Job Title: MANOR FARM
QUIDHAM STREET
BOWERCHALKE SP5 5BU

Drawing Title:
PROPOSED COURT DETAILS

Scale: 1:100 @ A3

Date: DEC 25

Drawn by: DAJ

Dwg. No.

559-12

Rev.