

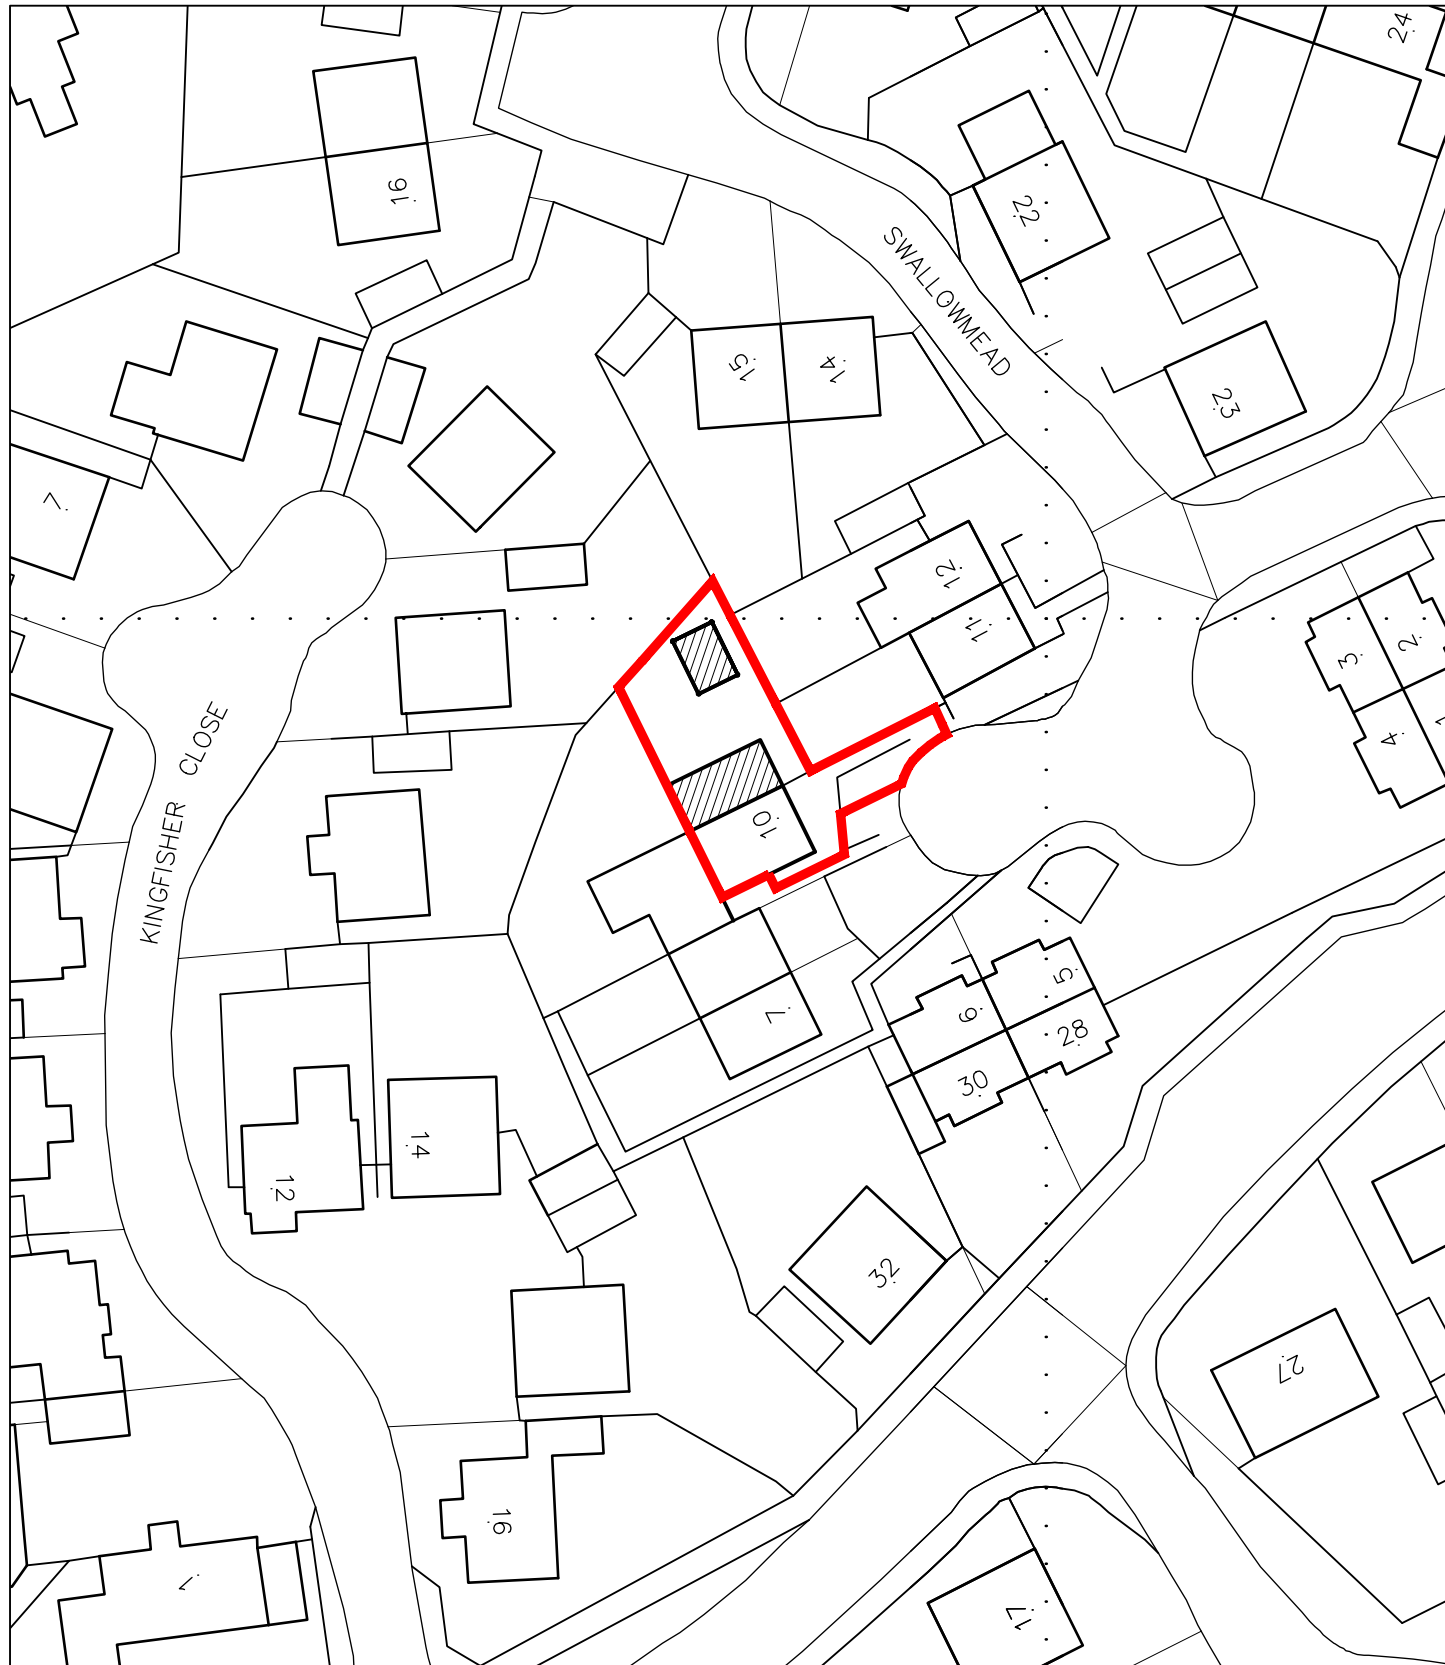


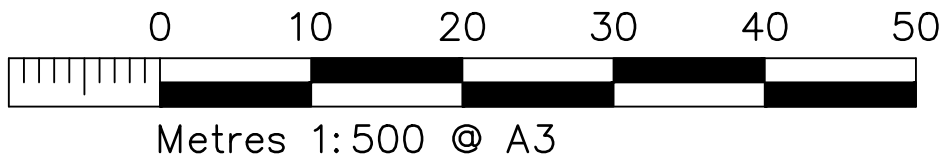

BLOCK PLAN scale 1:500

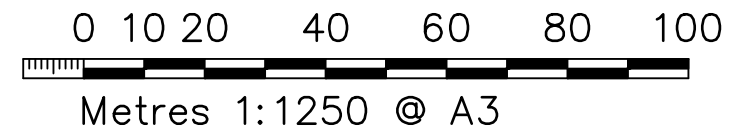

LOCATION PLAN scale 1:1250

10 Swallowmead, SALISBURY