


20 Blenheim Park

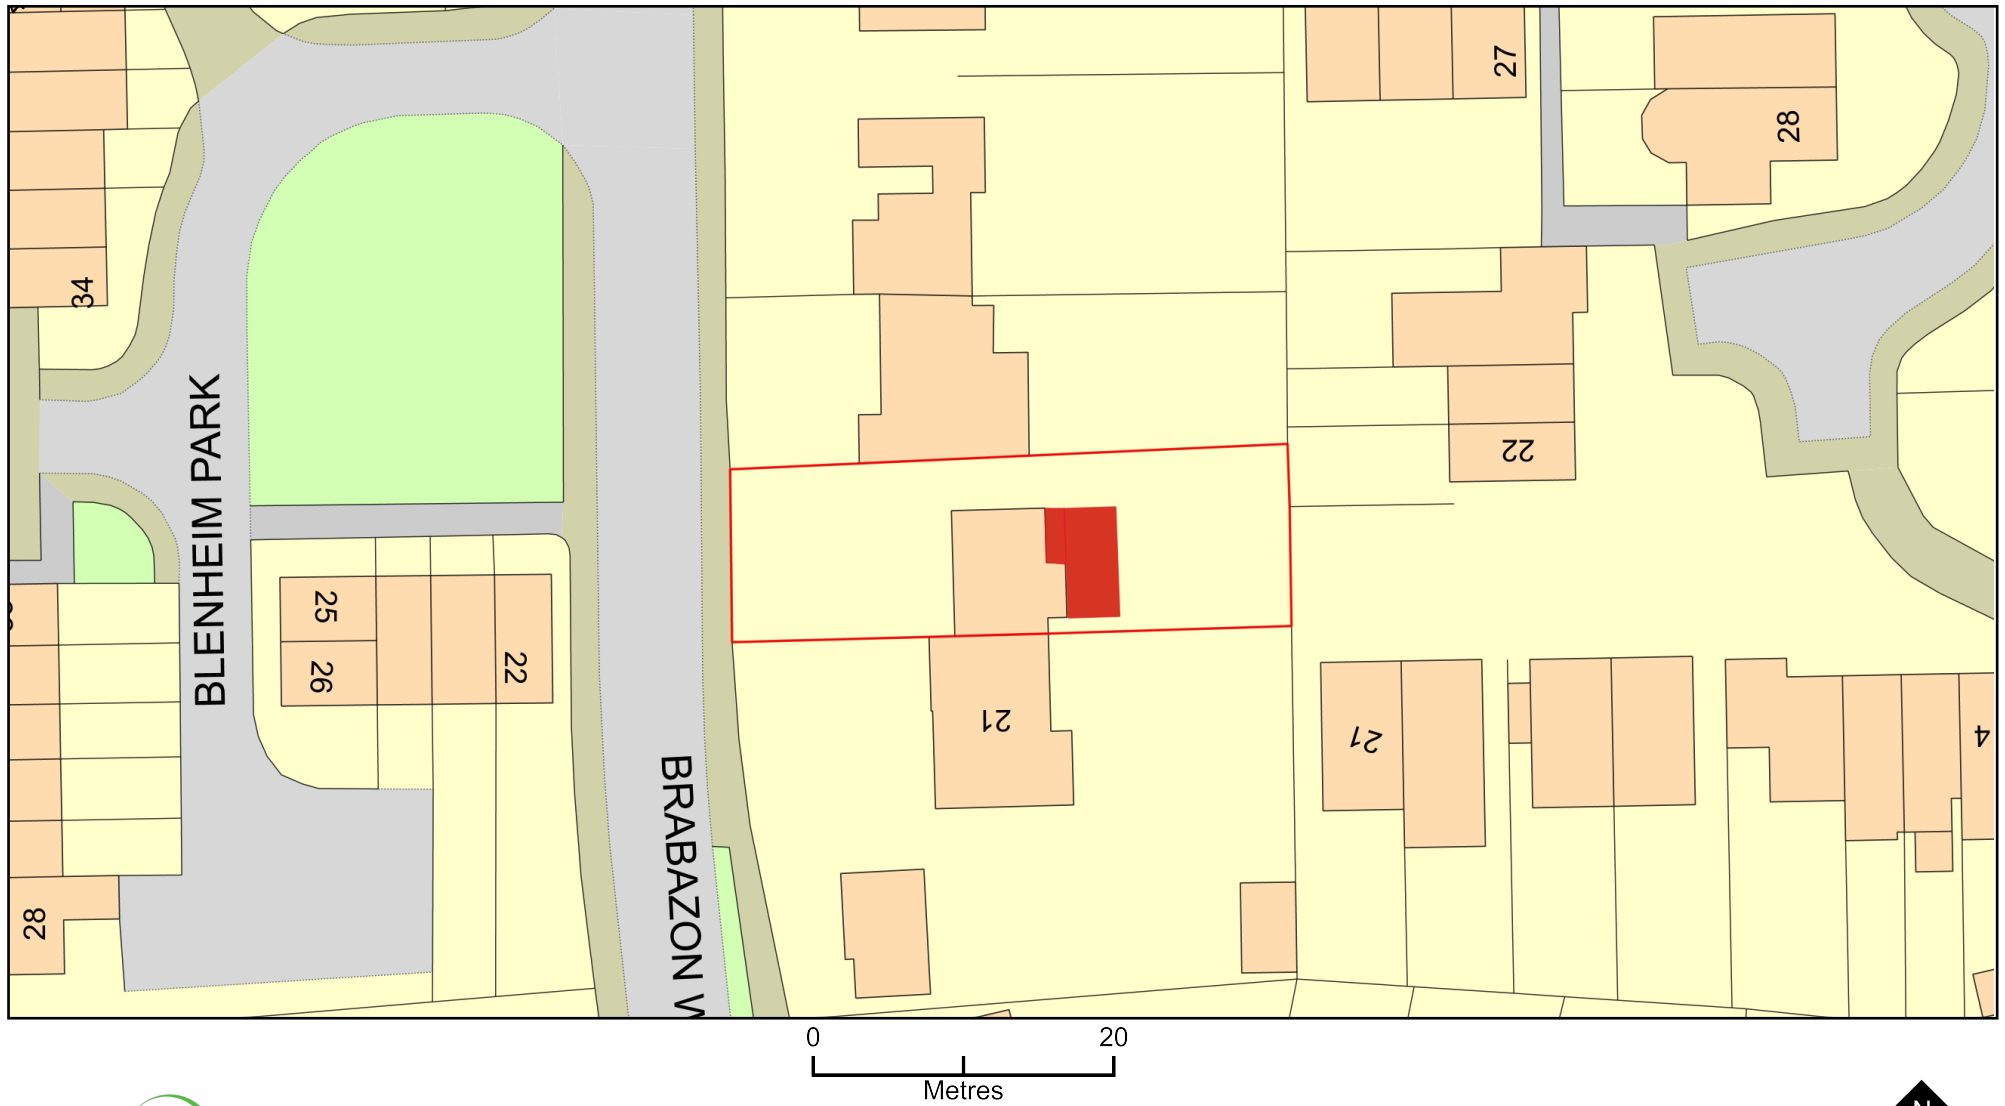

Plan Produced for: James Humphry

Date Produced: 14 Dec 2025

Plan Reference Number: TQRQM25348184702986

Scale: 1:500 @ A4

© Crown copyright and database rights 2025 OS 100042766

