
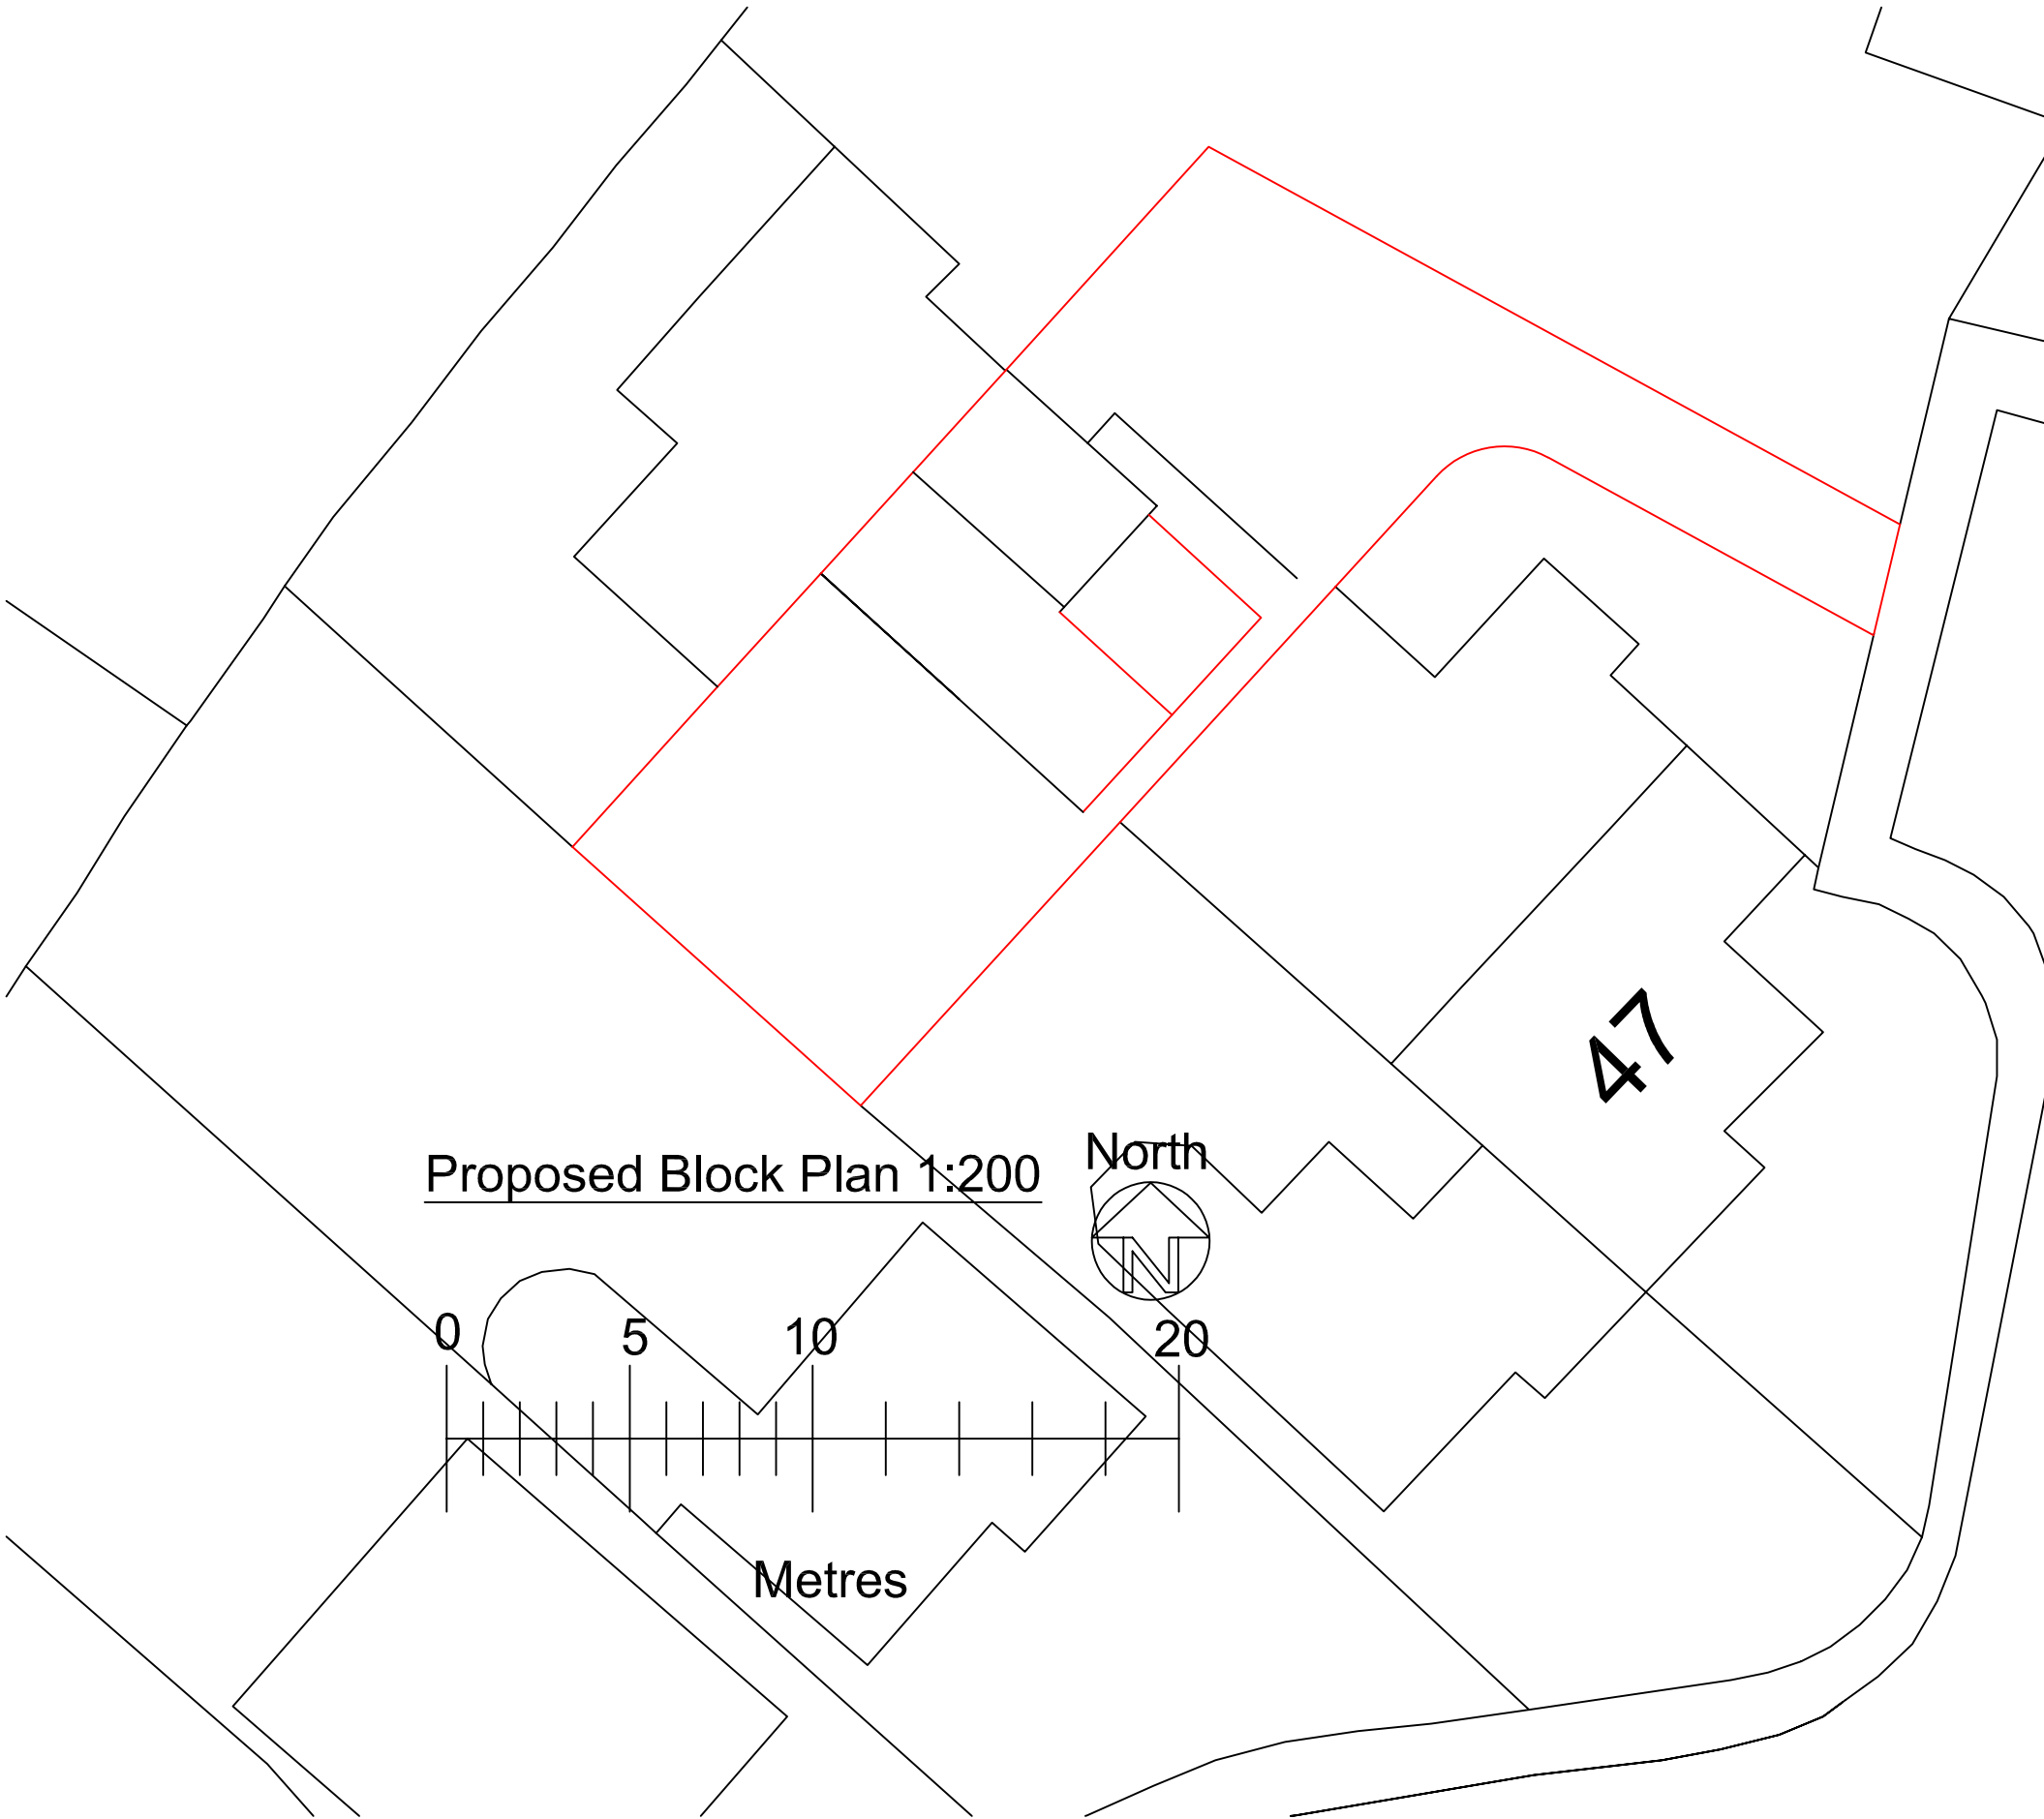
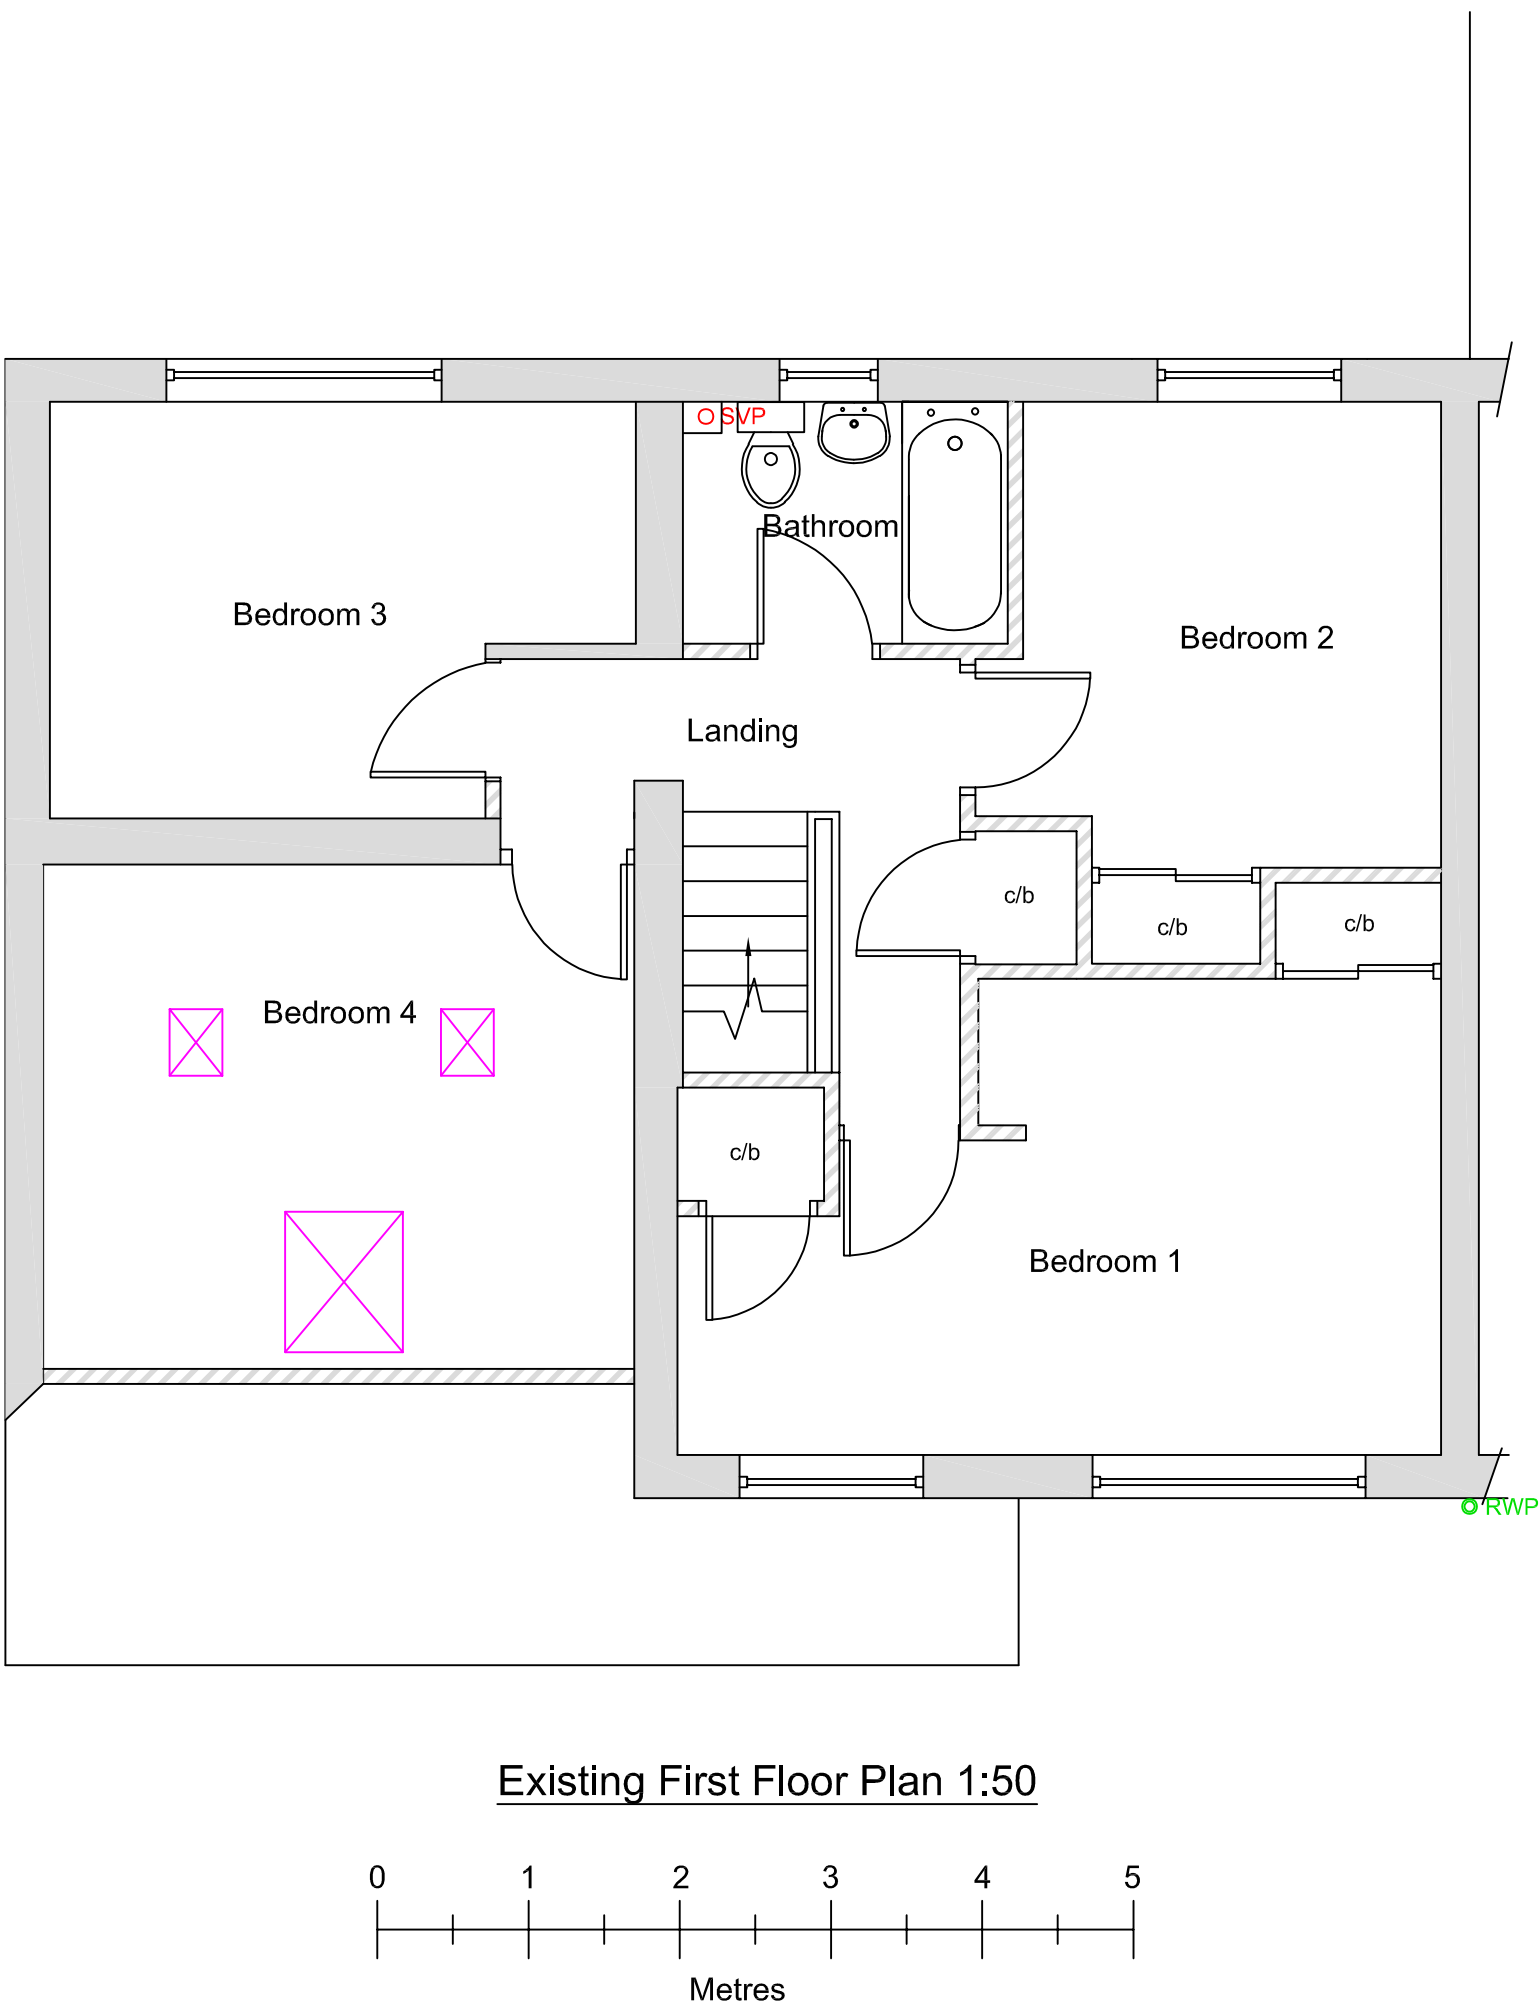


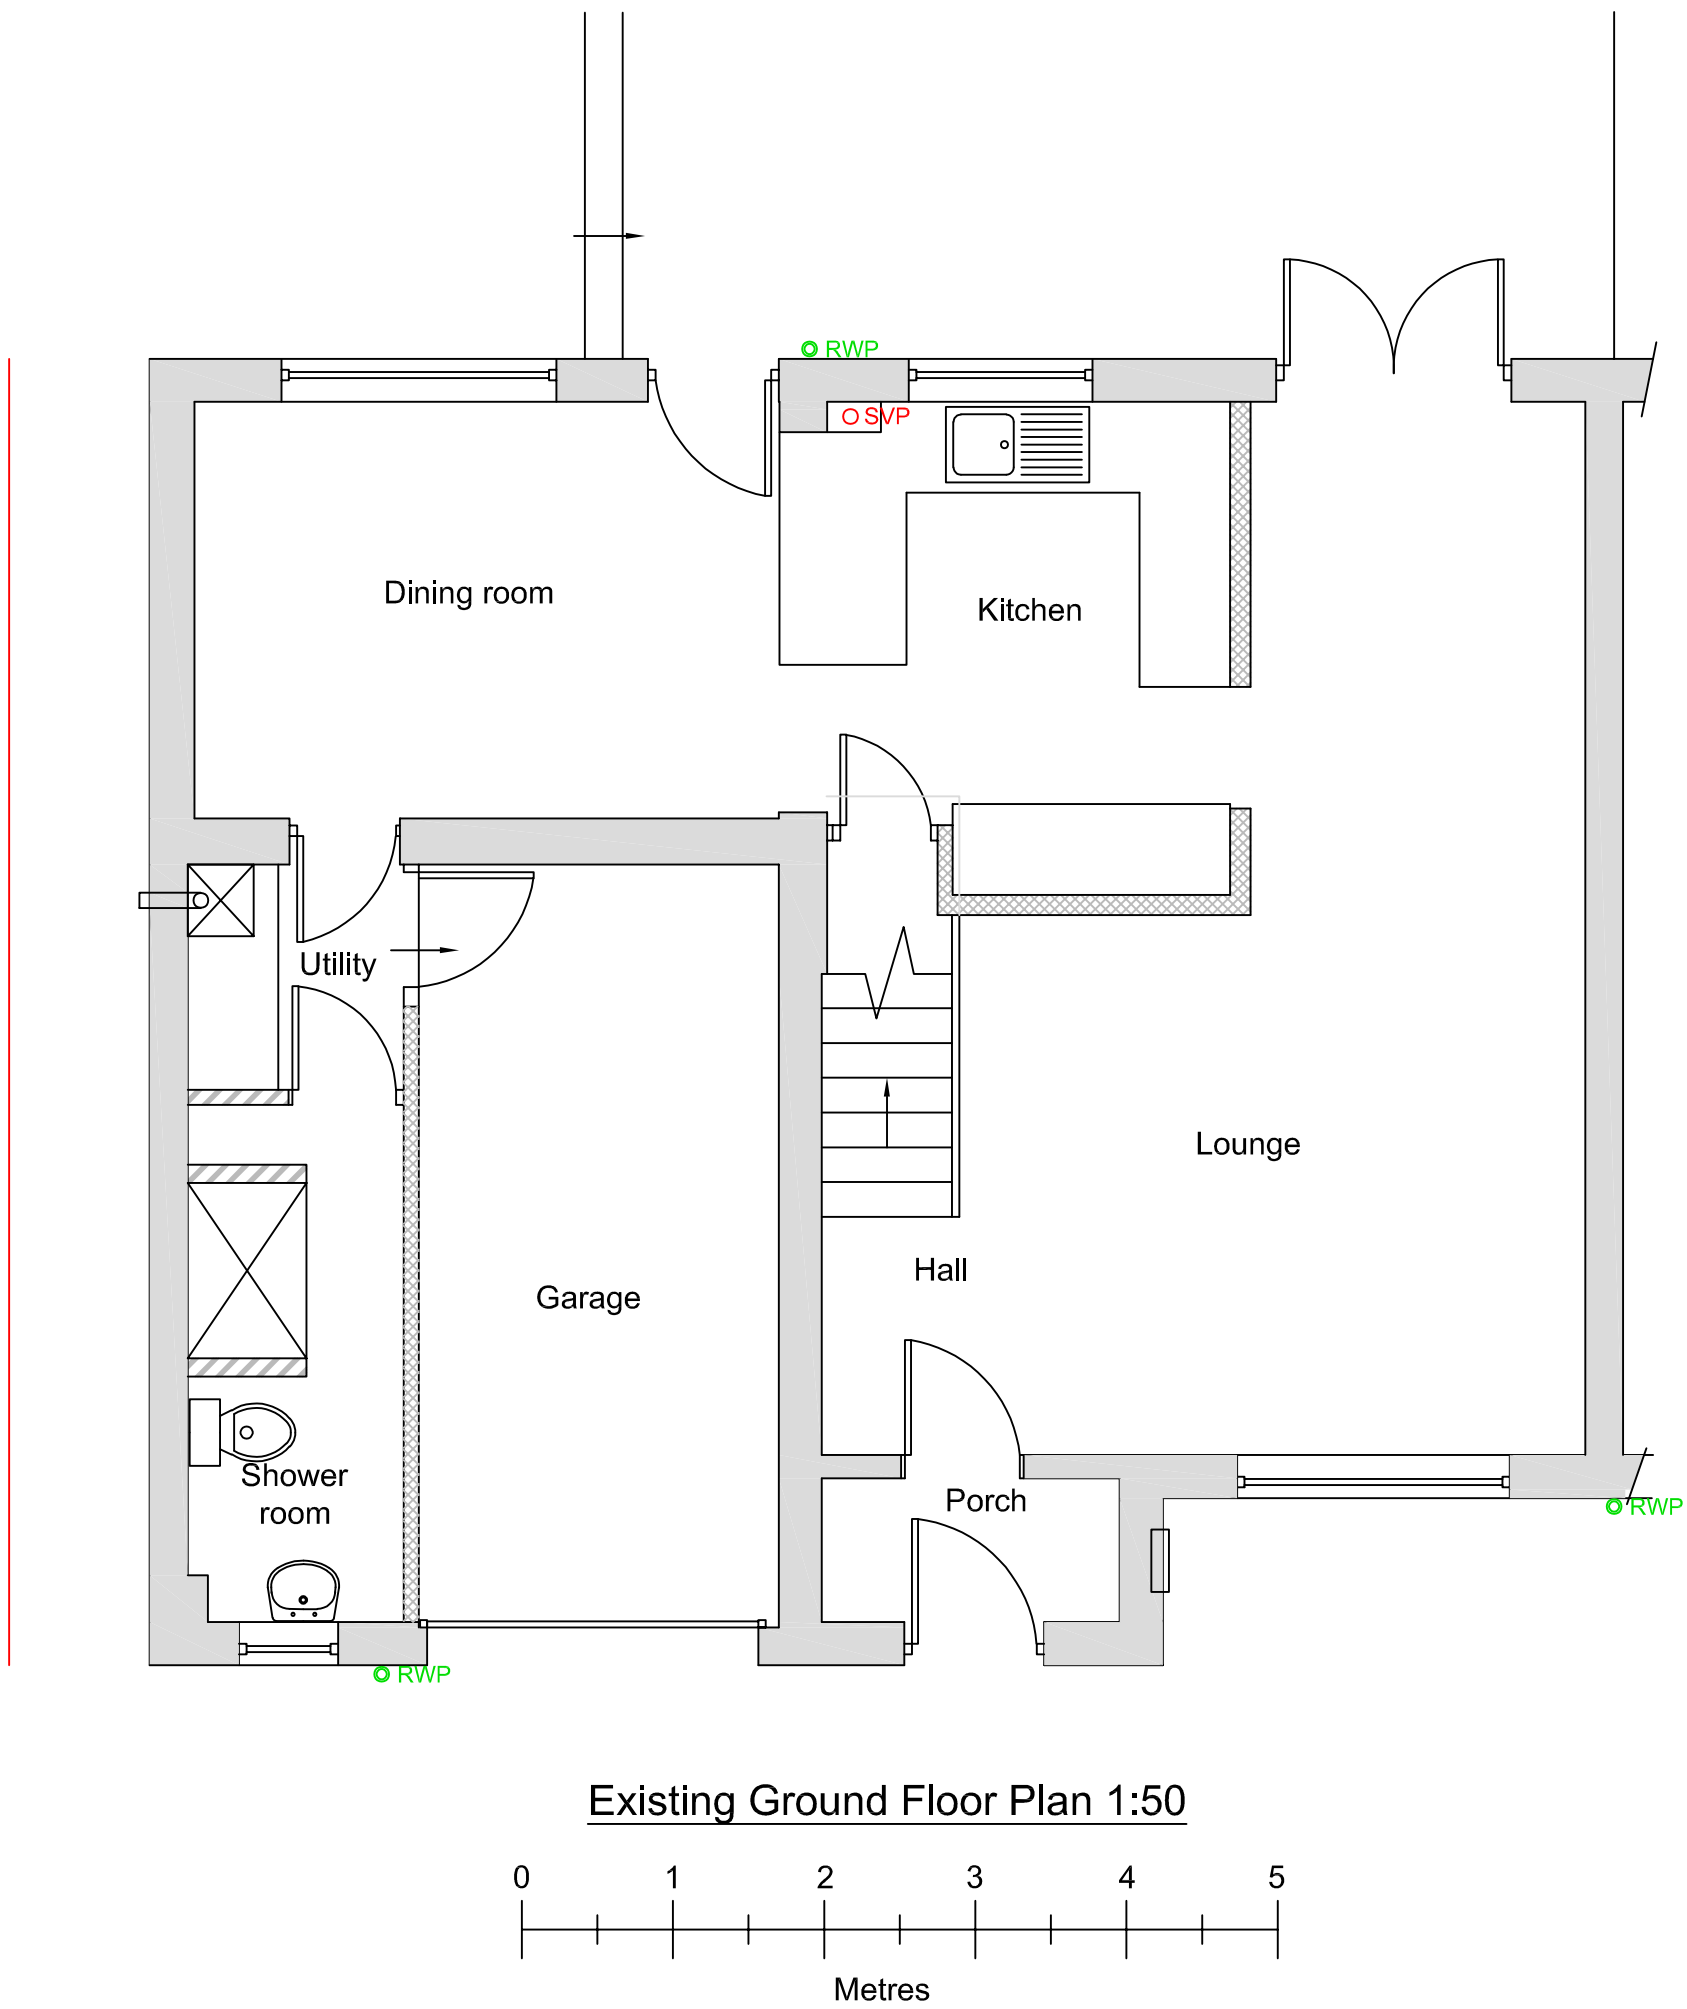

<u>Drawn by</u>	A Harlow & Son 01225 938329	
<u>Proposed First Floor Side Extension for</u> <u>Mr & Mrs R Burgess at</u> <u>49 Palaiwet Close</u> <u>Bradford on Avon</u> <u>Wiltshire</u> <u>BA15 1US</u>		
A1 Papersize		
<u>Scale</u>	1:200, 1:50	<u>Drawing No AH2025/89</u> Sheet 2 of 2
<u>Date</u>	9th Dec 2025	