



Planning

CLIENT

Mr & Mrs White

ADDRESS

14 Manor Rd,
Chippenham,
SN14 0LH

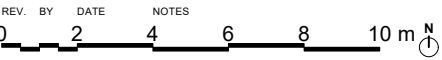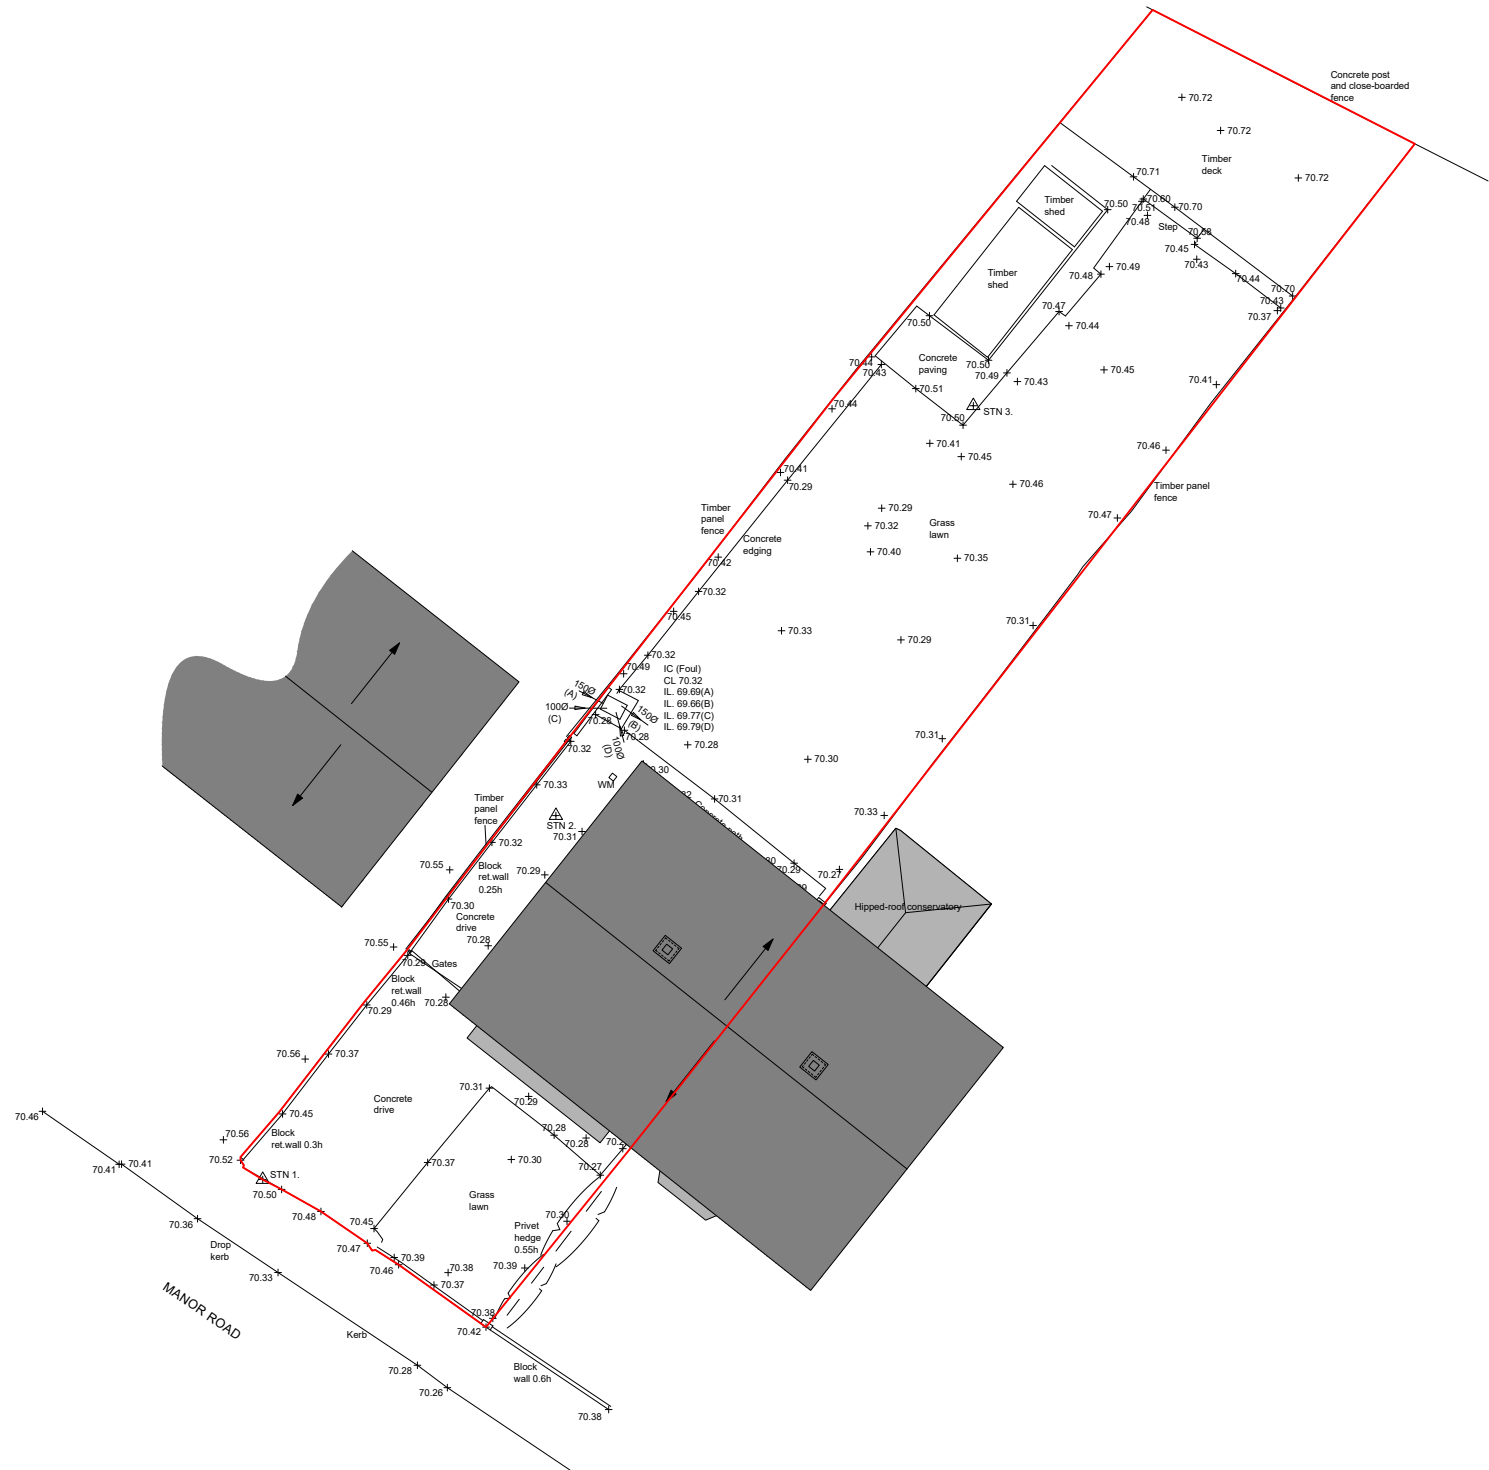

EX site plan

PROJECT	STAGE	DRAWING	REV	DRAWN
13	- 3	- 01		IM
SCALE		SIZE	CREATION	
1:200		@ A3 L	DEC 2025	

THIS DRAWING IS COPYRIGHT © OF Ibrahim Mrymneh
REPRODUCTION IS ONLY TO TAKE PLACE WITH PRIOR WRITTEN AUTHORITY
ALL DIMENSIONS TO BE CONFIRMED ON SITE BEFORE ANY WORK COMMENCES
ANY DISCREPANCIES FOUND IN DRAWINGS OR OTHER DOCUMENTATION MUST
BE BROUGHT TO THE ATTENTION BEFORE PROCEEDING