
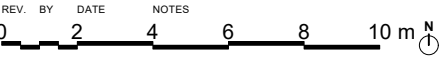


Planning

CLIENT
Mr & Mrs White

ADDRESS
14 Manor Rd,
Chippenham,
SN14 0LH

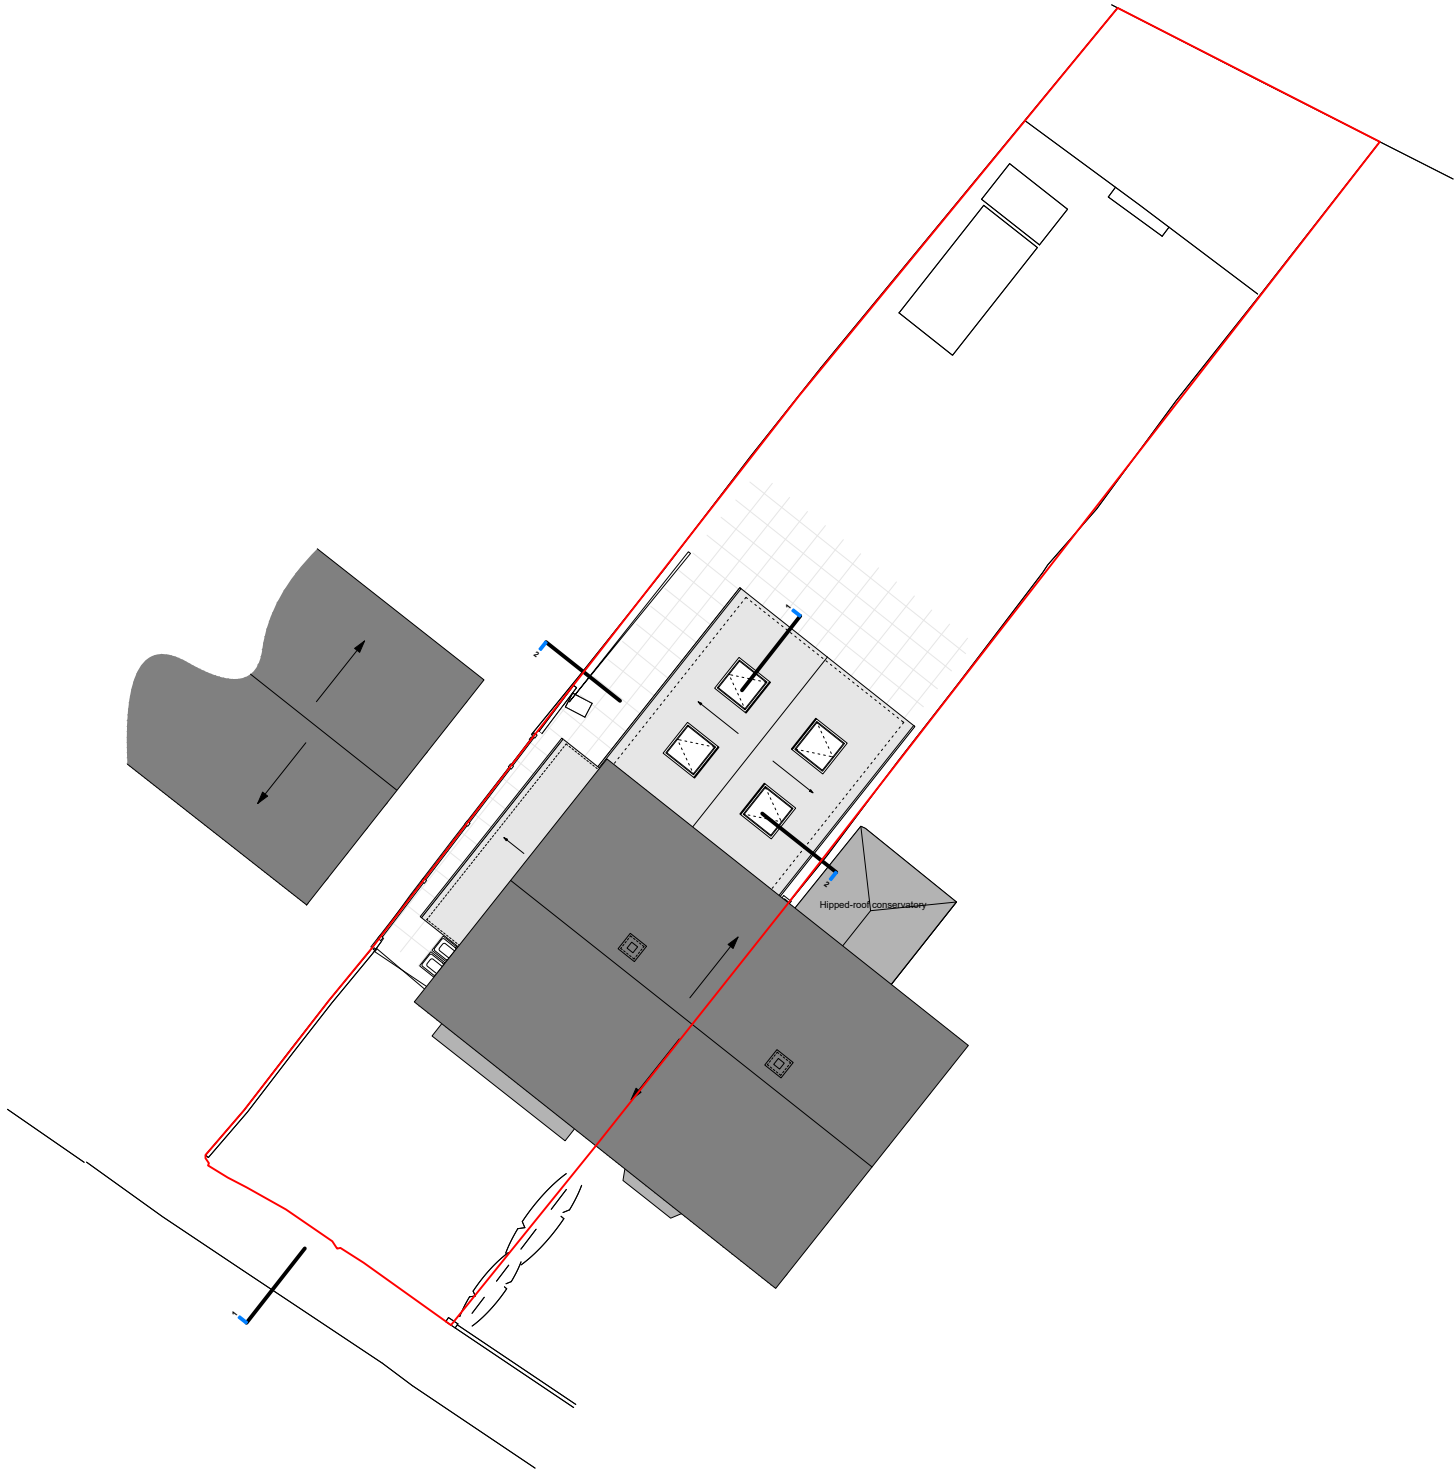

PR site plan

PROJECT	STAGE	DRAWING	REV	DRAWN
13	- 3	- 11		IM
SCALE	SIZE	CREATION		
1:200	@ A3 L	DEC 2025		