


Existing Elevations:

16 MIDDLE STREET,
HARNHAM




South Facing Elevation (Scale 1:50 @ A1):

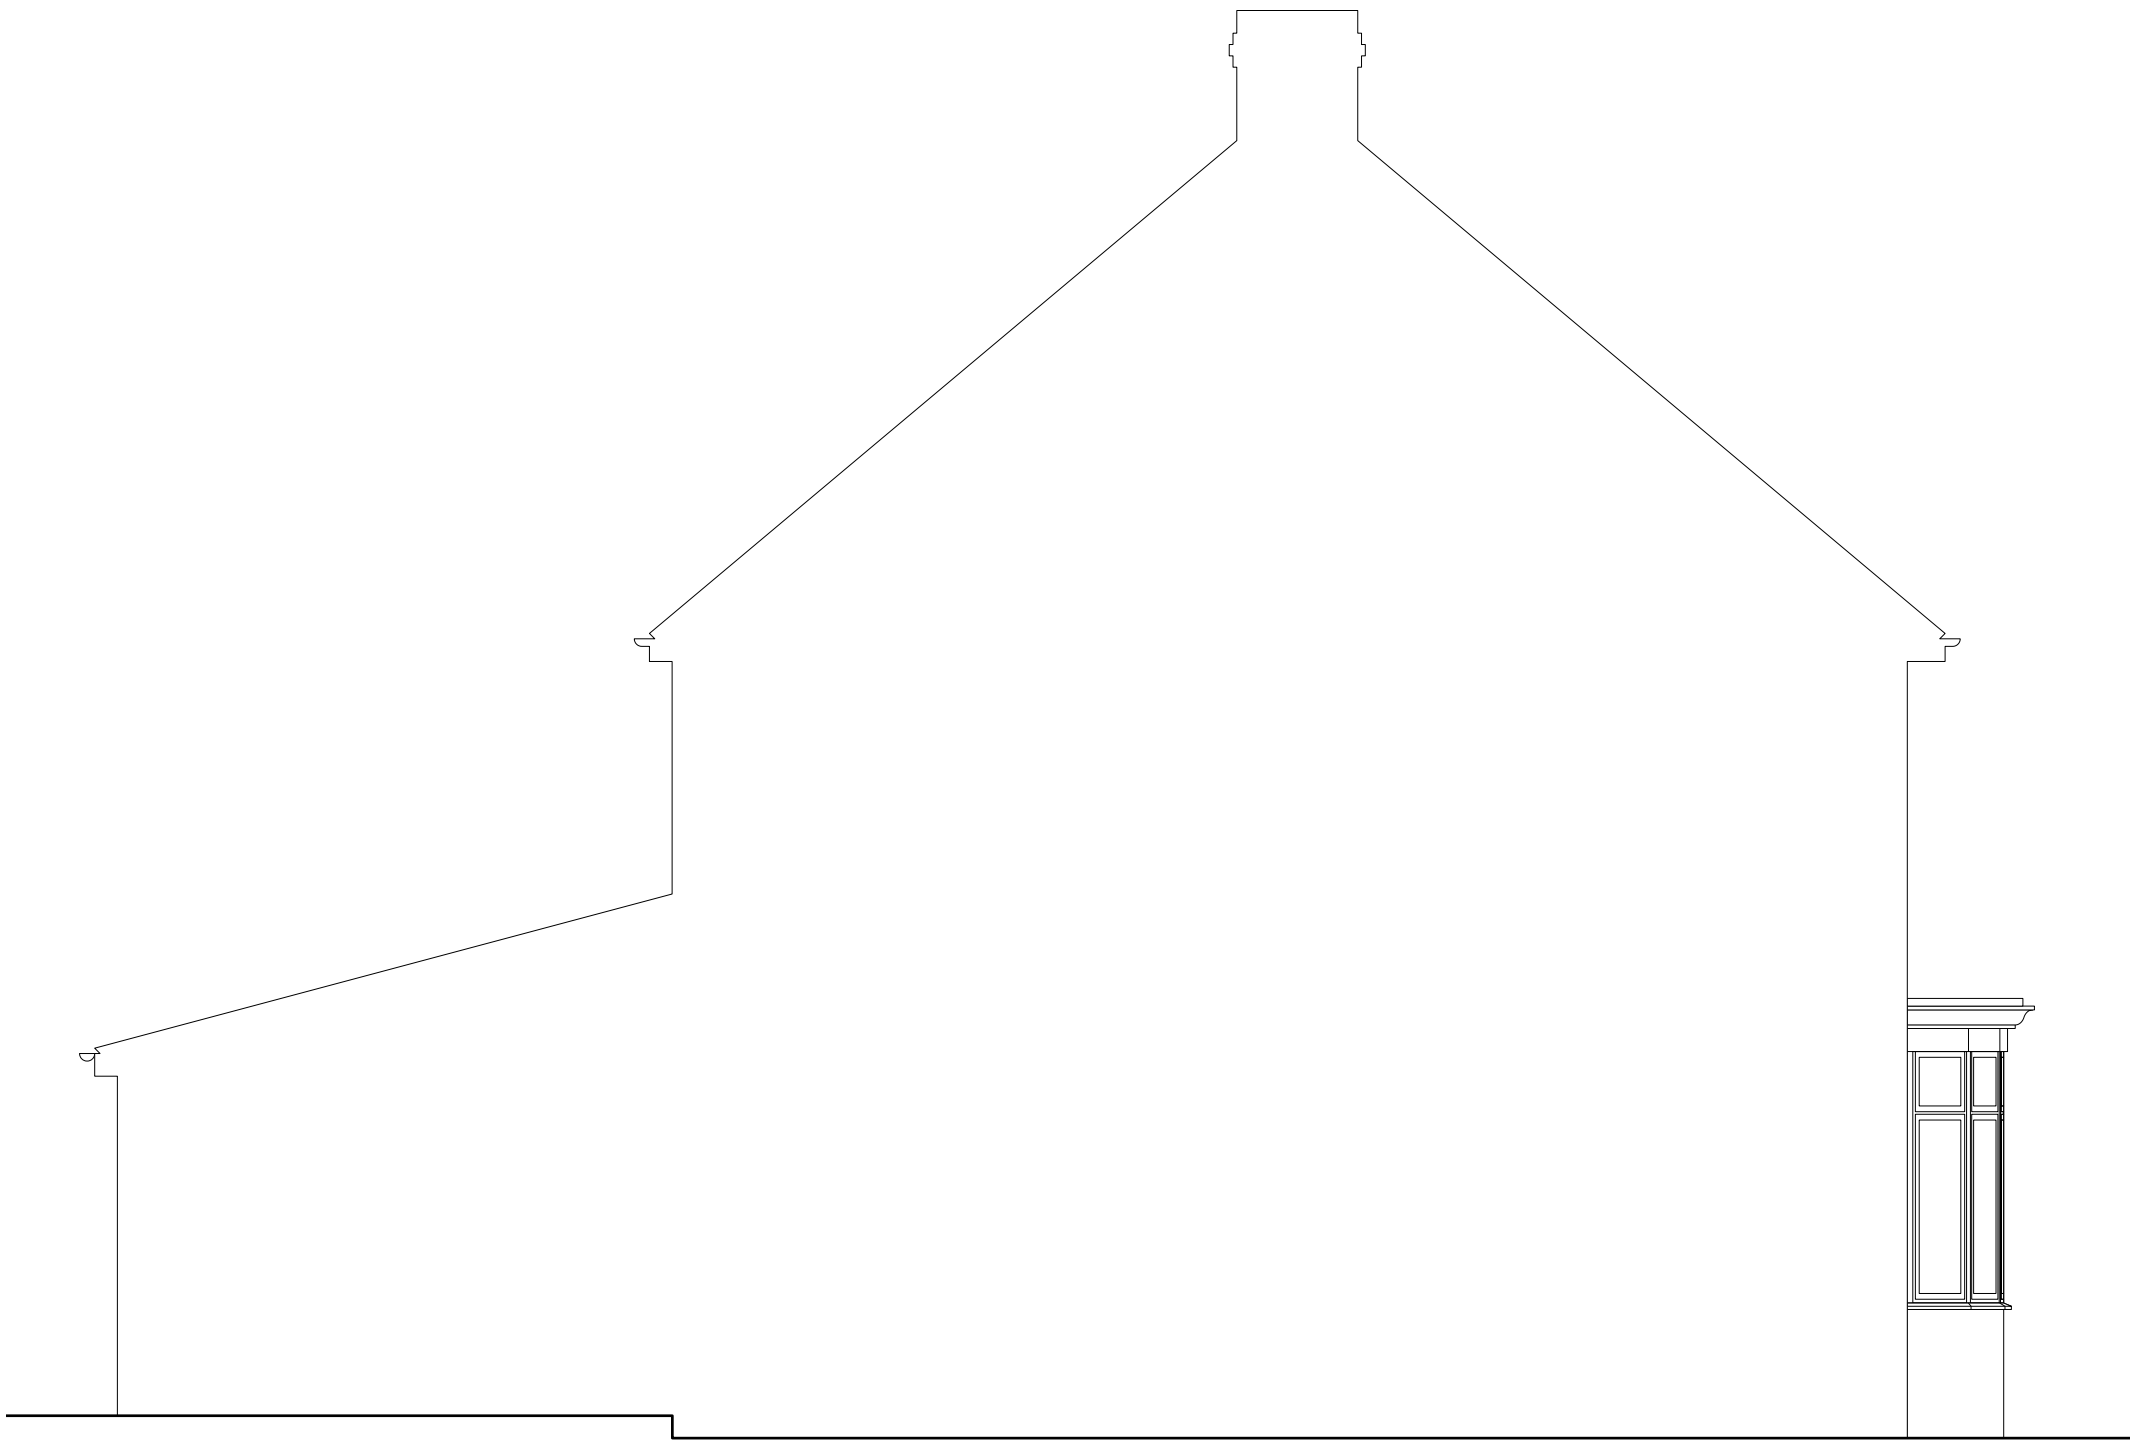

West Facing Elevation (Scale 1:50 @ A1):



North Facing Elevation (Scale 1:50 @ A1):

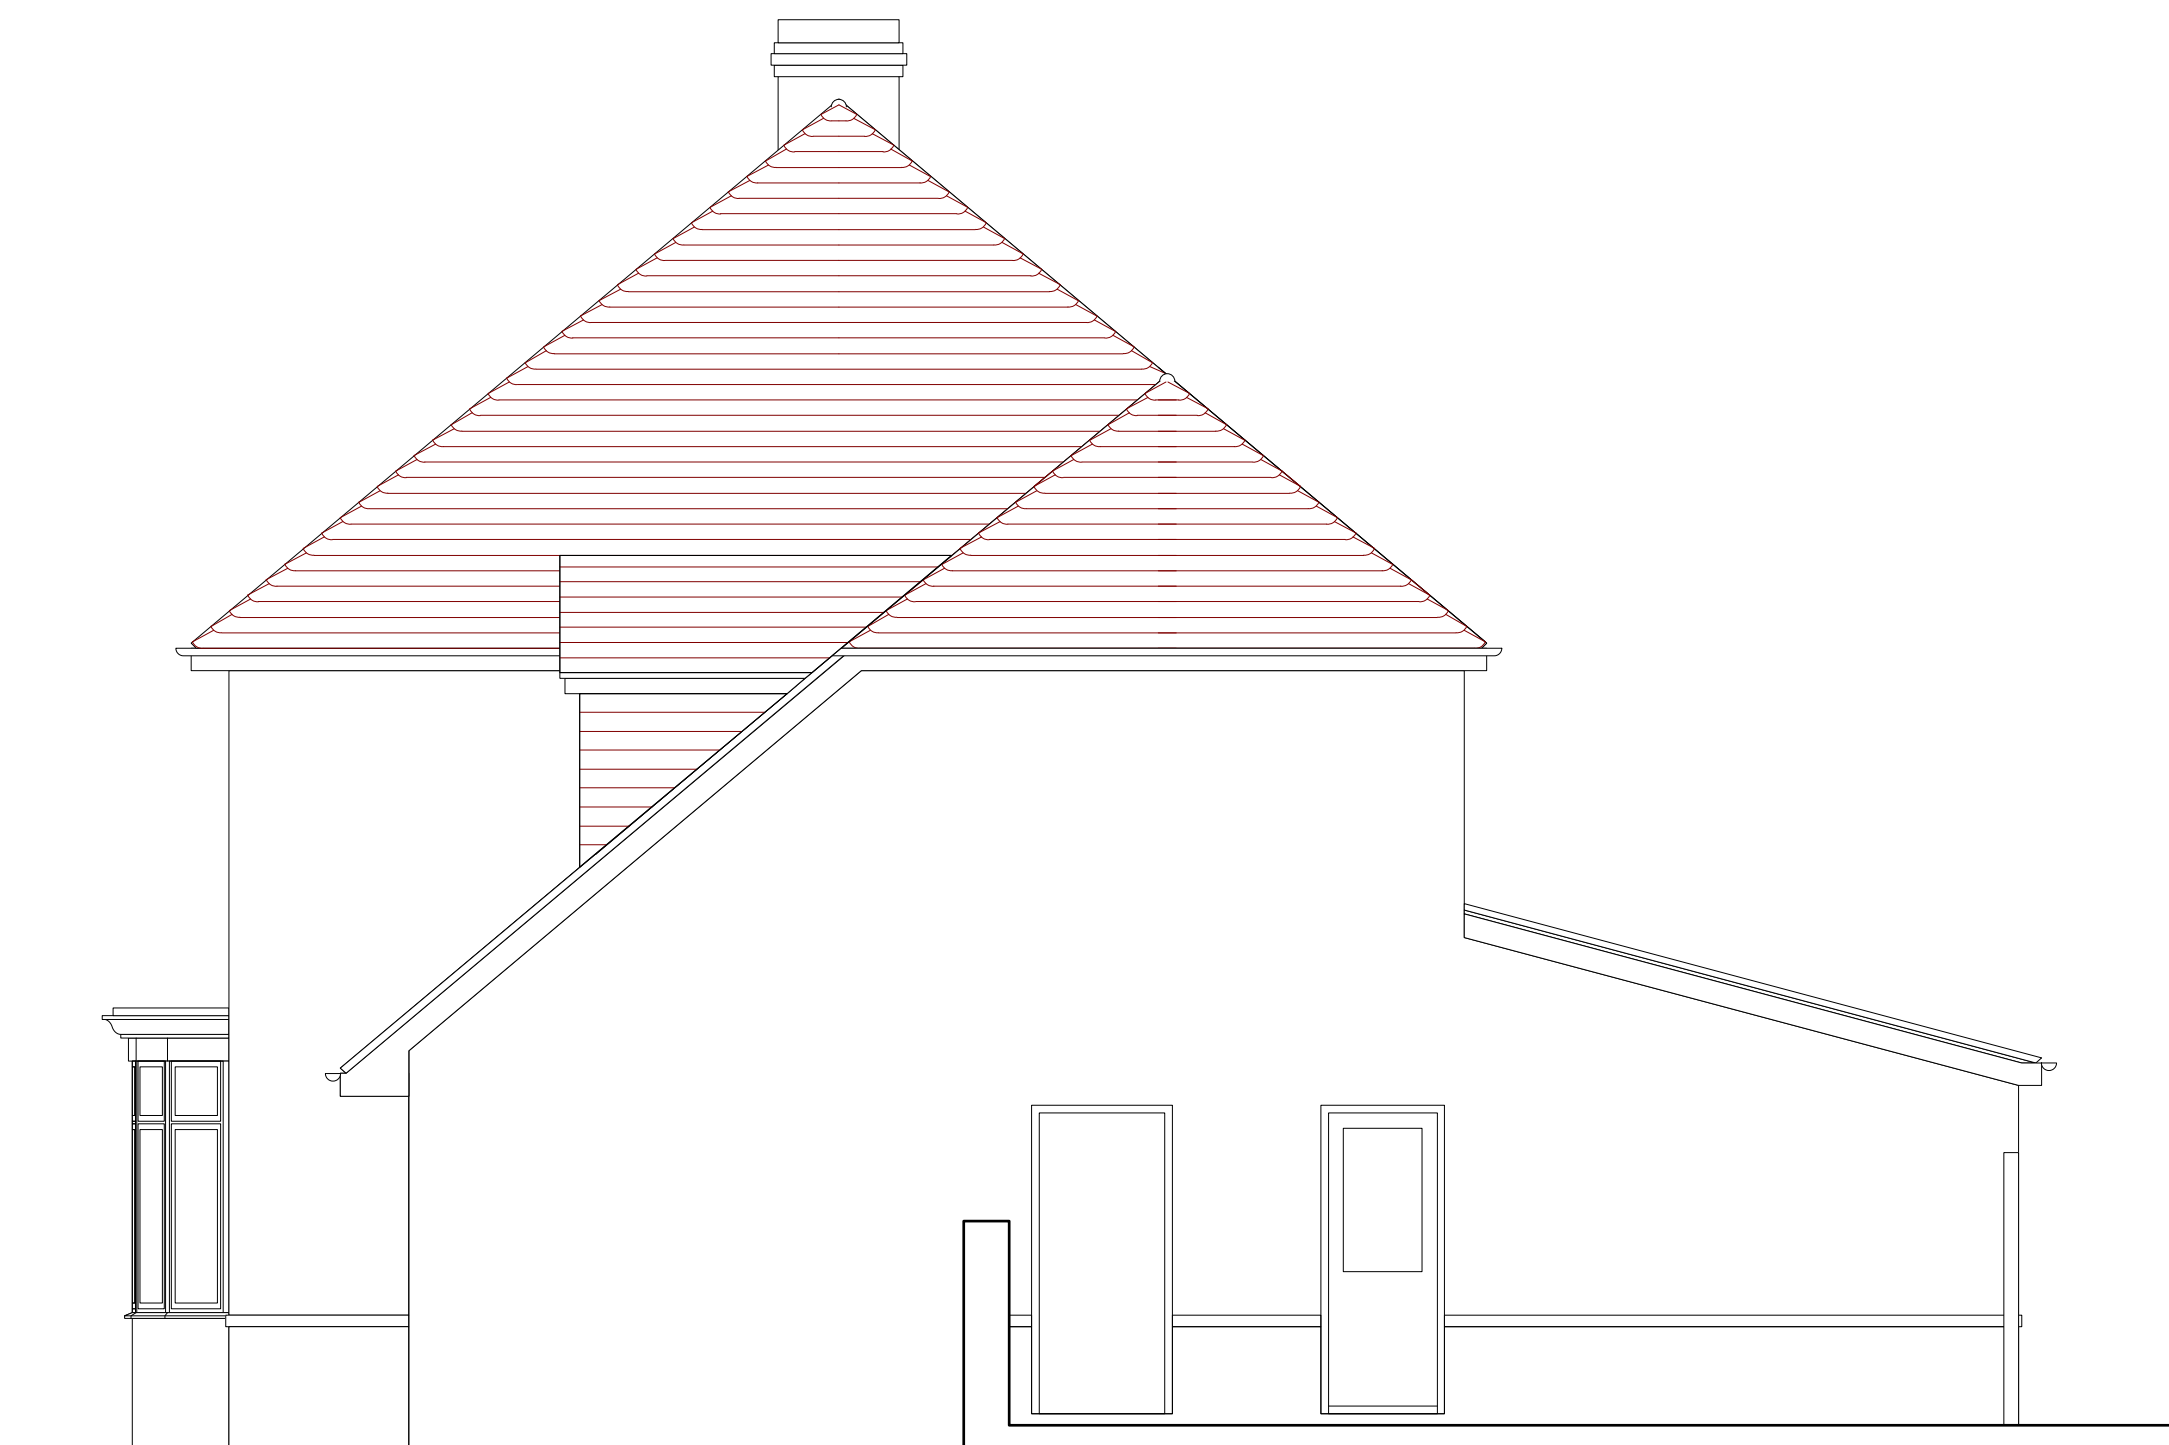

East Facing Elevation (Scale 1:50 @ A1):



Scale 1:50 @ A1

KEY:

- = existing building fabric
- = proposed building fabric

 JAMESON KEMPSEY ARCHITECTURAL SOLUTIONS T: 07894 283158 E: jamesonkempsey@gmail.com W: www.jamesonkempsey.co.uk		
CLIENT: Mr & Mrs A Smith	SCALE: As shown	
JOB: 16 Middle Street, Harnham, Salisbury, Wiltshire, SP2 8LL	DATE: 04/25	
DWG: Existing Elevations	DRAWN BY: EJ	
	DWG N°: 1131/03	