


Planning

CLIENT
Mr & Mrs White
ADDRESS
14 Manor Rd,
Chippenham,
SN14 0LH



South West elevation

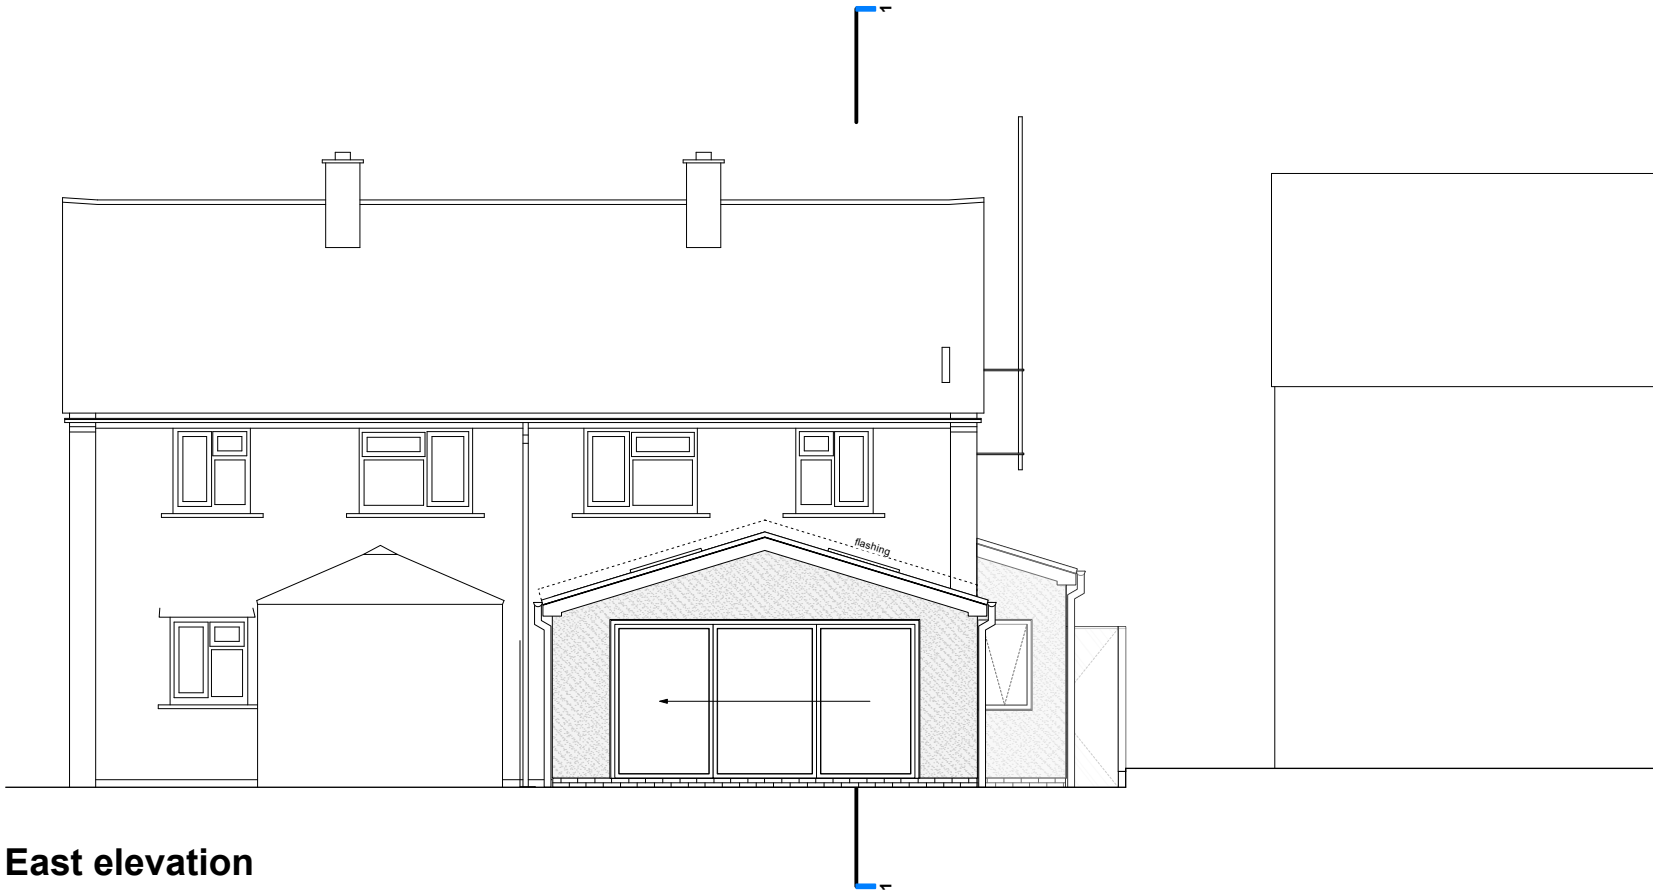

North East elevation

REV.	BY	DATE	NOTES
0		1	2
3		4	5

PR SW-NE elevations

PROJECT	STAGE	DRAWING	REV	DRAWN
13	- 3	- 15		IM
SCALE	SIZE	CREATION		
1:100	@ A3 L	DEC 2025		