
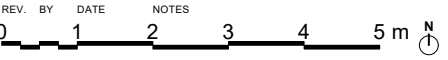


Planning

CLIENT
Mr & Mrs White
ADDRESS
14 Manor Rd,
Chippenham,
SN14 0LH

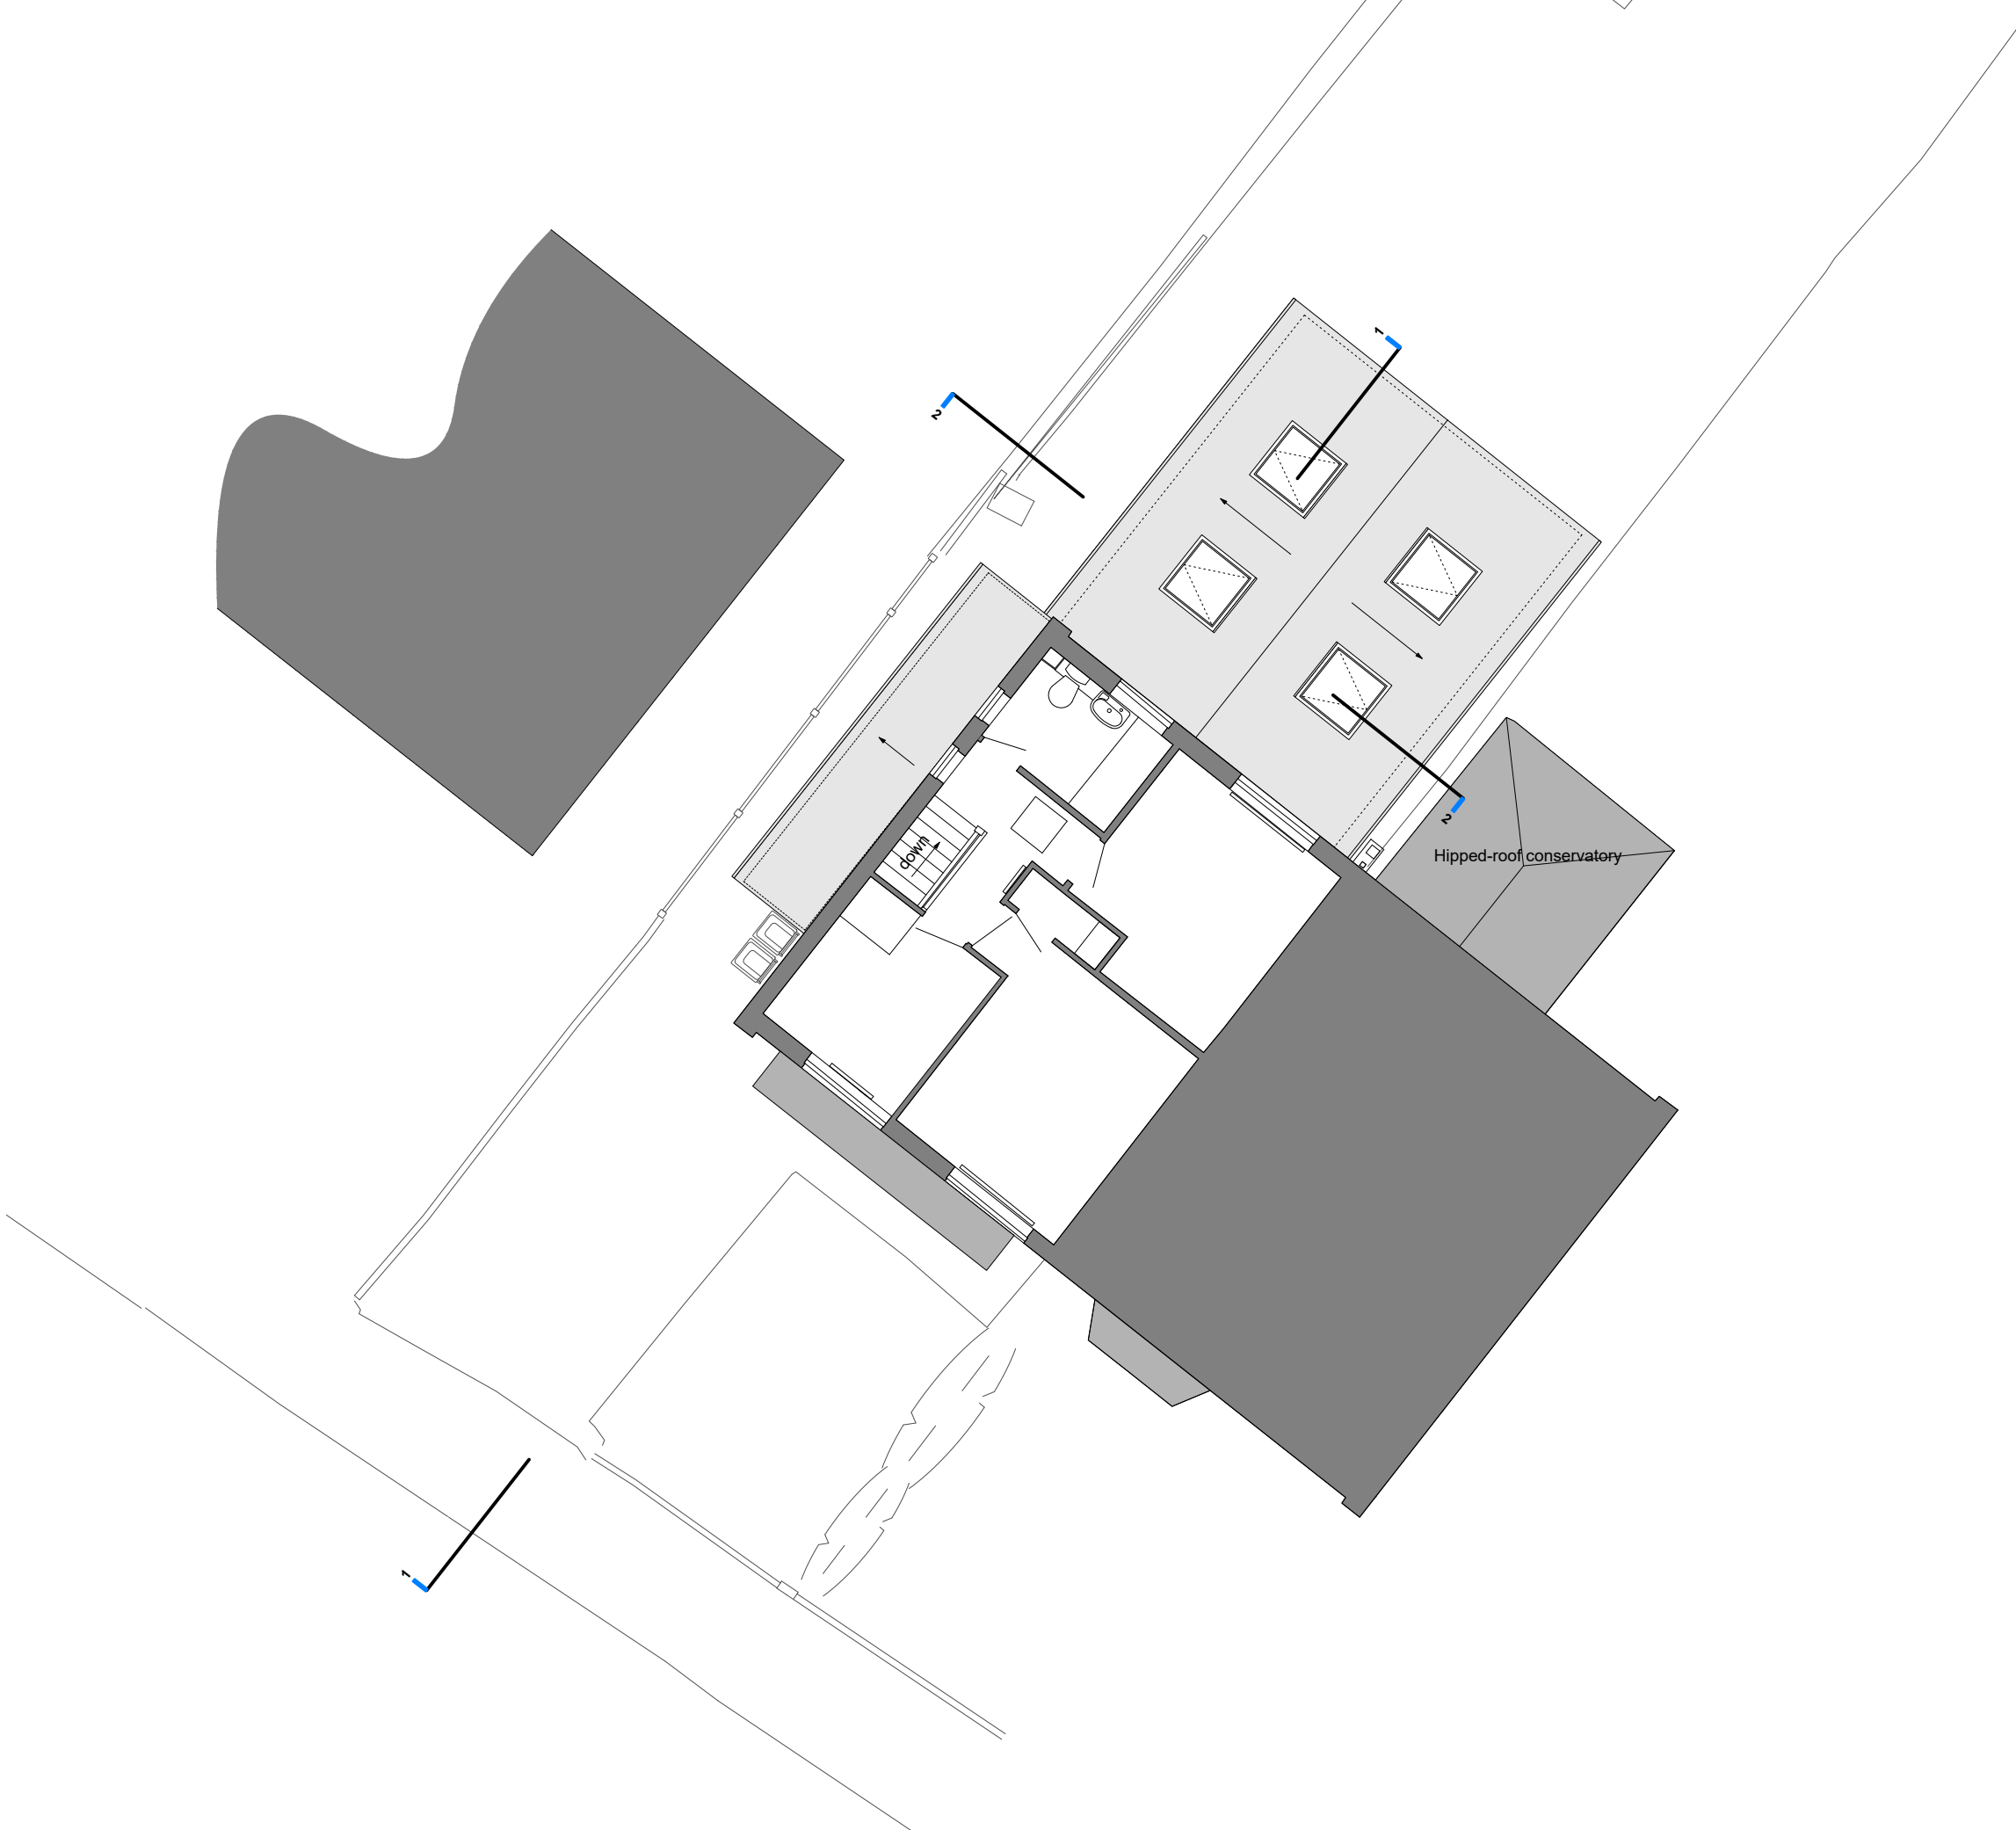

PR first floor plan

PROJECT	STAGE	DRAWING	REV	DRAWN
13	- 3	- 13		IM
SCALE	SIZE	CREATION		
1:100	@ A3 L	DEC 2025		