

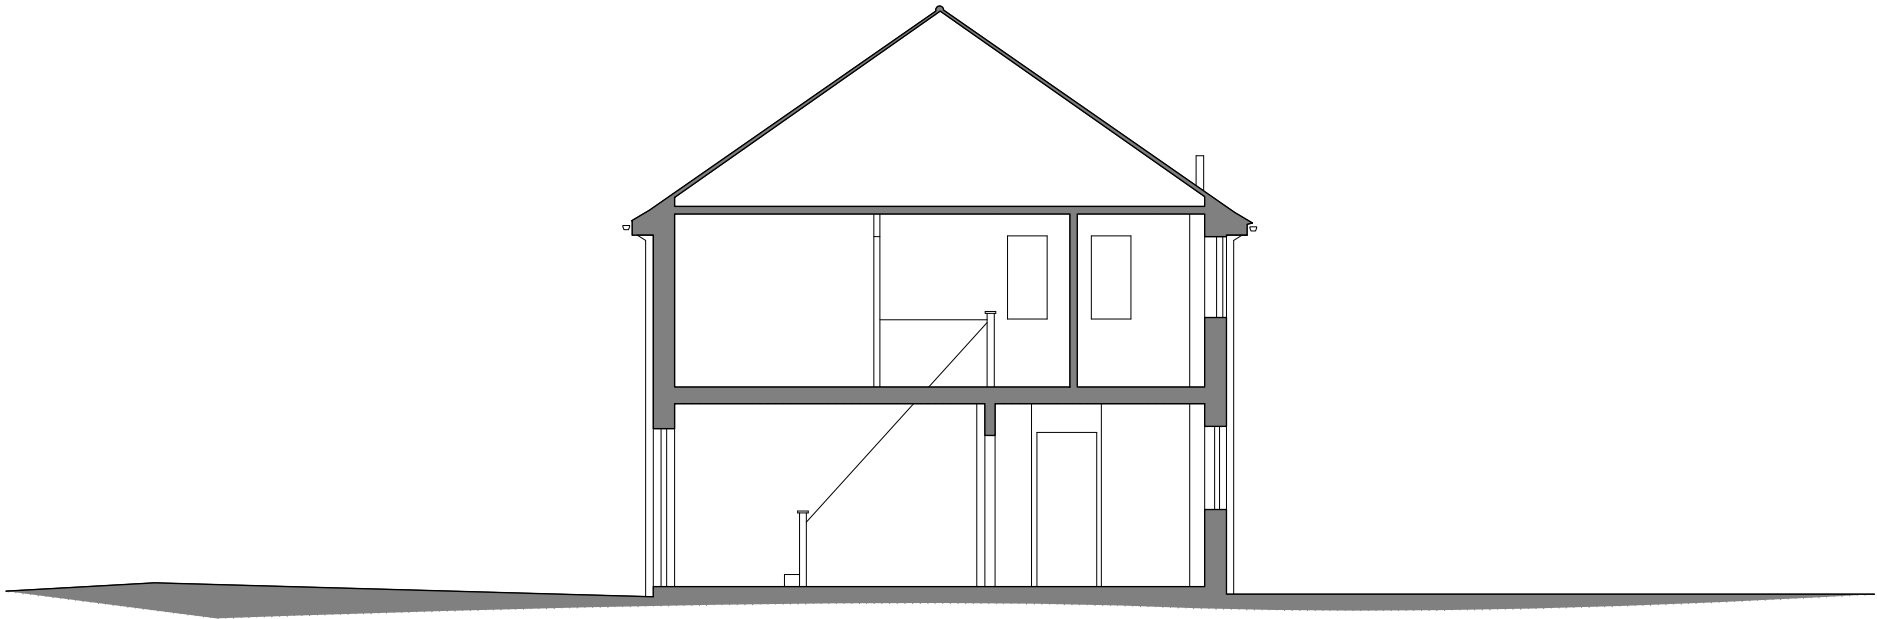


Planning

CLIENT
Mr & Mrs White
ADDRESS
14 Manor Rd,
Chippenham,
SN14 0LH

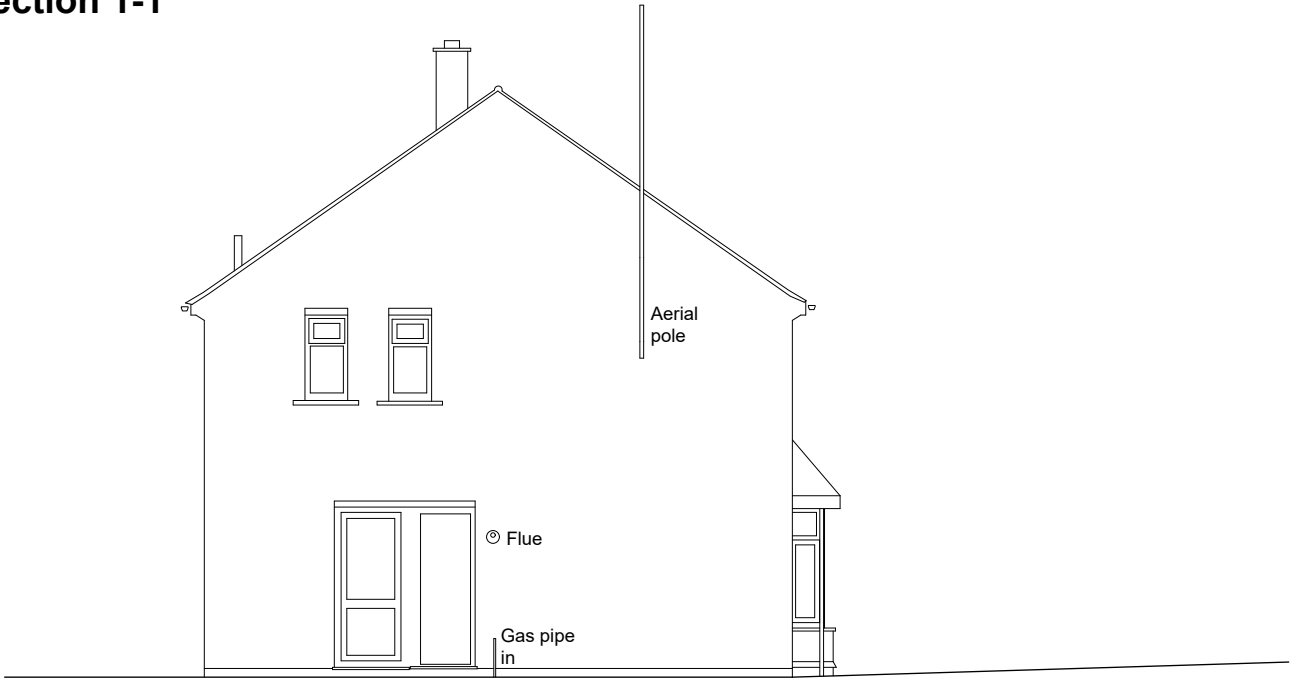

Section 1-1

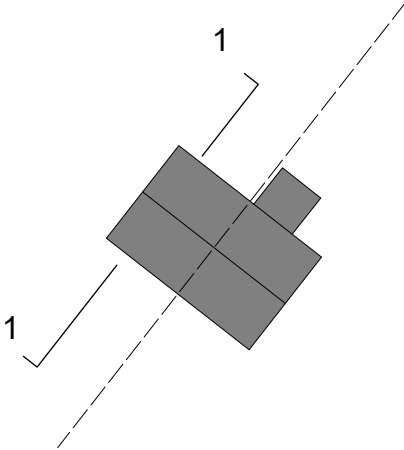

North West elevation

REV.	BY	DATE	NOTES
0		1	2
3		4	5

EX NW elevation - section 1-1

PROJECT	STAGE	DRAWING	REV	DRAWN
13	- 3	- 06		IM
SCALE	SIZE	CREATION		
1:100	@ A3 L	DEC 2025		