


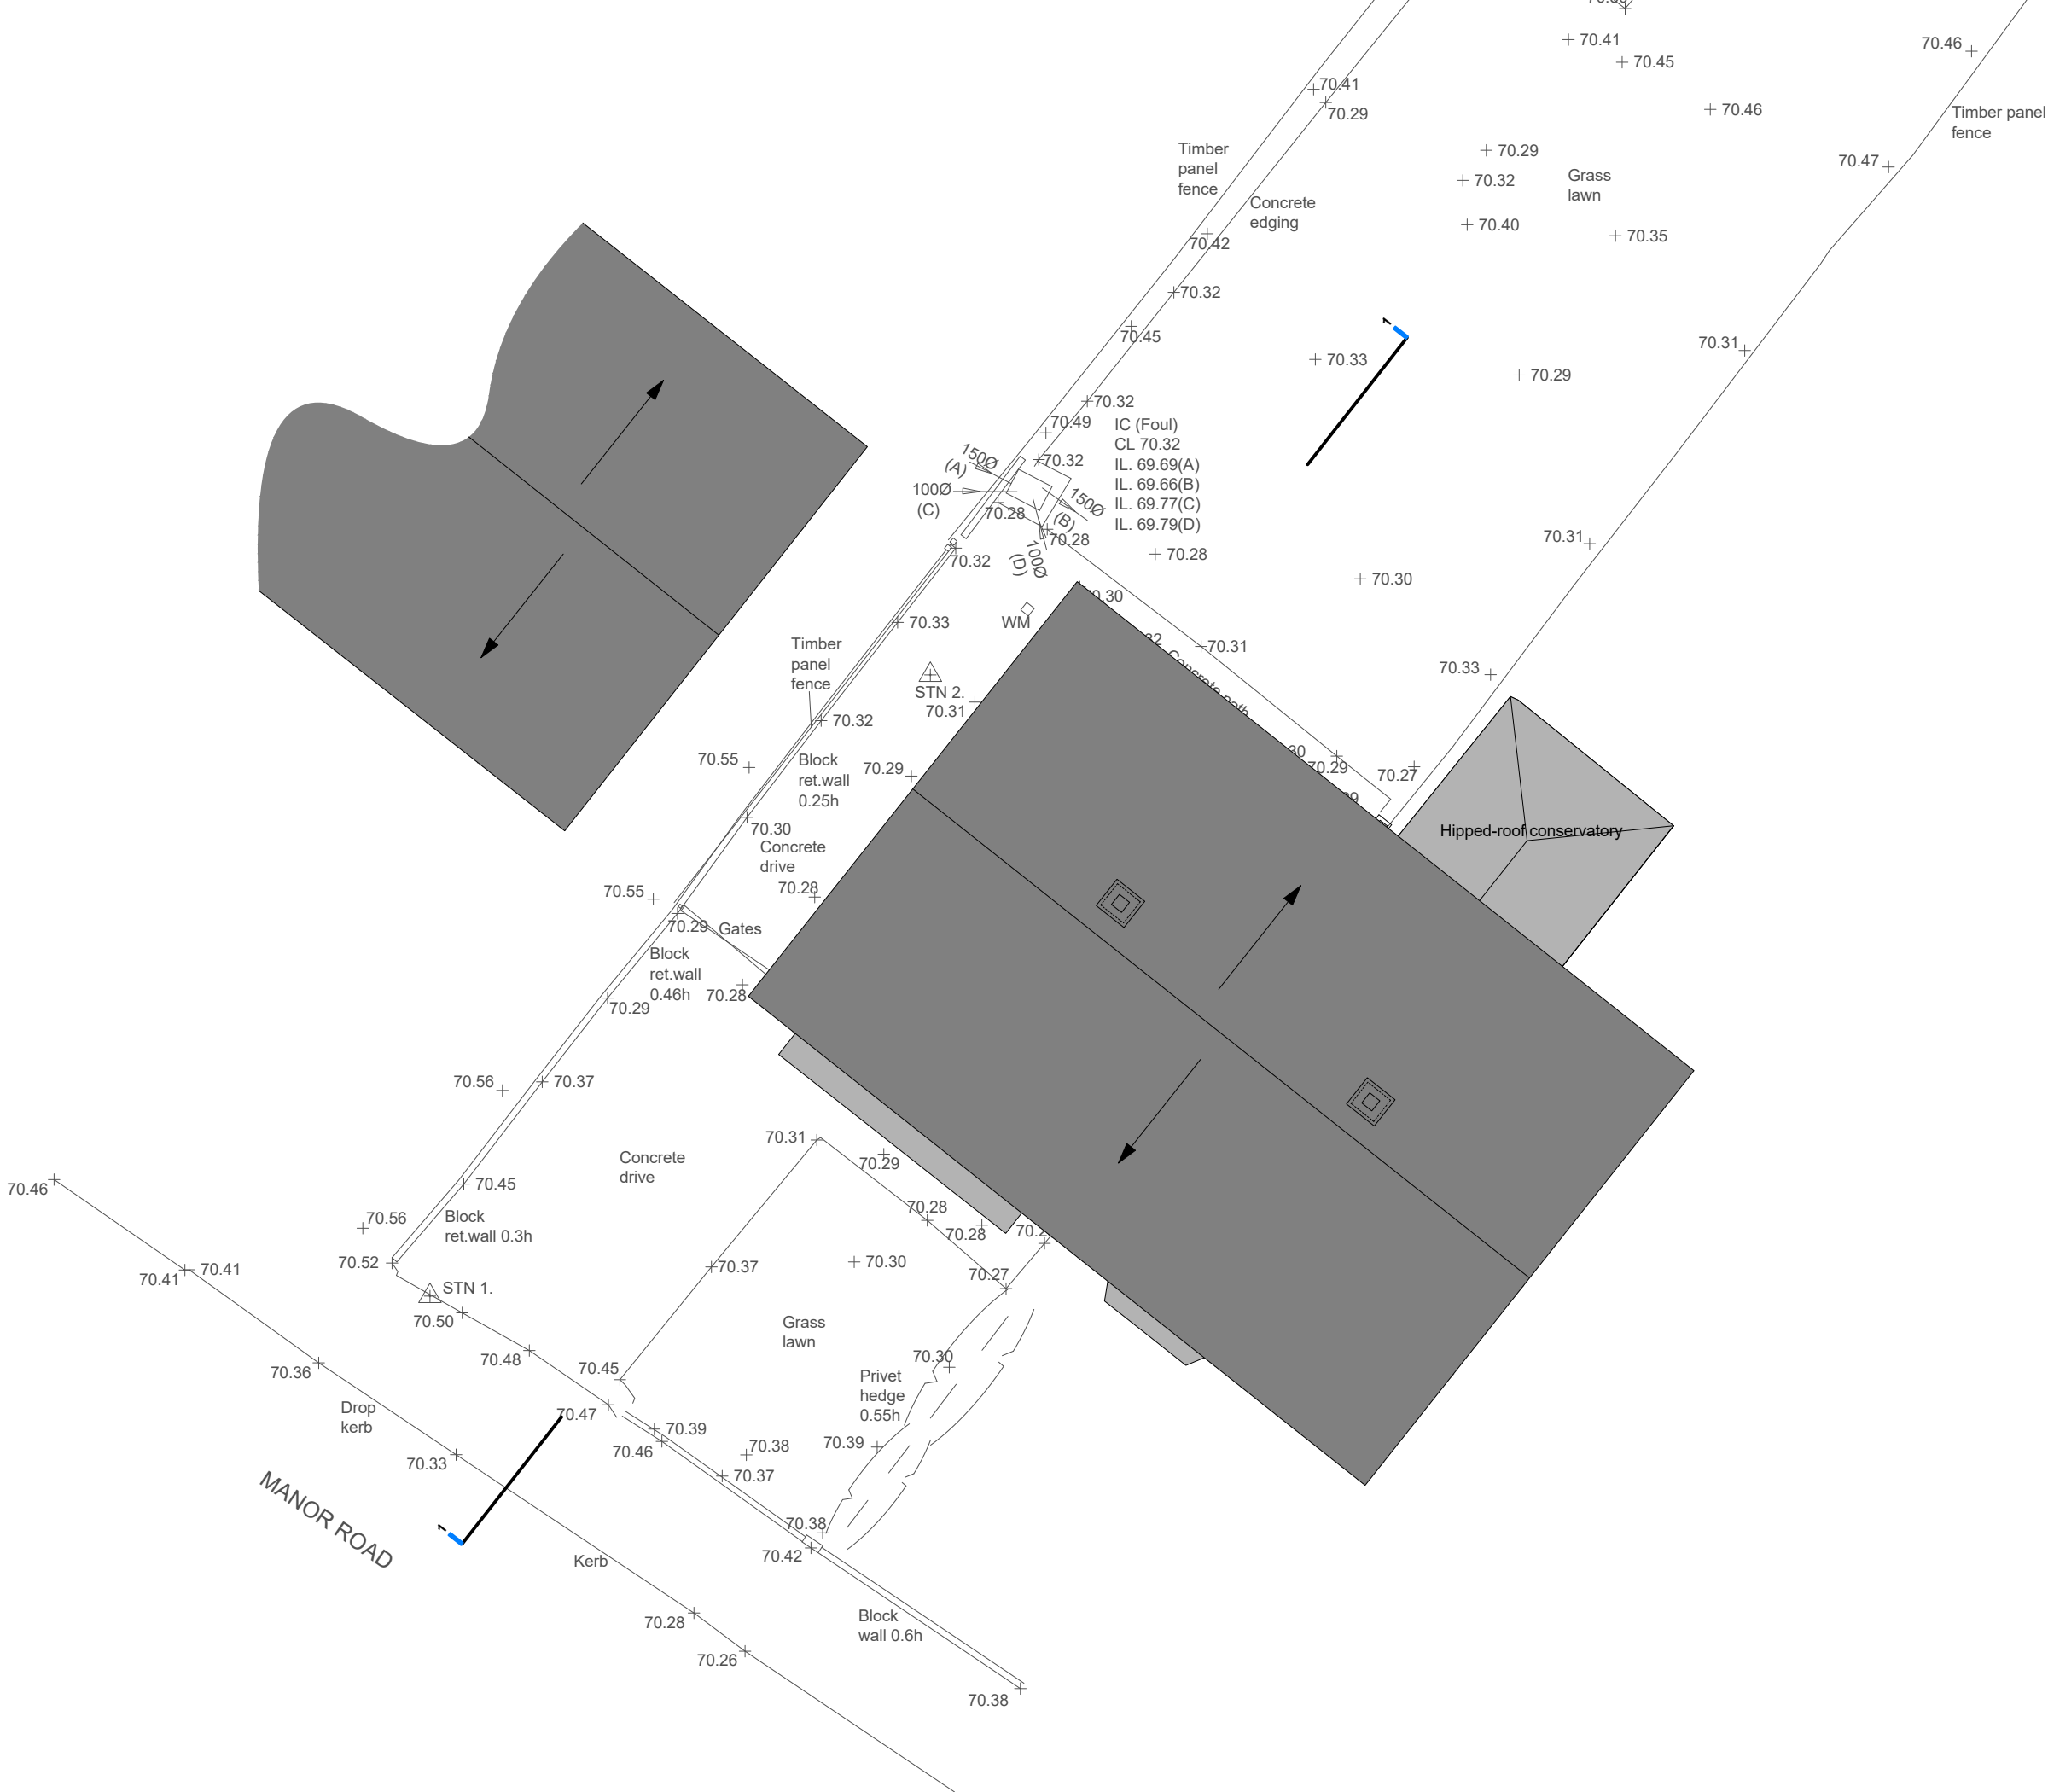

13 14 Manor Rd

Planning

CLIENT

Mr & Mrs White

ADDRESS

14 Manor Rd,
Chippenham,
SN14 0LH

REV.	BY	DATE	NOTES
0			
1			
2			
3			
4			
5			

EX roof plan

PROJECT	STAGE	DRAWING	REV	DRAWN
13	- 3	- 04		IM
SCALE	SIZE	CREATION		
1:100	@A3 L	DEC 2025		

These drawings are only to be used for planning purposes and are not to be built from.
THIS DRAWING IS COPYRIGHT © OF Ibrahim Mnymneh
REPRODUCTION IS ONLY TO TAKE PLACE WITH PRIOR WRITTEN AUTHORITY
ALL DIMENSIONS TO BE CONFIRMED ON SITE BEFORE ANY WORK COMMENCES
ANY DISCREPANCIES FOUND IN DRAWINGS OR OTHER DOCUMENTATION MUST
BE BROUGHT TO THE ATTENTION BEFORE PROCEEDING