
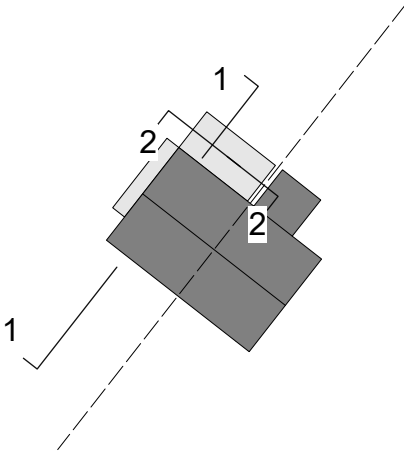


Planning

CLIENT
Mr & Mrs White
ADDRESS
14 Manor Rd,
Chippenham,
SN14 0LH

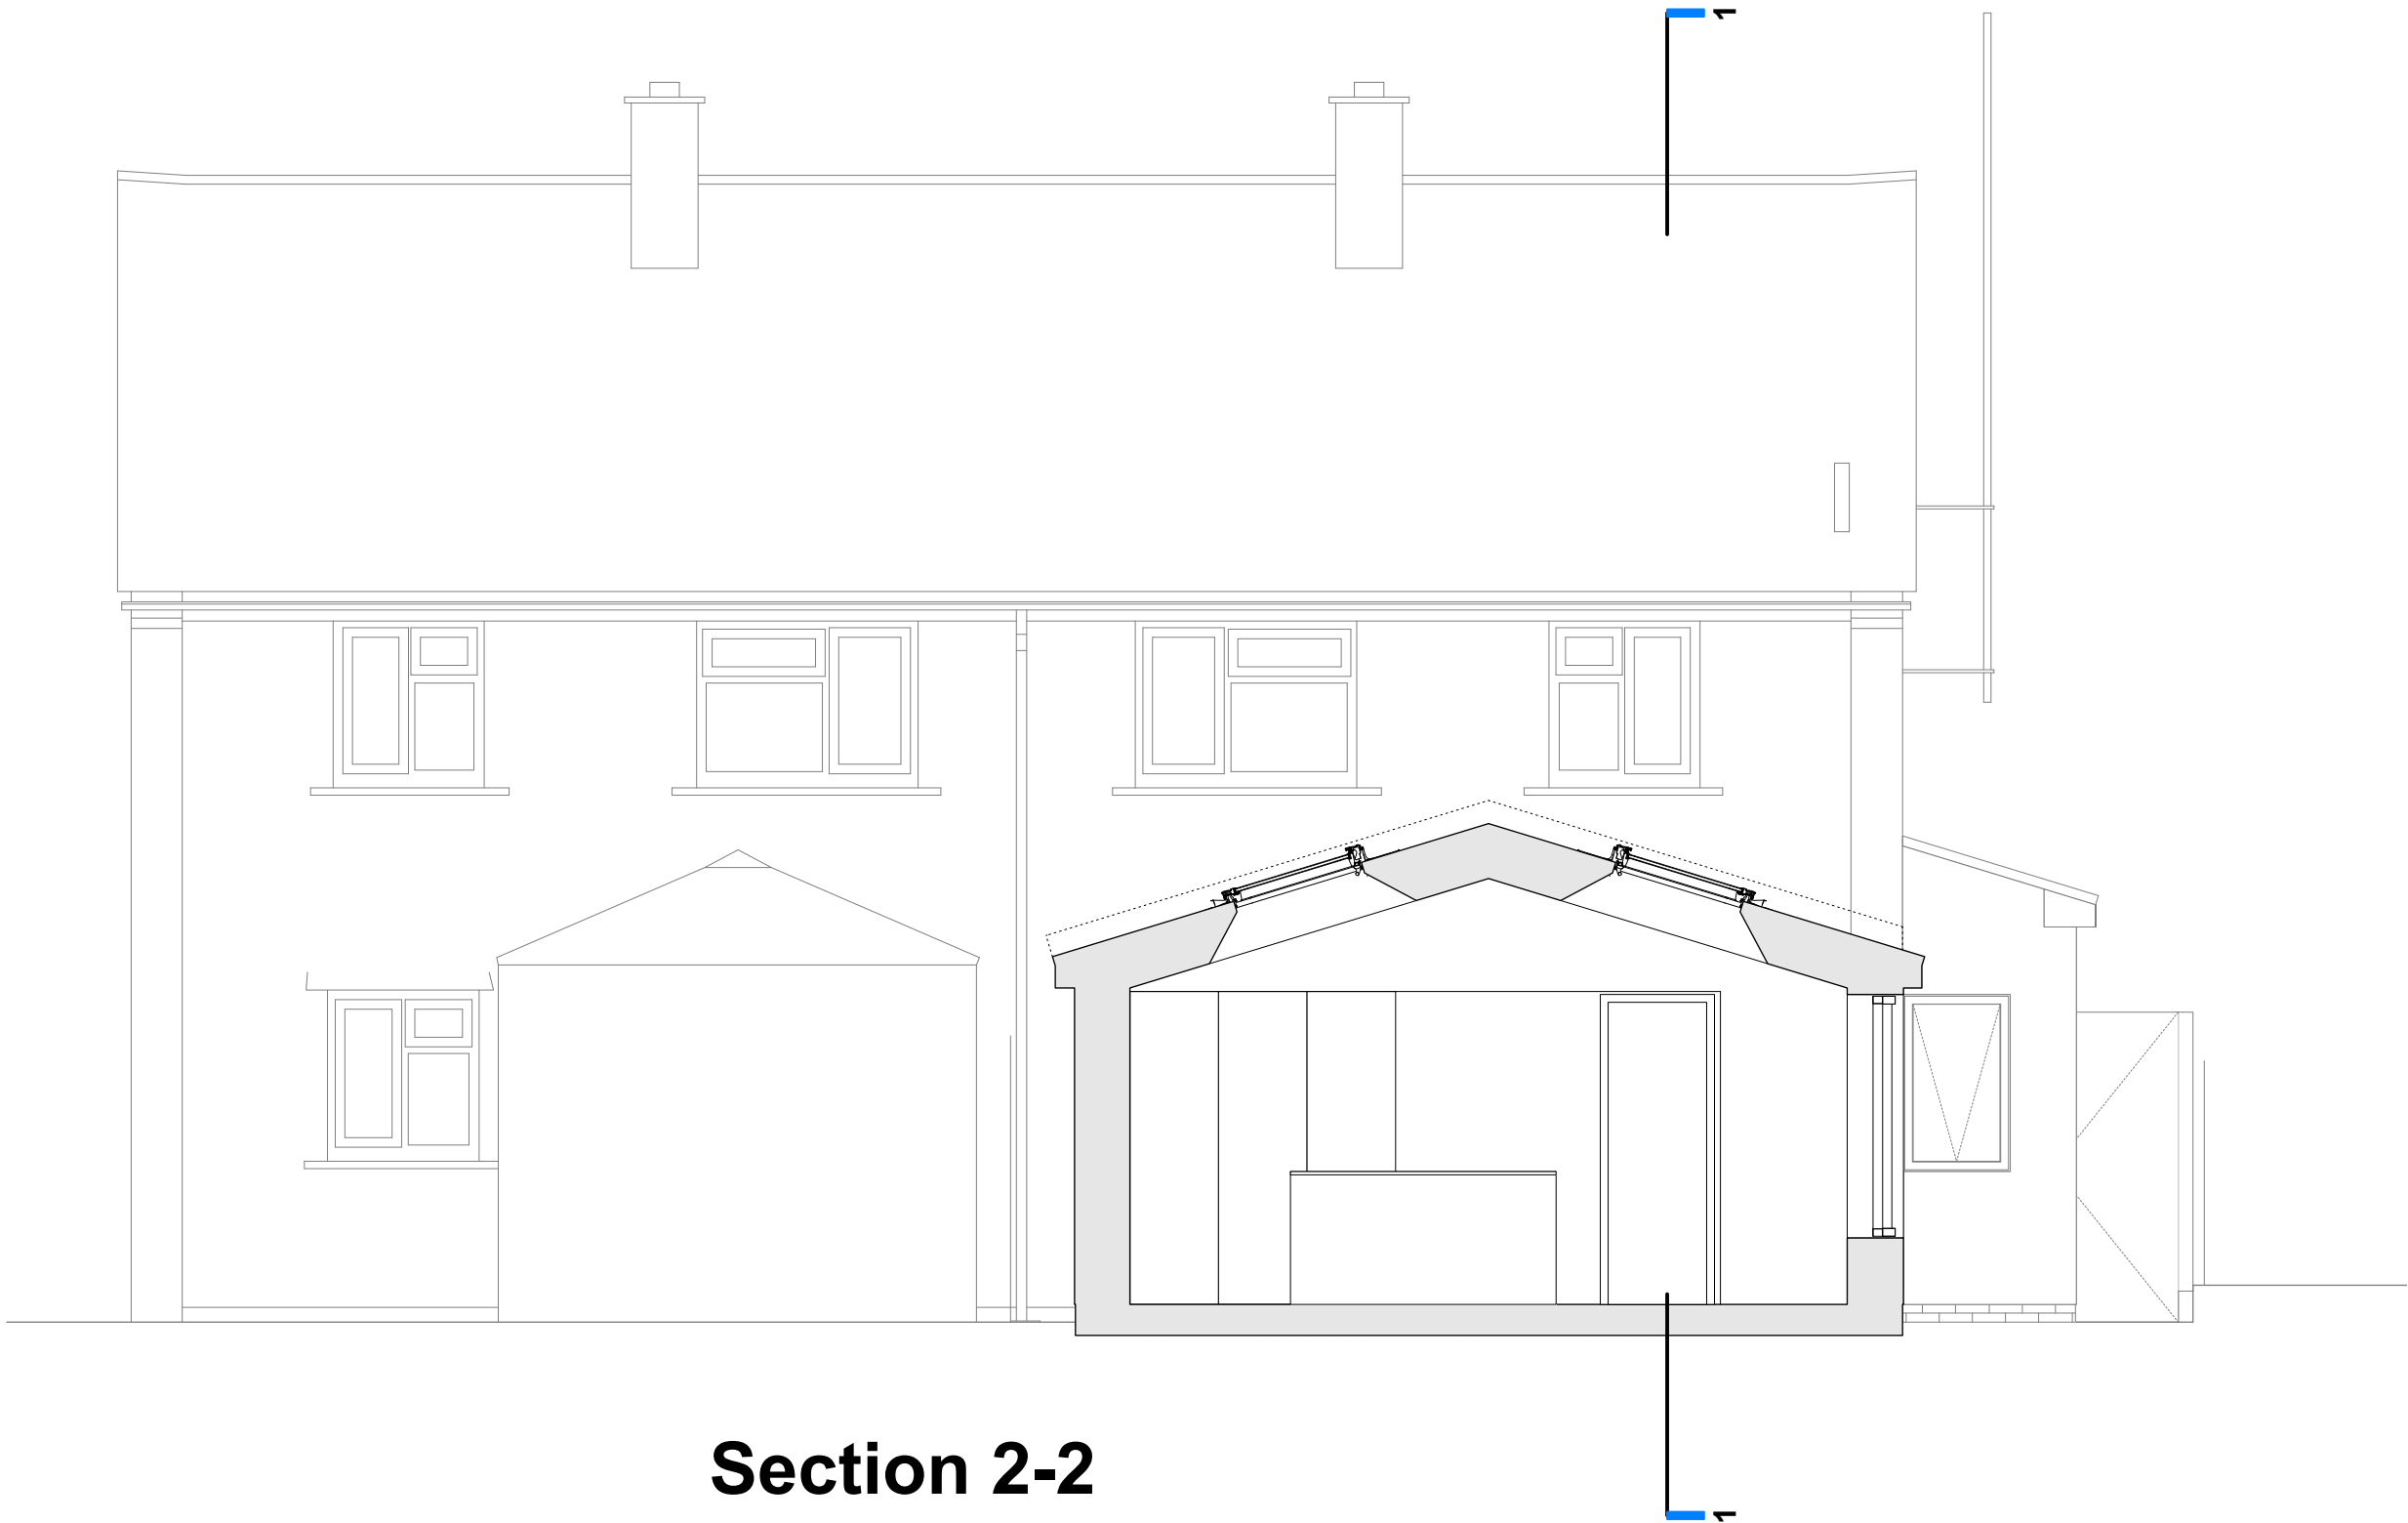

Section 2-2

REV. BY DATE NOTES
0 500 1500 2500 mm

PR section 2-2

PROJECT	STAGE	DRAWING	REV	DRAWN
13	- 3	- 17		IM
SCALE	SIZE	CREATION		
1:50	@ A3 L	DEC 2025		