


Project Title:	Drn: R.S.	Date: 10.12.2025	Scale:
19 Wootton Rivers, Marlborough, SN8 4NH	Chkd: R.L.	Date: 10.12.2025	1:50@A4
Drawing Title:	Drg. No.:	Rev.:	
PROPOSED NEW OFFICE FRONT AND RIGHT SIDE ELEVATION	IDS-563-P-006	00	

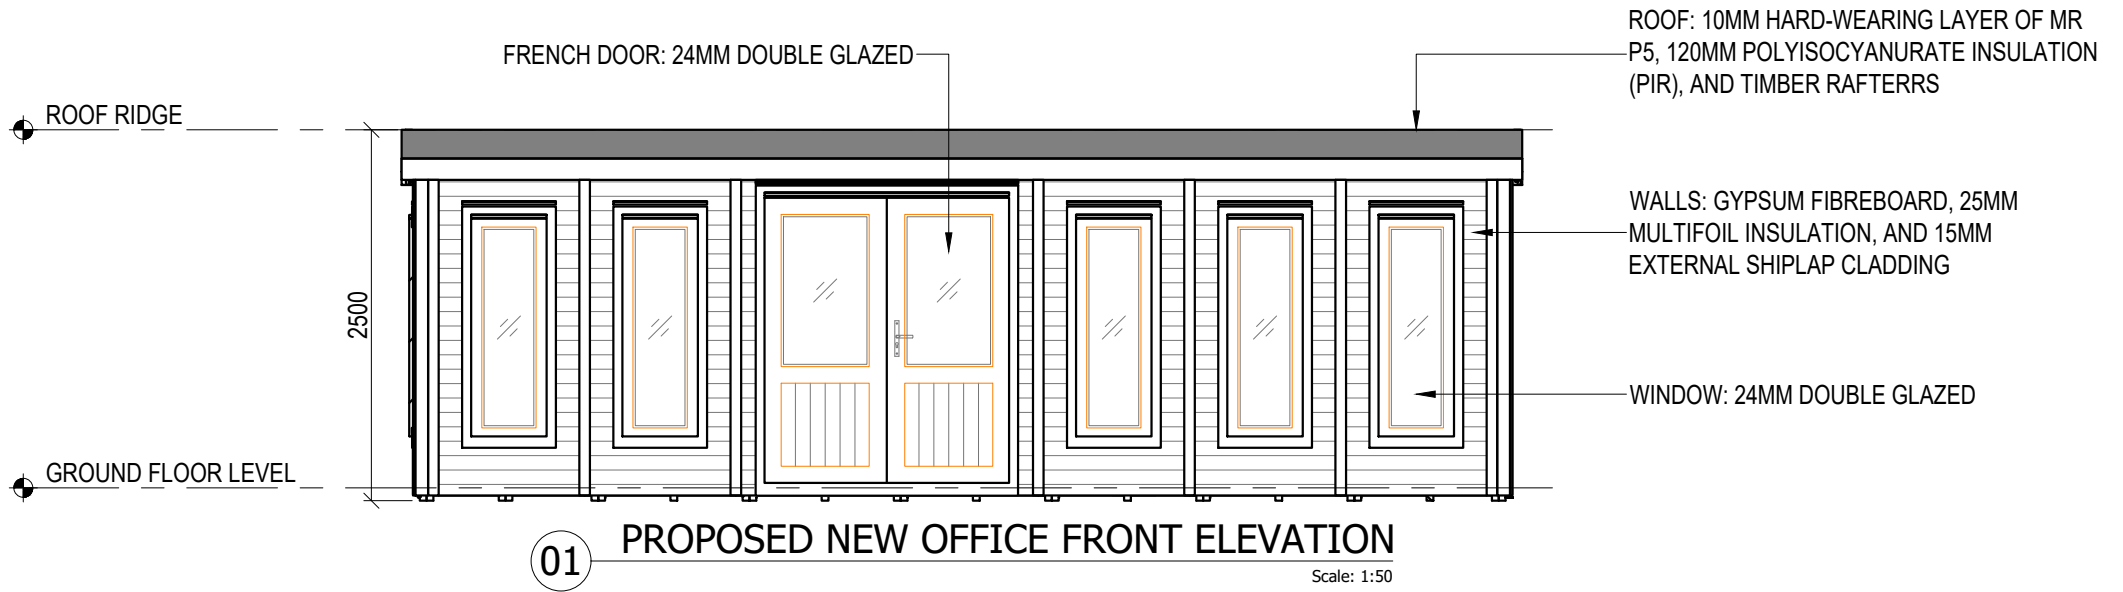