
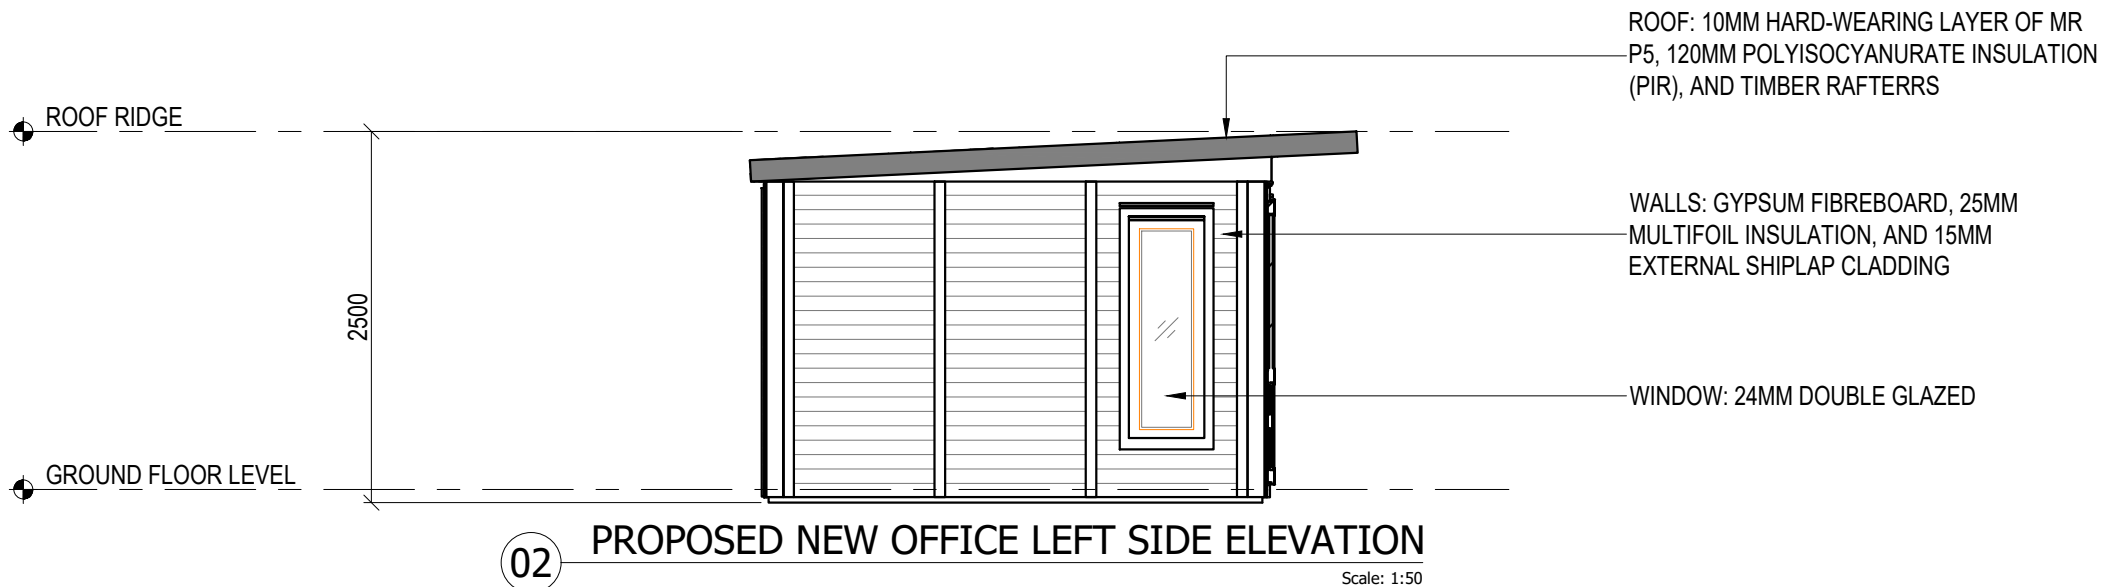


Project Title: 19 Wootton Rivers, Marlborough, SN8 4NH	Drn: R.S.	Date: 10.12.2025	Scale: 1:50@A4	
	Chkd: R.L.	Date: 10.12.2025		
Drawing Title: PROPOSED NEW OFFICE REAR AND LEFT SIDE ELEVATION	Drg. No.: IDS-563-P-007		Rev.: 00	

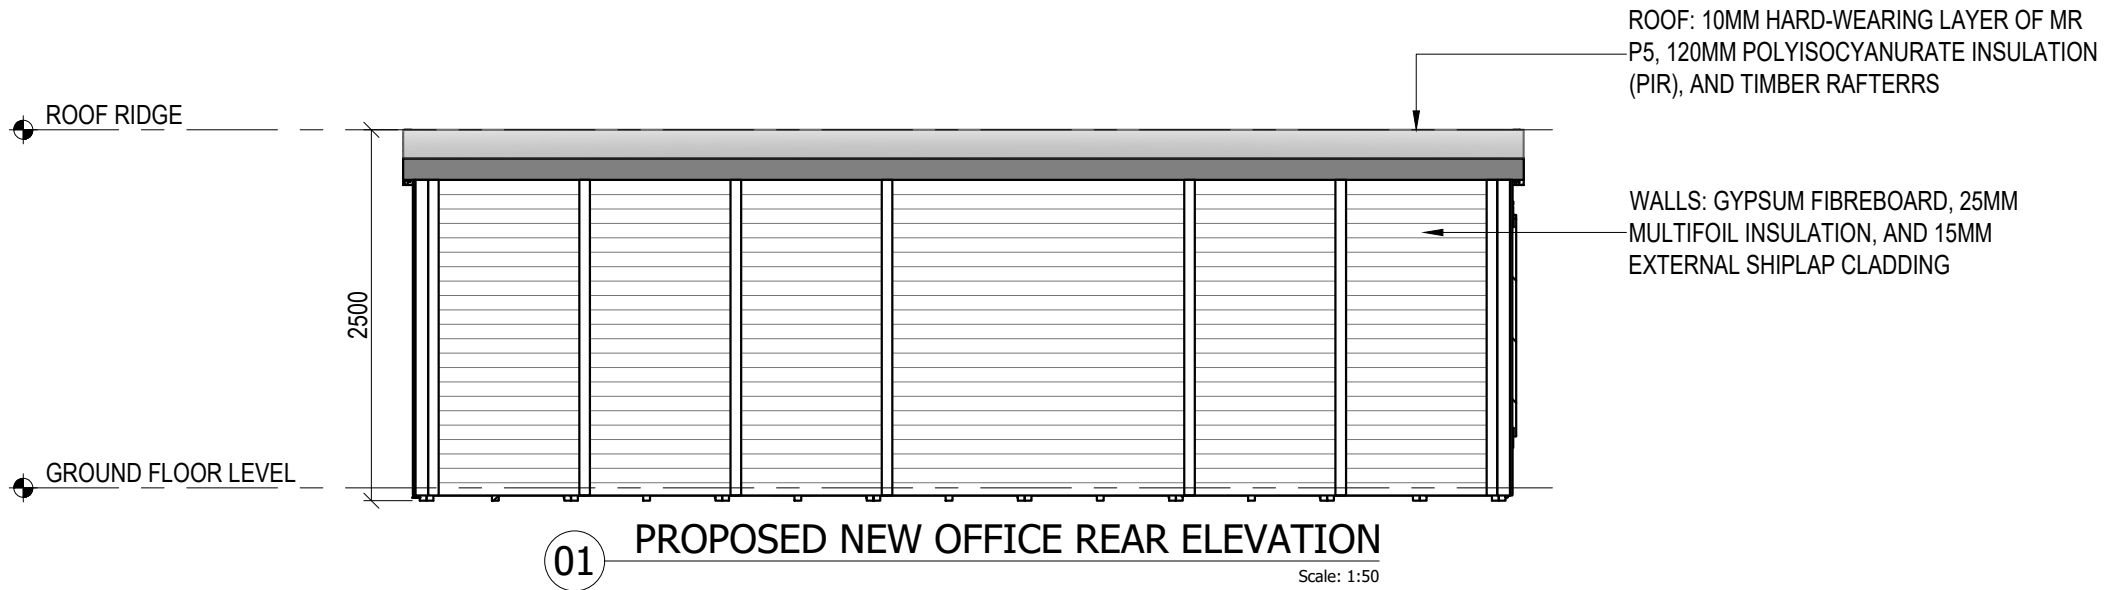