



NOTE:
OTHER THAN FOR THE PURPOSES OF PLANNING, DO NOT SCALE THESE DRAWINGS. USE WRITTEN DIMENSIONS ONLY. ALL DIMENSIONS TO BE CHECKED ON SITE PRIOR TO COMMENCEMENT OF WORK.
THIS DRAWING IS THE COPYRIGHT OF **SIMPSON HILDER ASSOCIATES LIMITED** AND MAY NOT BE REPRODUCED, COPIED OR ALTERED IN ANY WAY WITHOUT WRITTEN AUTHORITY

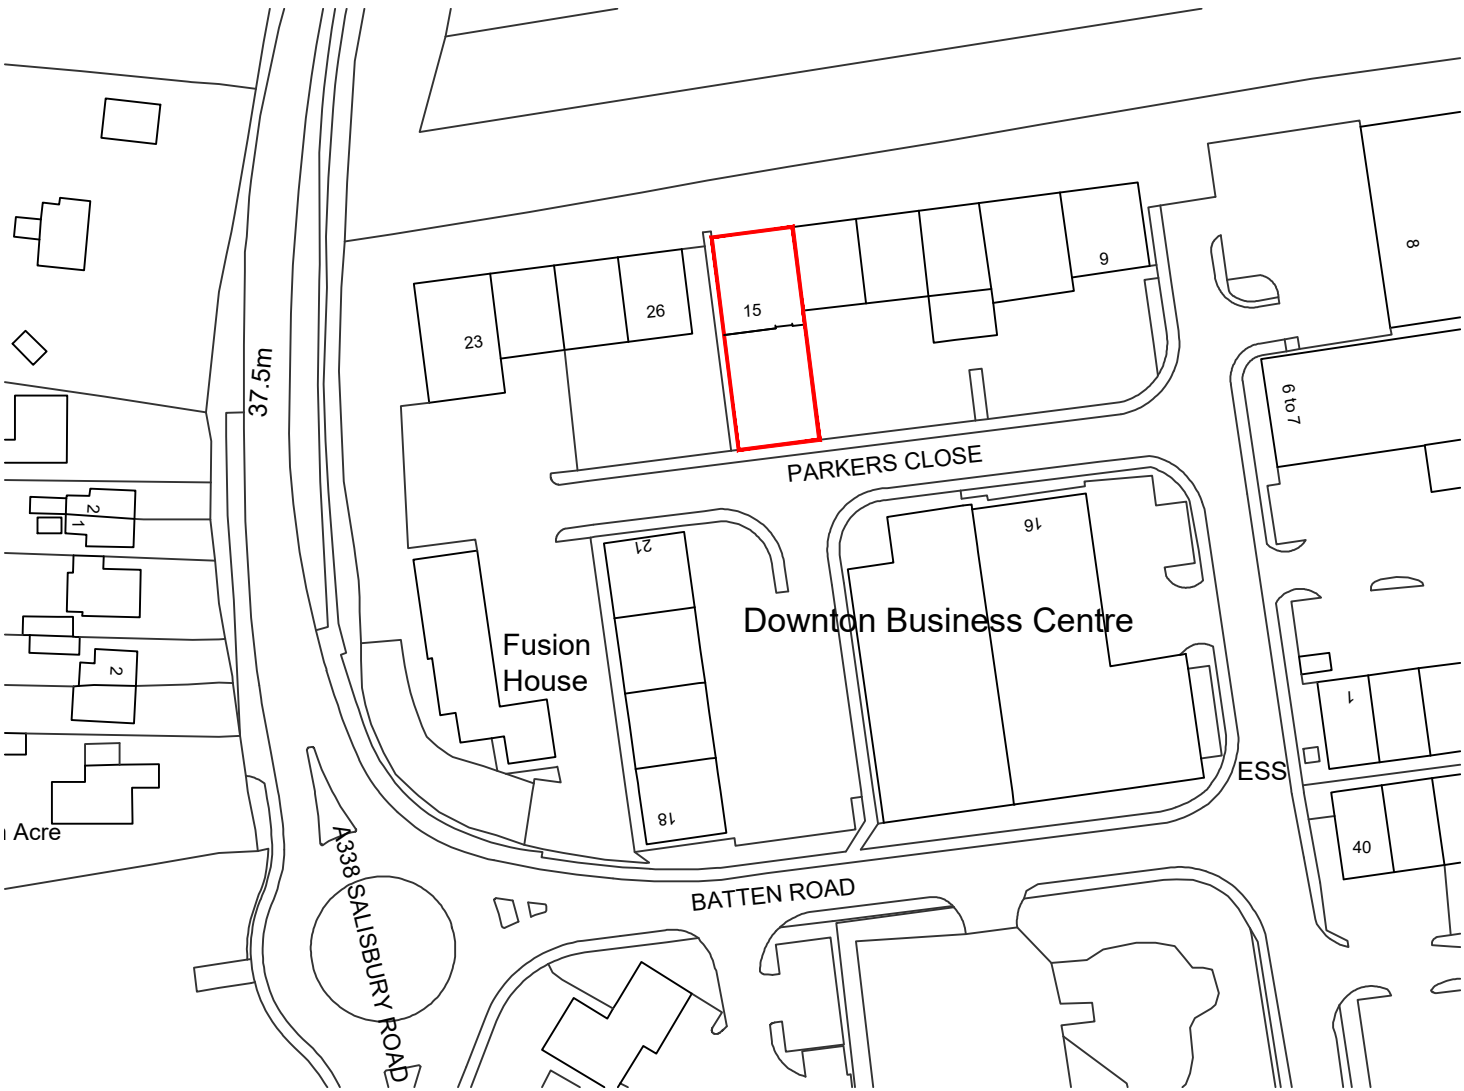









LOCATION PLAN

SCALE 1:1250

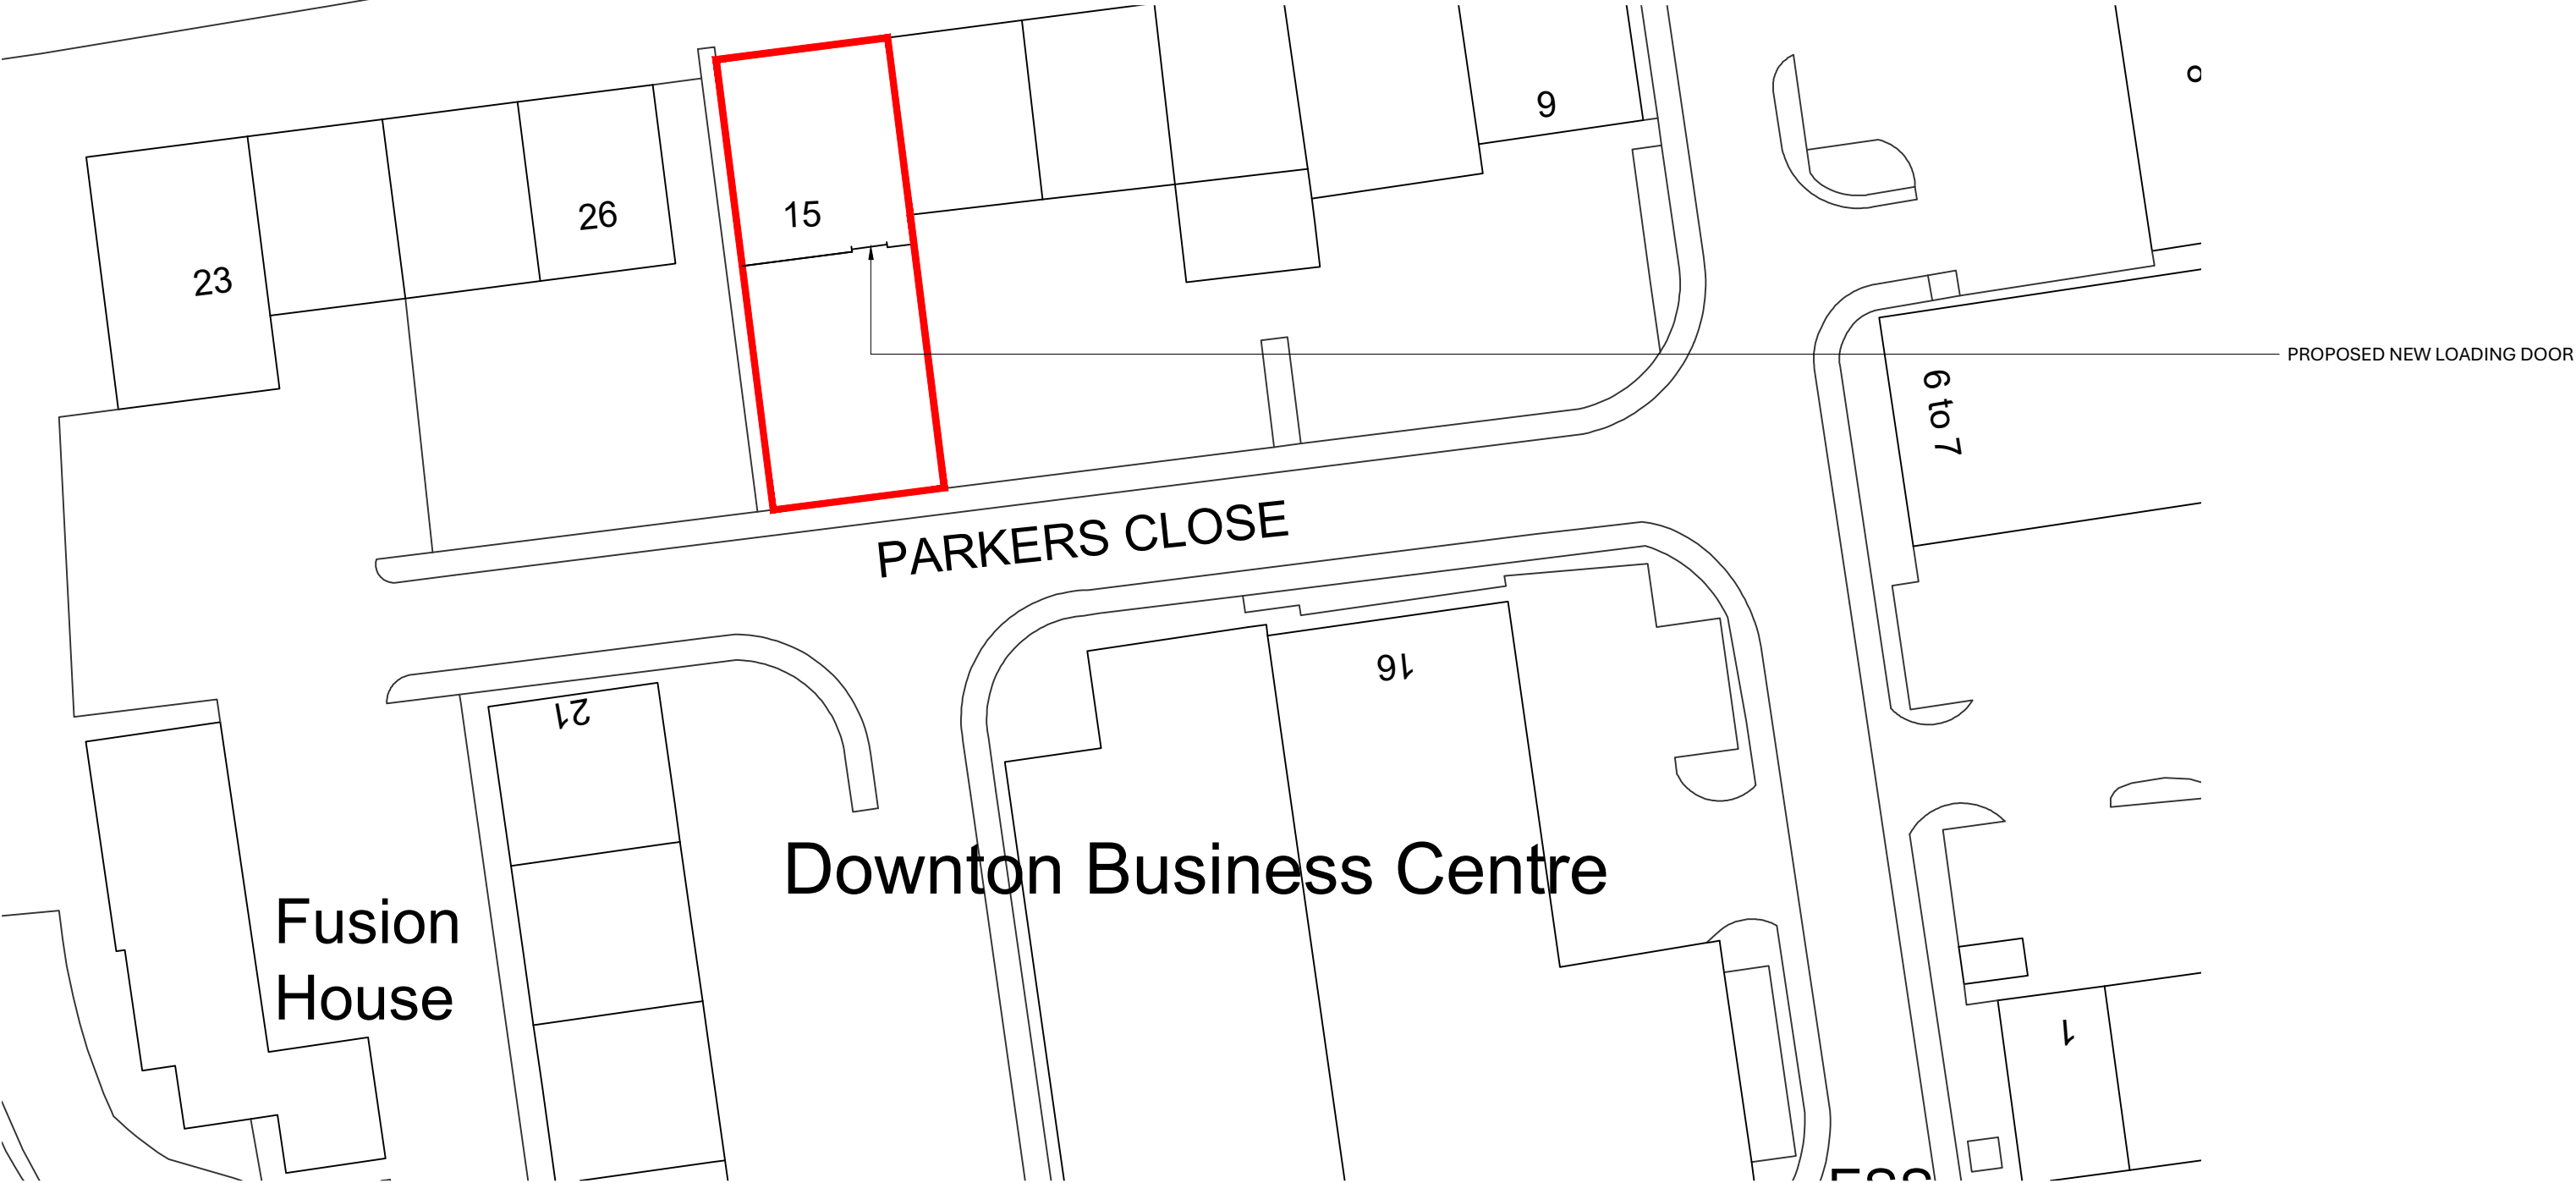

BLOCK PLAN

SCALE 1:500

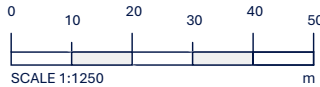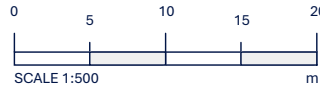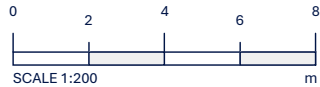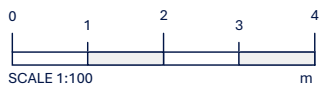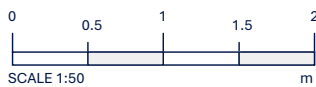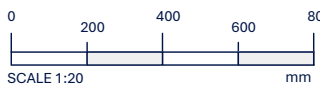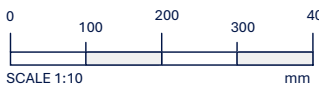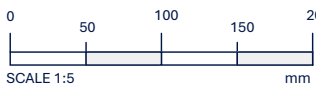

Rev	Date	Description	By	Chkd
A	15.12.2025	LOADING DOOR POSITION ADDED	*	*



**SIMPSON
HILDER**

Project
UNIT 15 PARKERS CLOSE
DOWNTON BUSINESS CENTRE
DOWNTON, SALISBURY
WILTSHIRE, SP5 3RB

Description
BLOCK & LOCATION PLAN

PRELIMINARY

<i>Drawn</i> BL	<i>Checked</i> GL	<i>Scale</i> VARIES	<i>Date</i> DEC 2025
--------------------	----------------------	------------------------	-------------------------

<i>Drawing No.</i> 10123.100	<i>Revision</i> A
---------------------------------	----------------------

Original size 75mm @ A2