



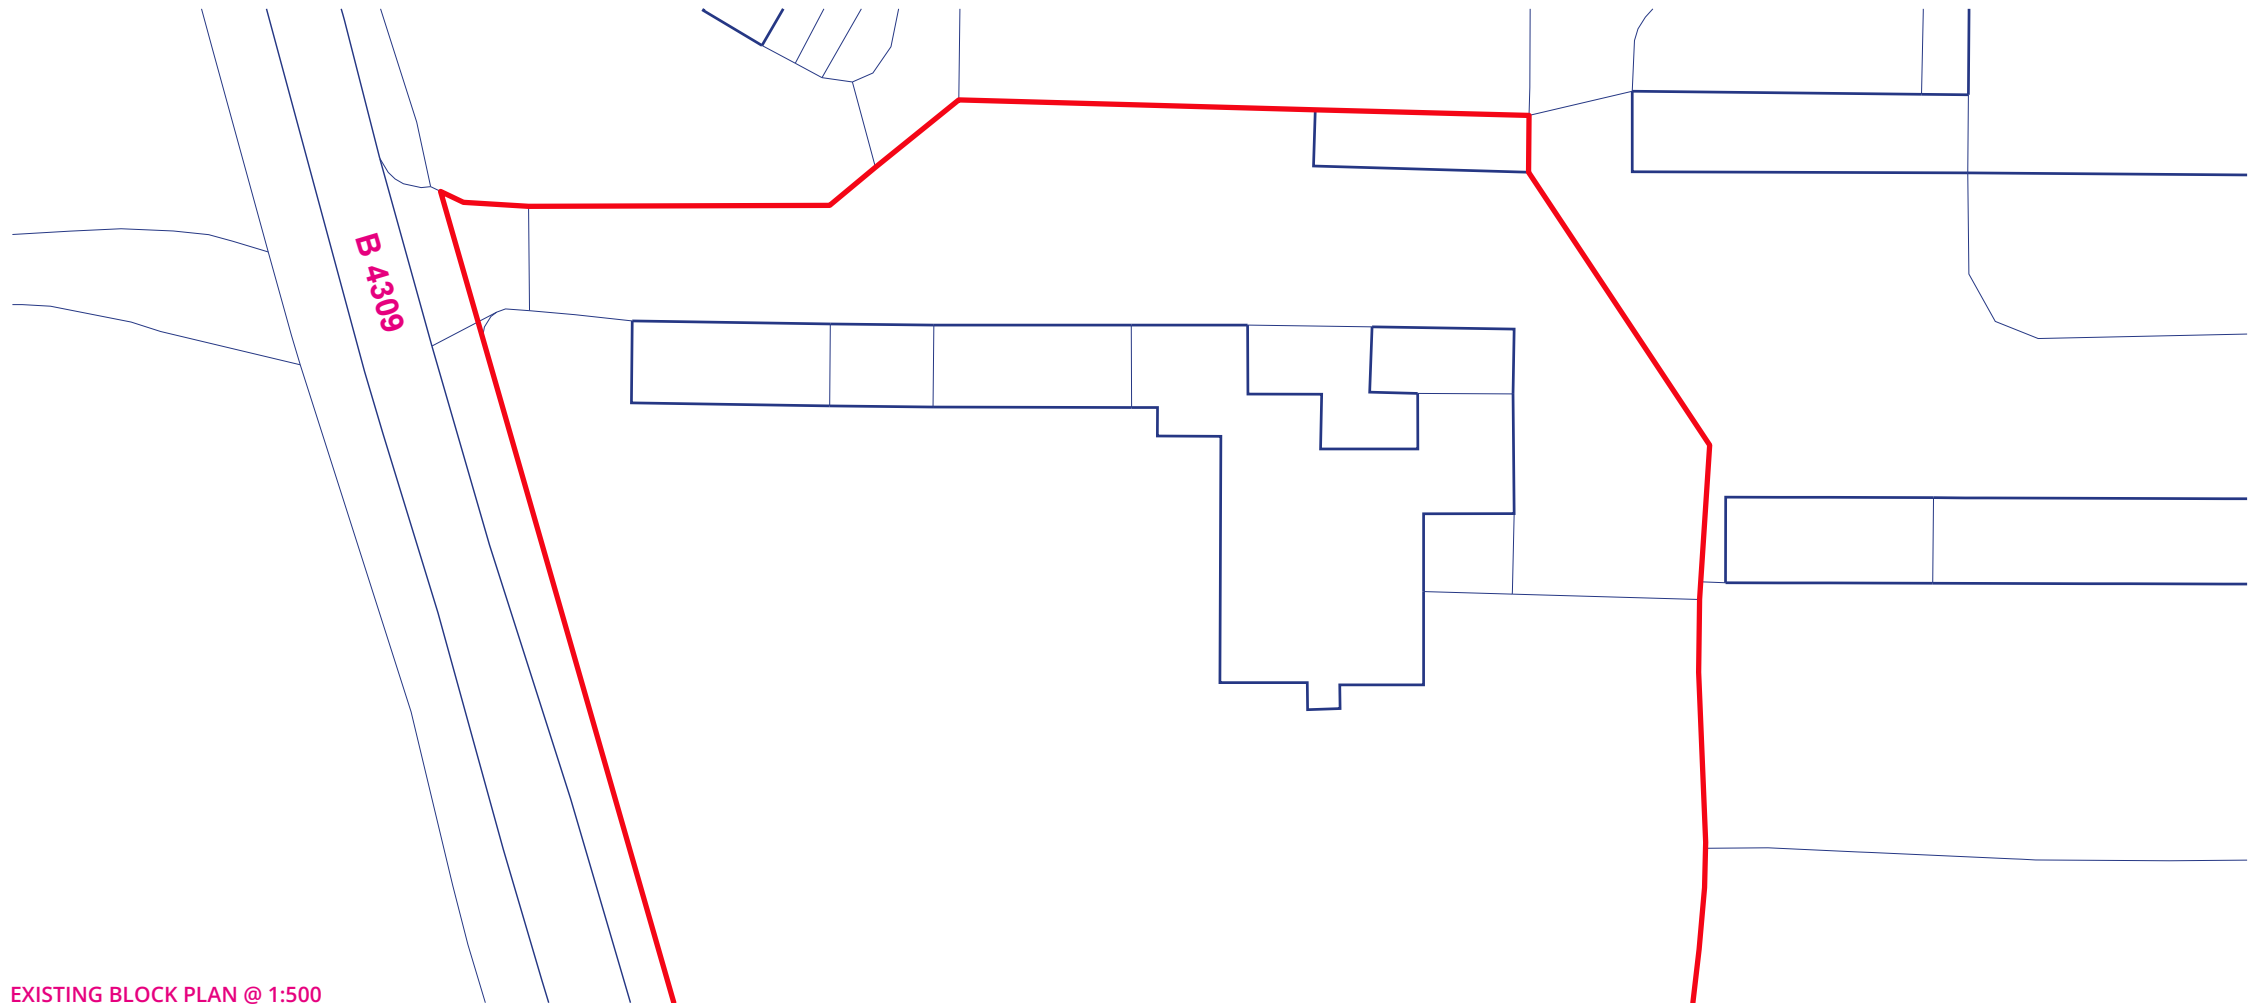

EXISTING BLOCK PLAN @ 1:500

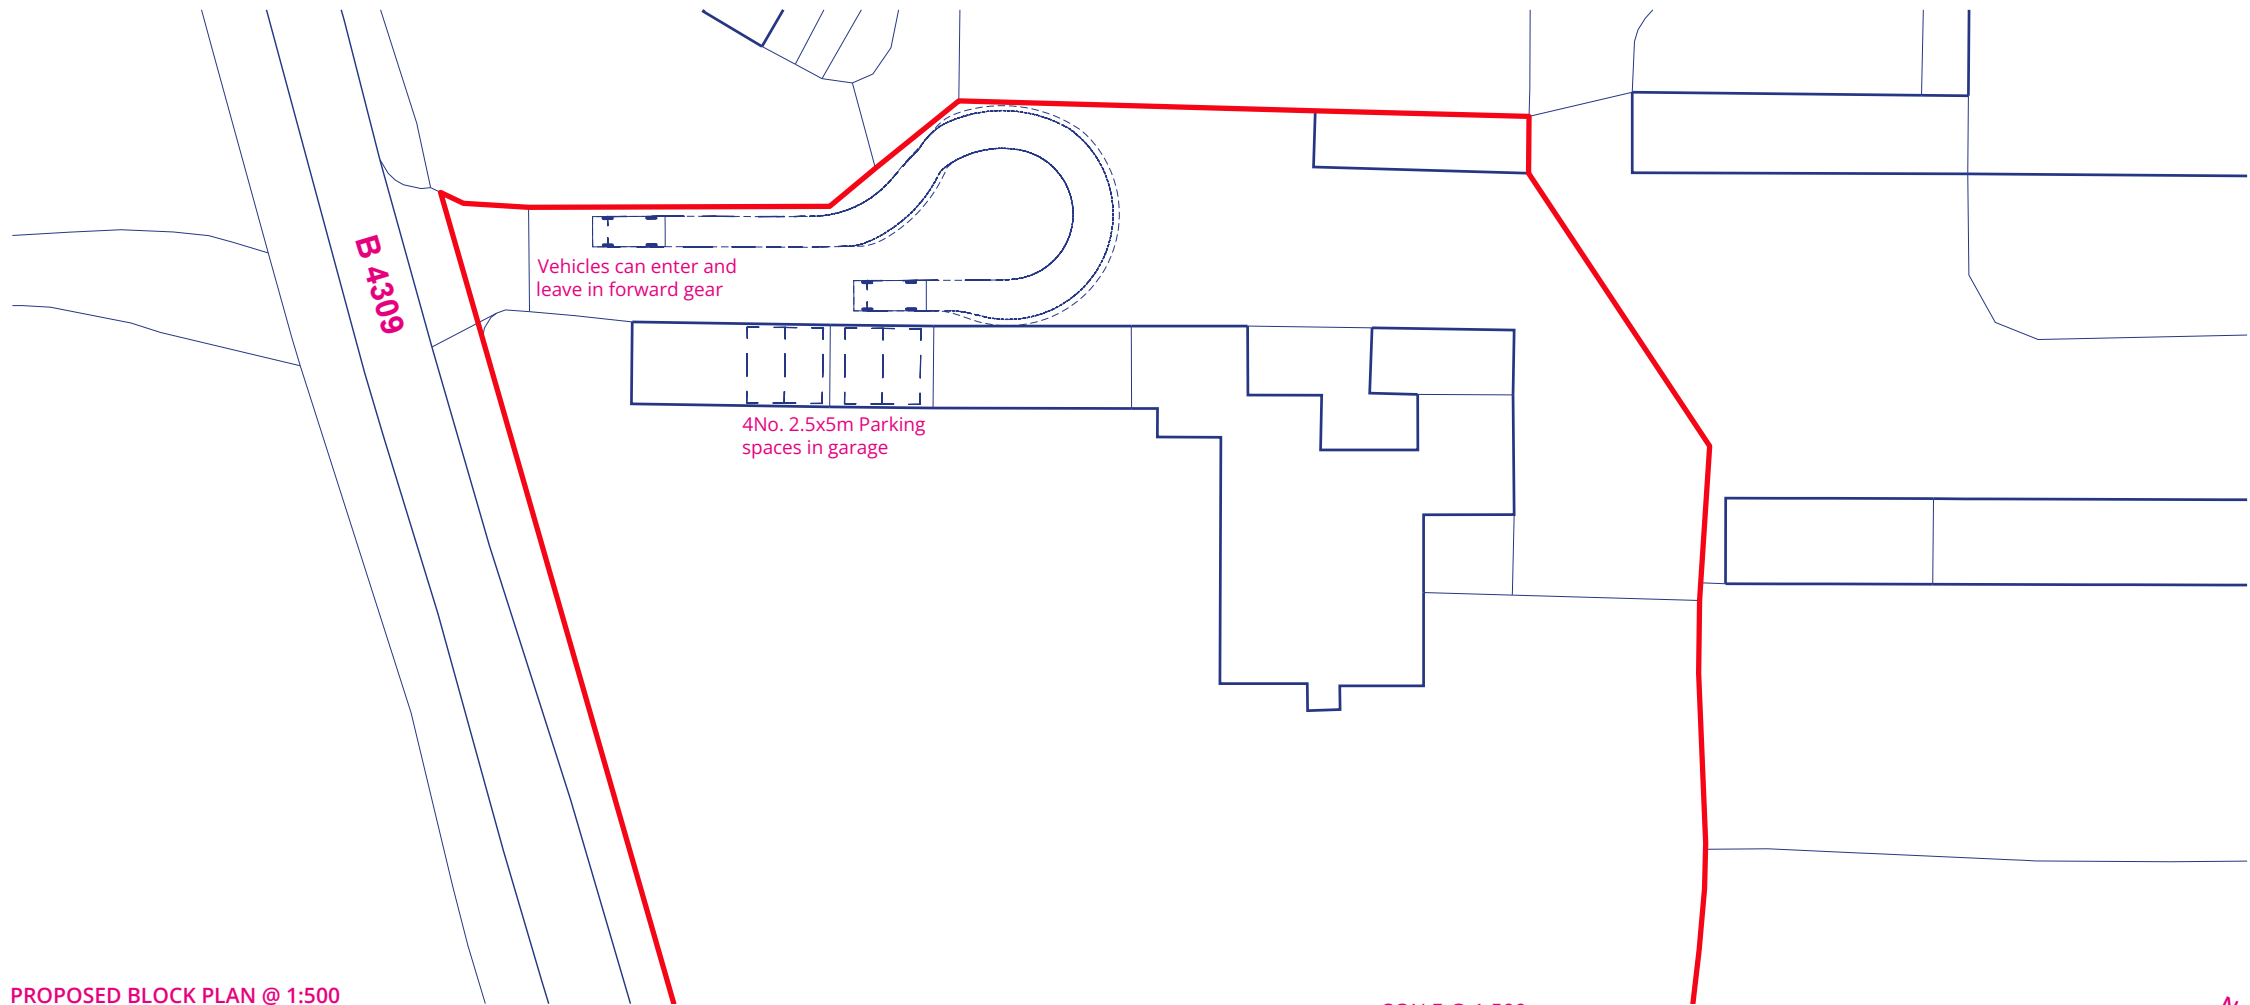

PROPOSED BLOCK PLAN @ 1:500

ISSUE: Sketch ☐ Planning ☐ Building Regs ☒ Tender ☐ Construction ☐ Approval ☐

SCALE @ 1:500



0333 577 2420
better@bibostudio.com
RIBA Chartered Practice 20026178
Company No. 11412297
Registered in England & Wales as
BiBO Studio Ltd

Project
Client
Location

Title
Date
Scale
Drawn By
Drg No.

Alterations to Annexe
Mr R Allum
Lanhill House
Lanhill
Extg & Prop Block Plans
July 2025
1:500 @ A3
CM

2503-BiBO-XX-00-DR-A-2102-01

© BiBO Studio Ltd
Dimensions to be checked on site

Any discrepancies, errors or omissions to be reported to BiBO Studio Ltd