



Mobile Home - Proposed elevations and floor plan.


Proposed Front
Elevation
Scale - 1:50

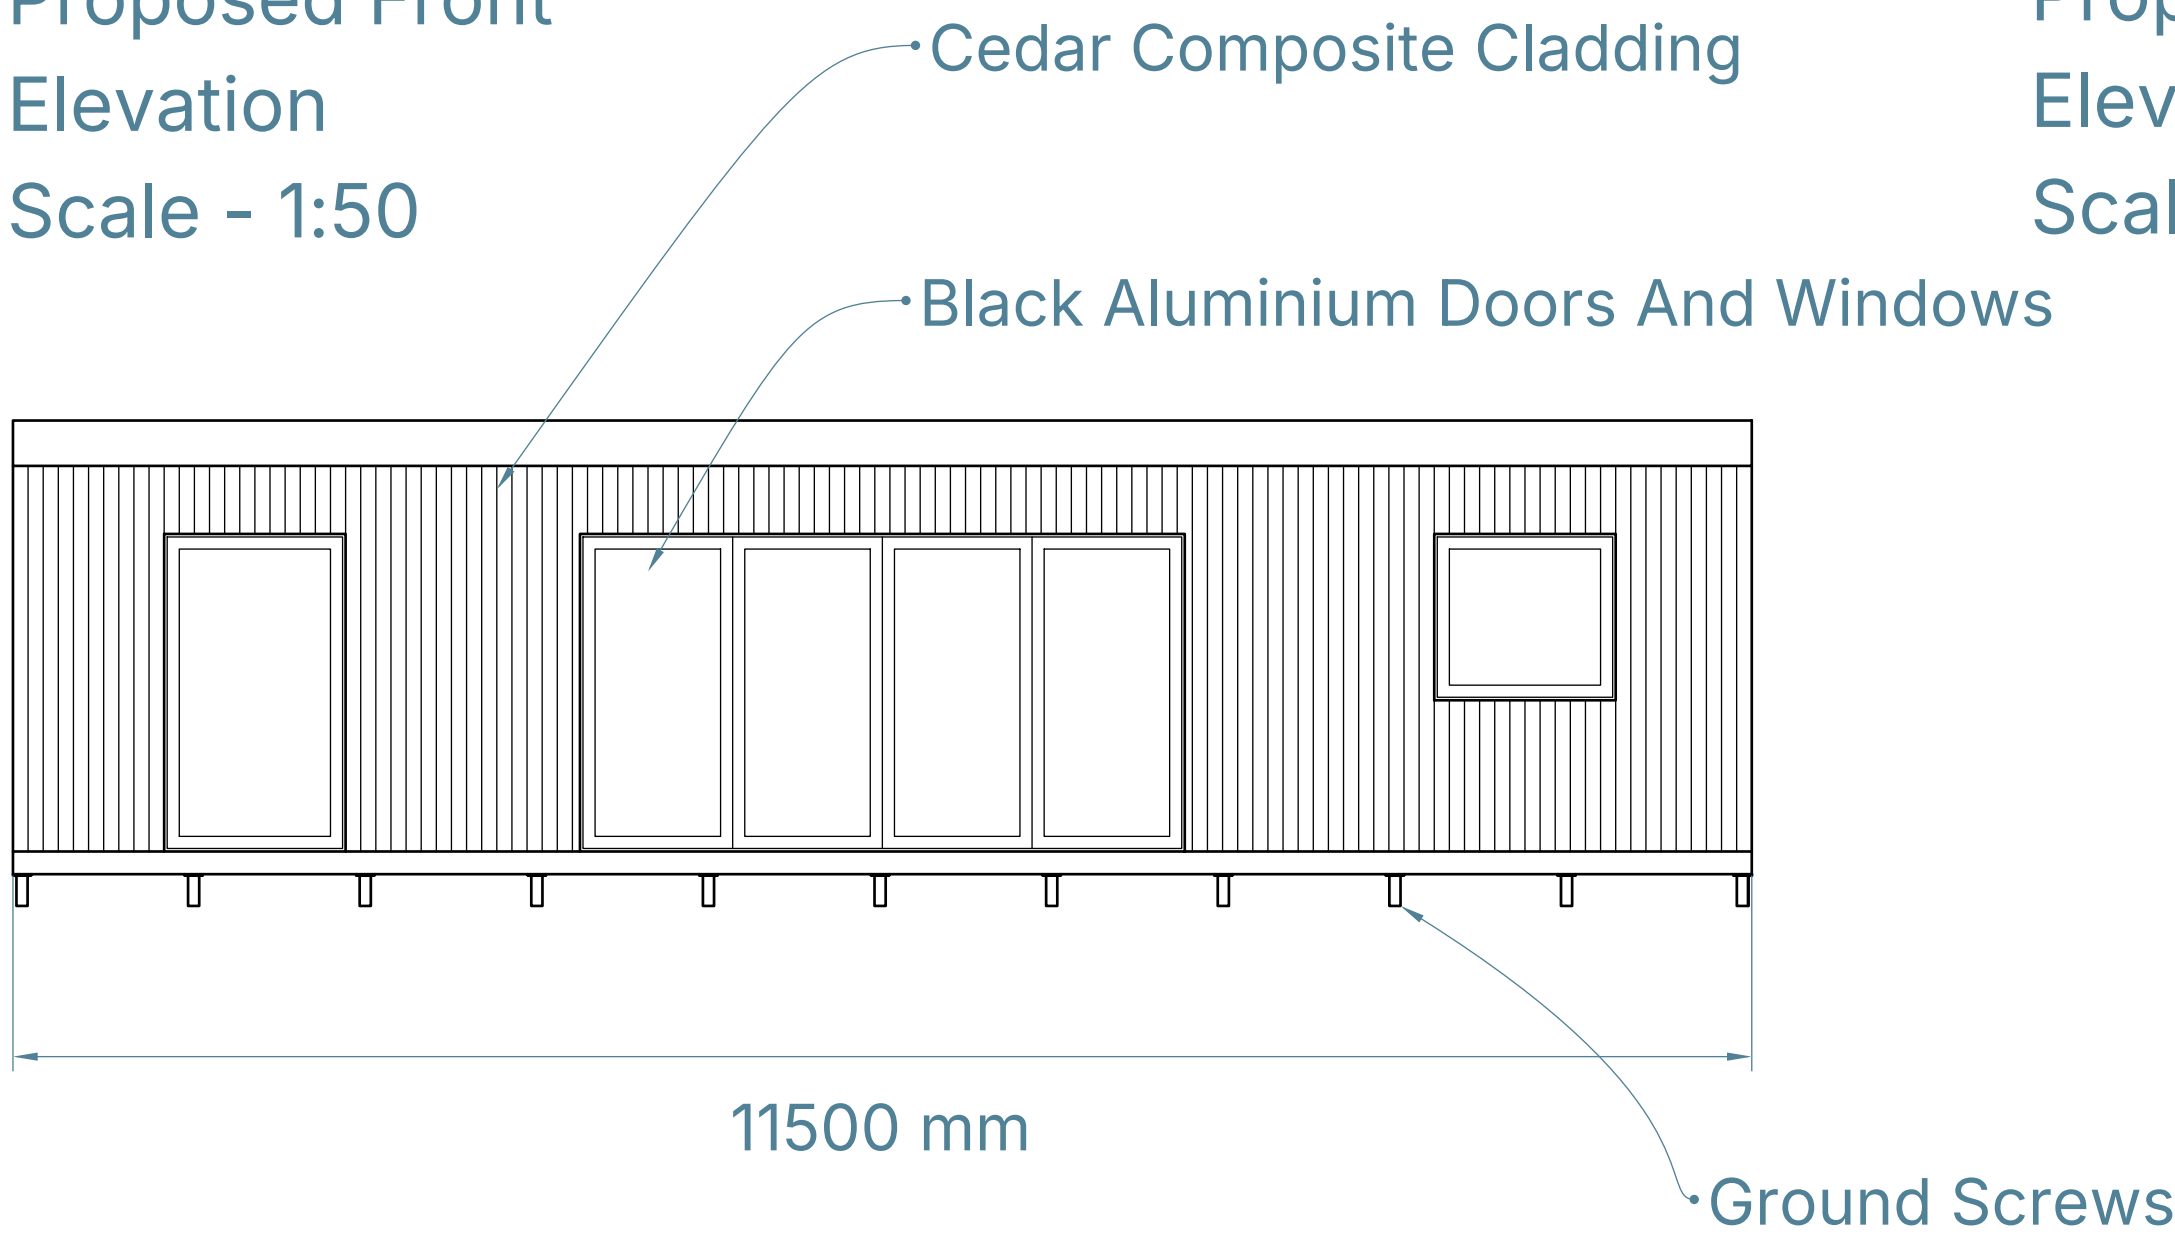


Proposed Left Side
Elevation
Scale - 1:50

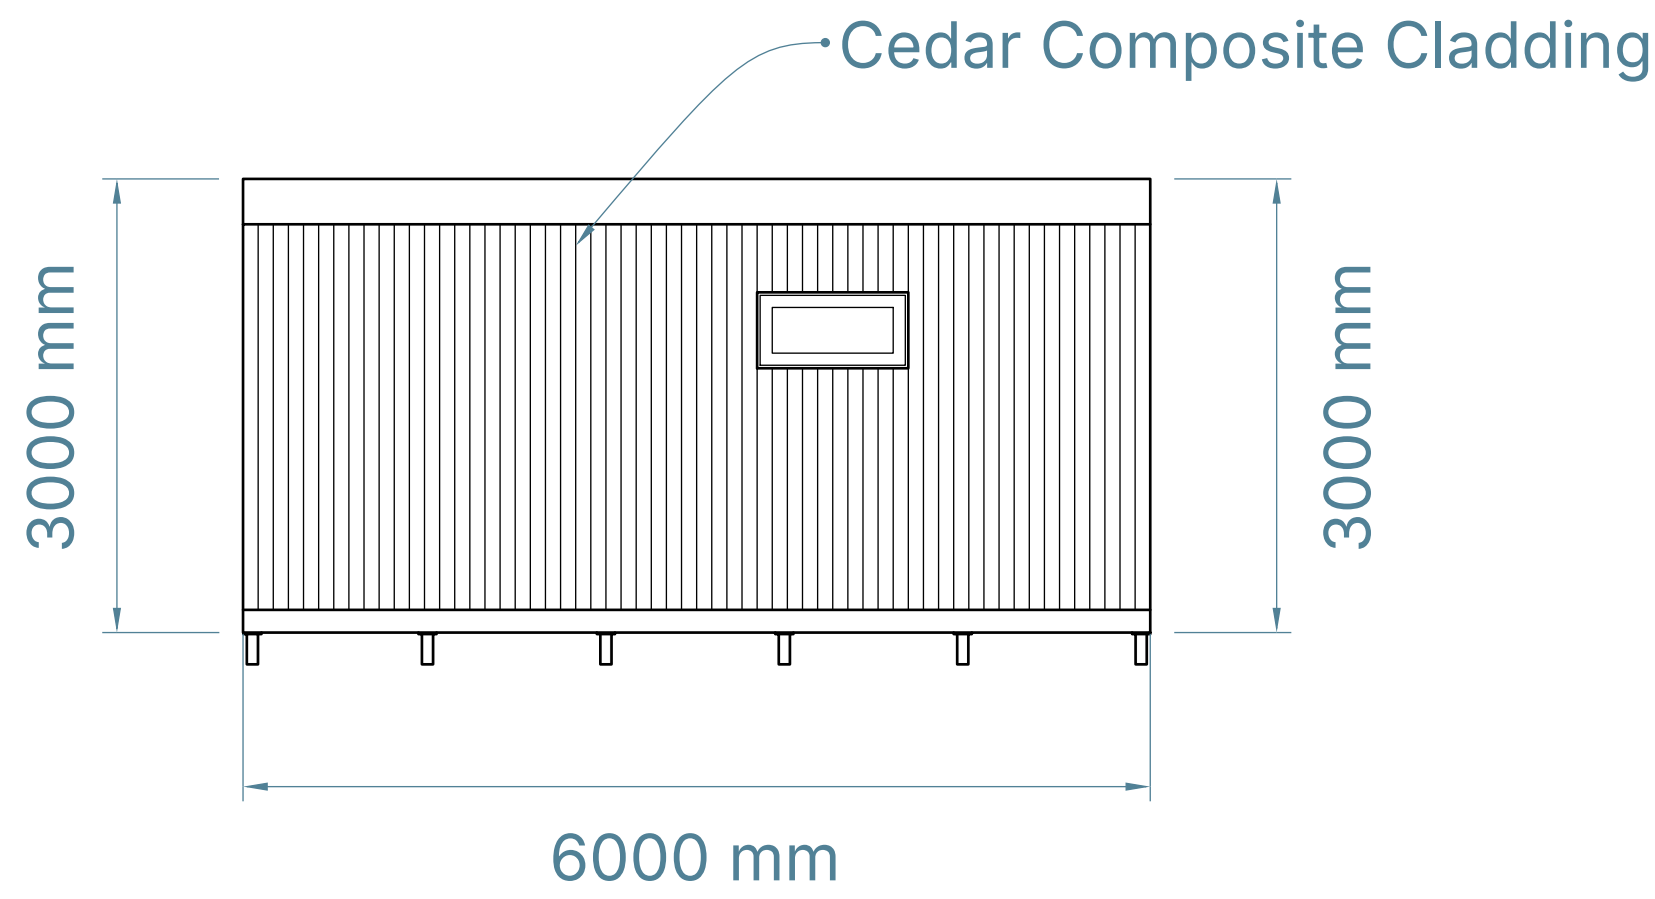


Proposed Floor
Plan
Scale - 1:50

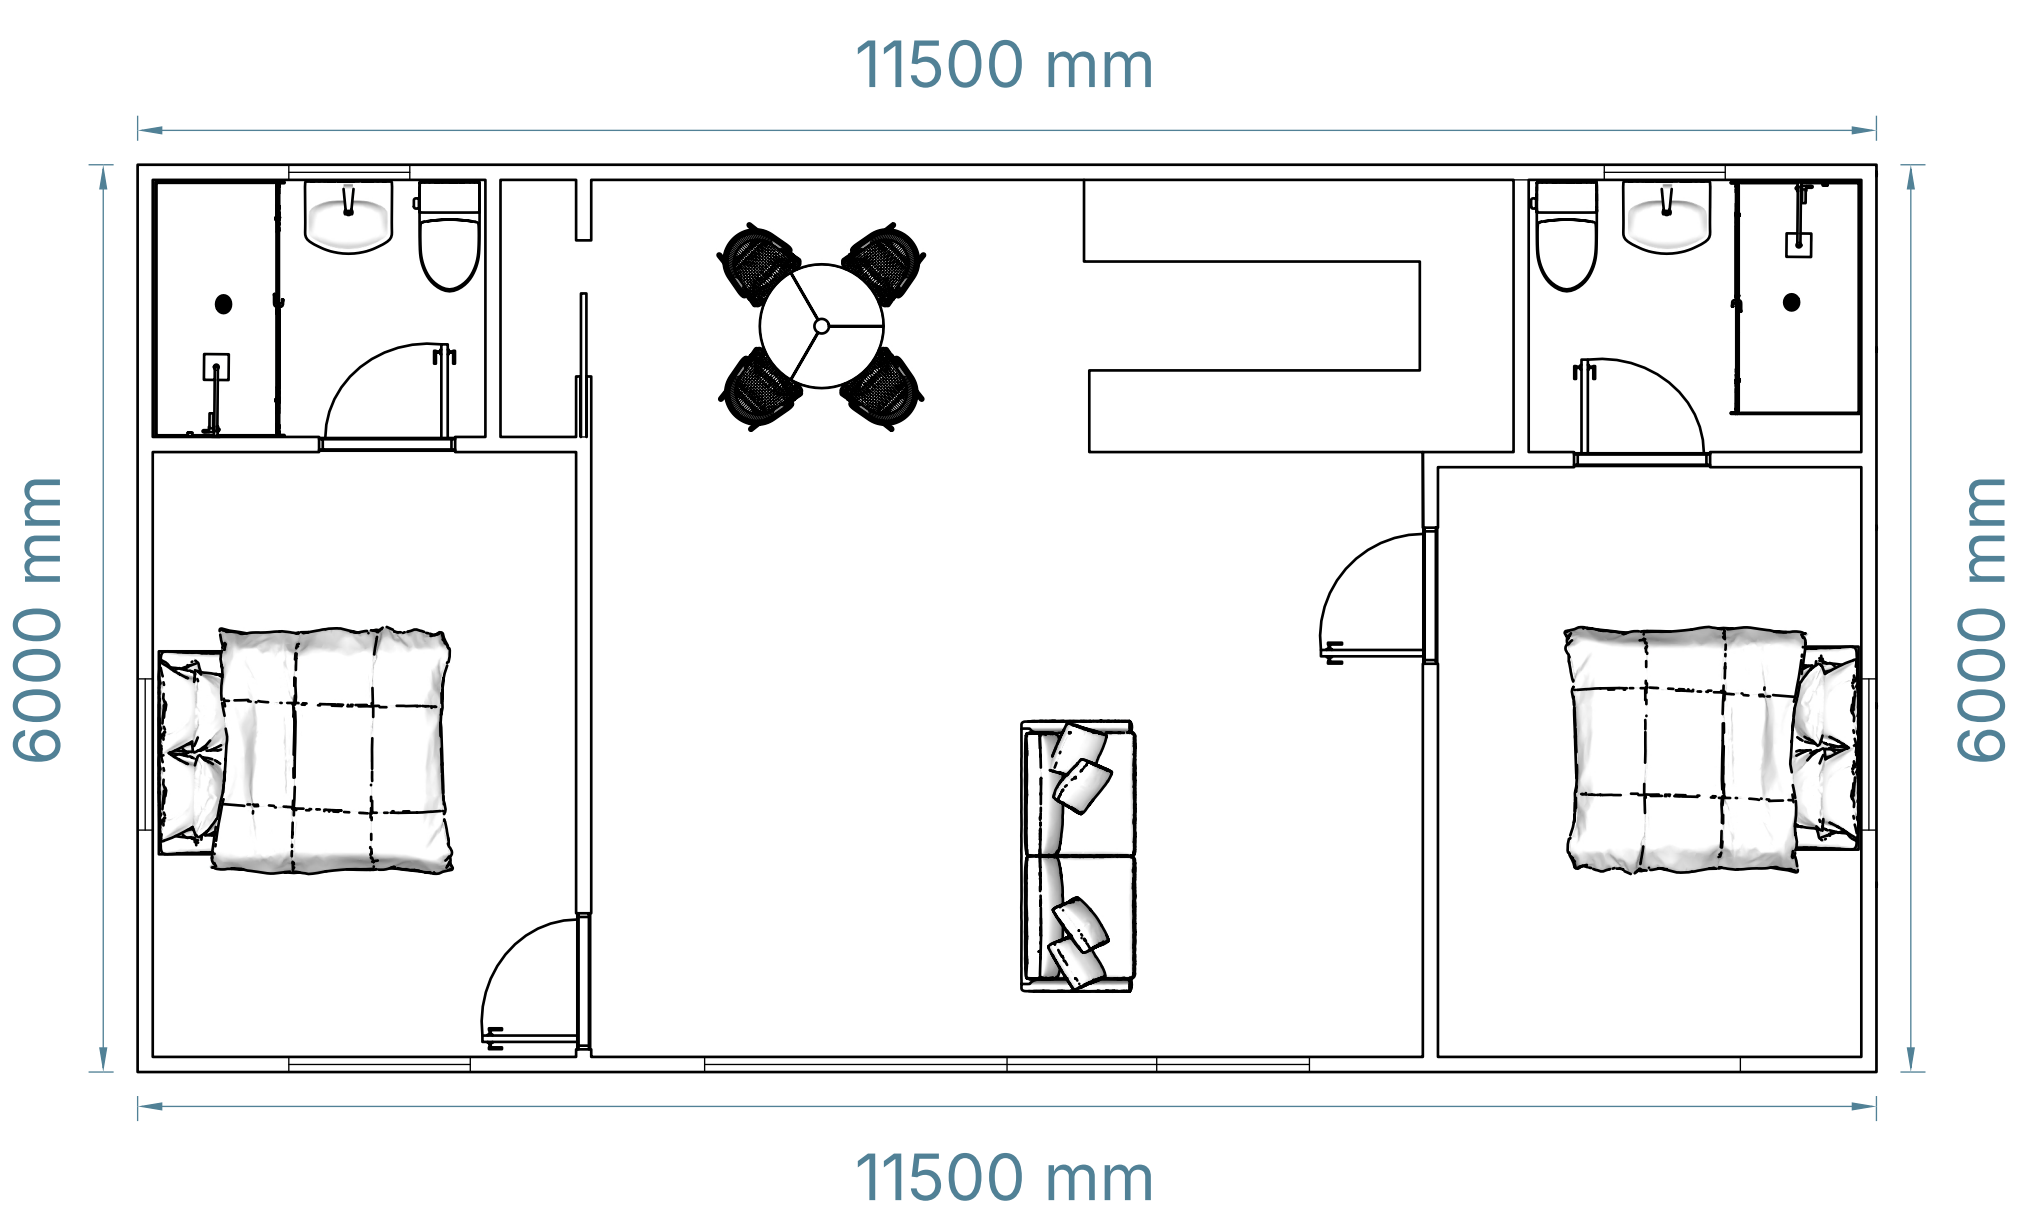

Proposed Back
Elevation
Scale - 1:50

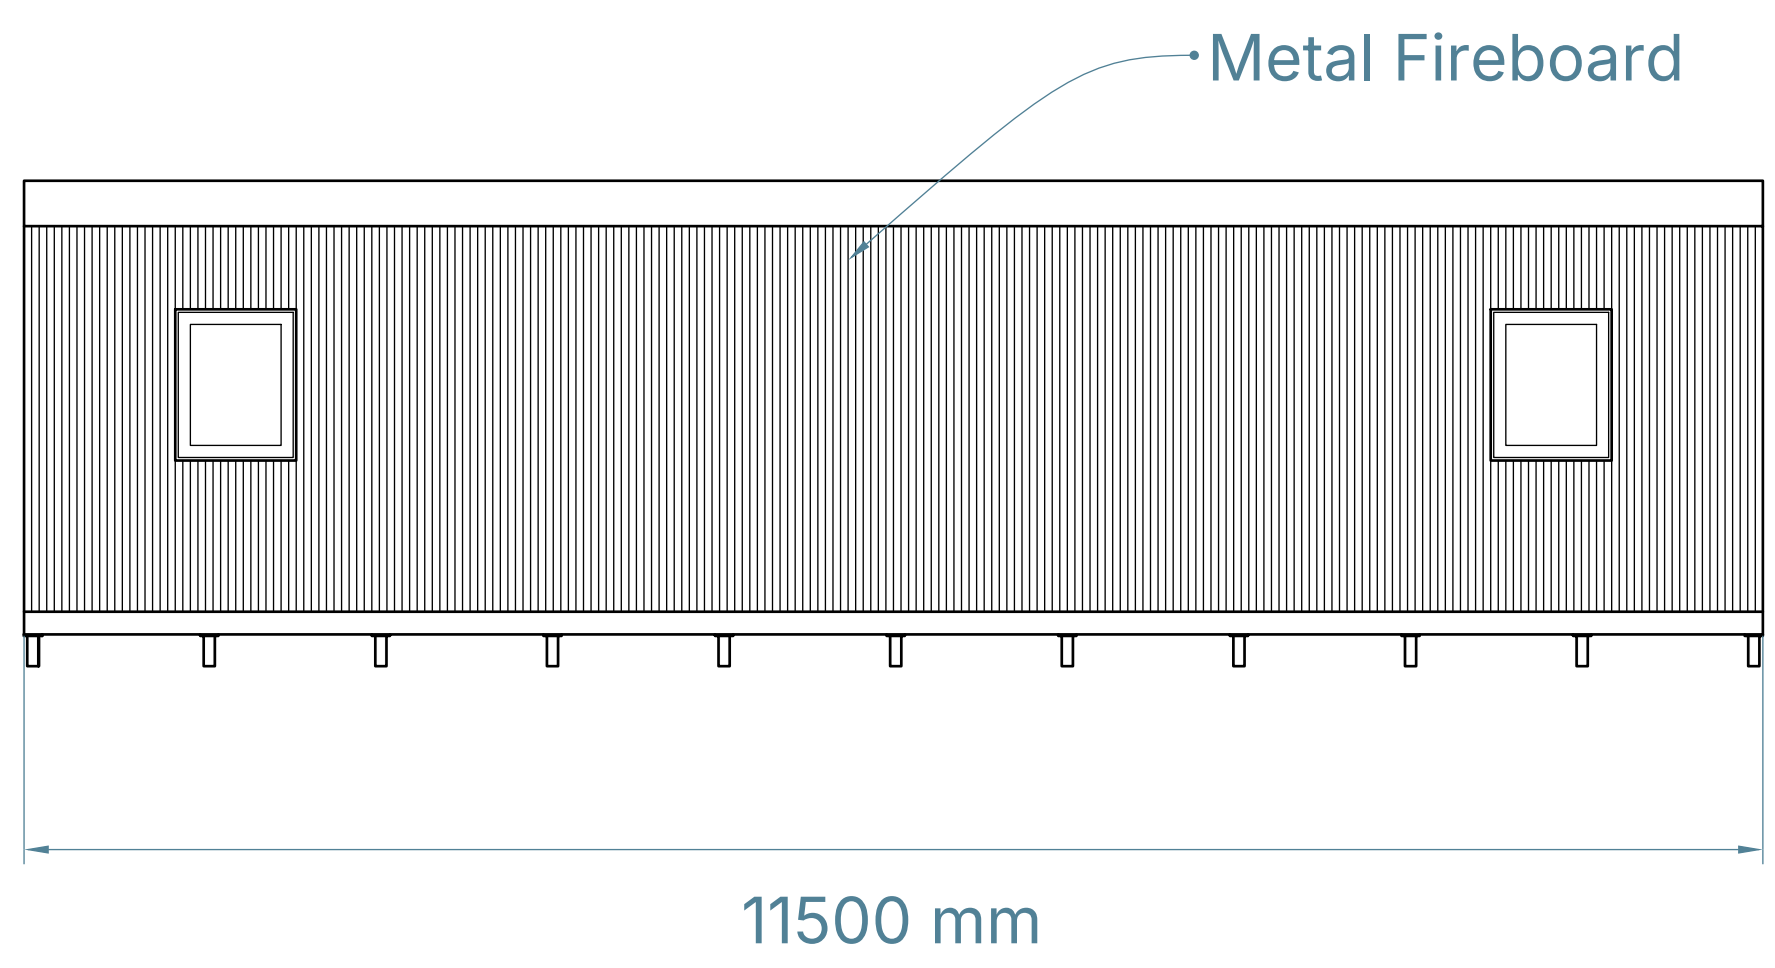

Proposed Right Side
Elevation
Scale - 1:50

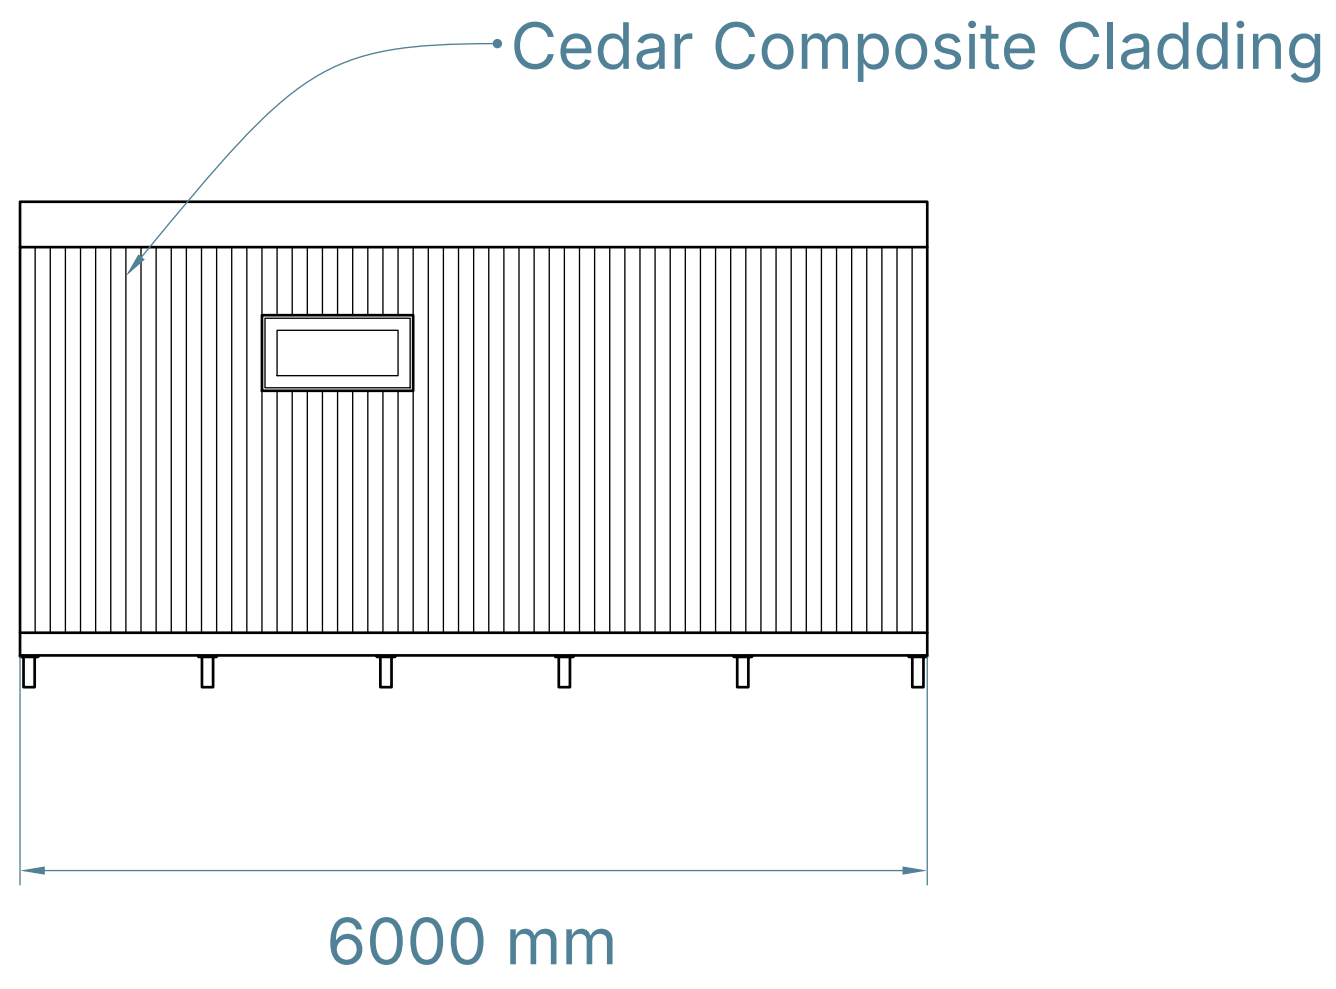

Proposed
Isometric View
Scale - 1:50

