



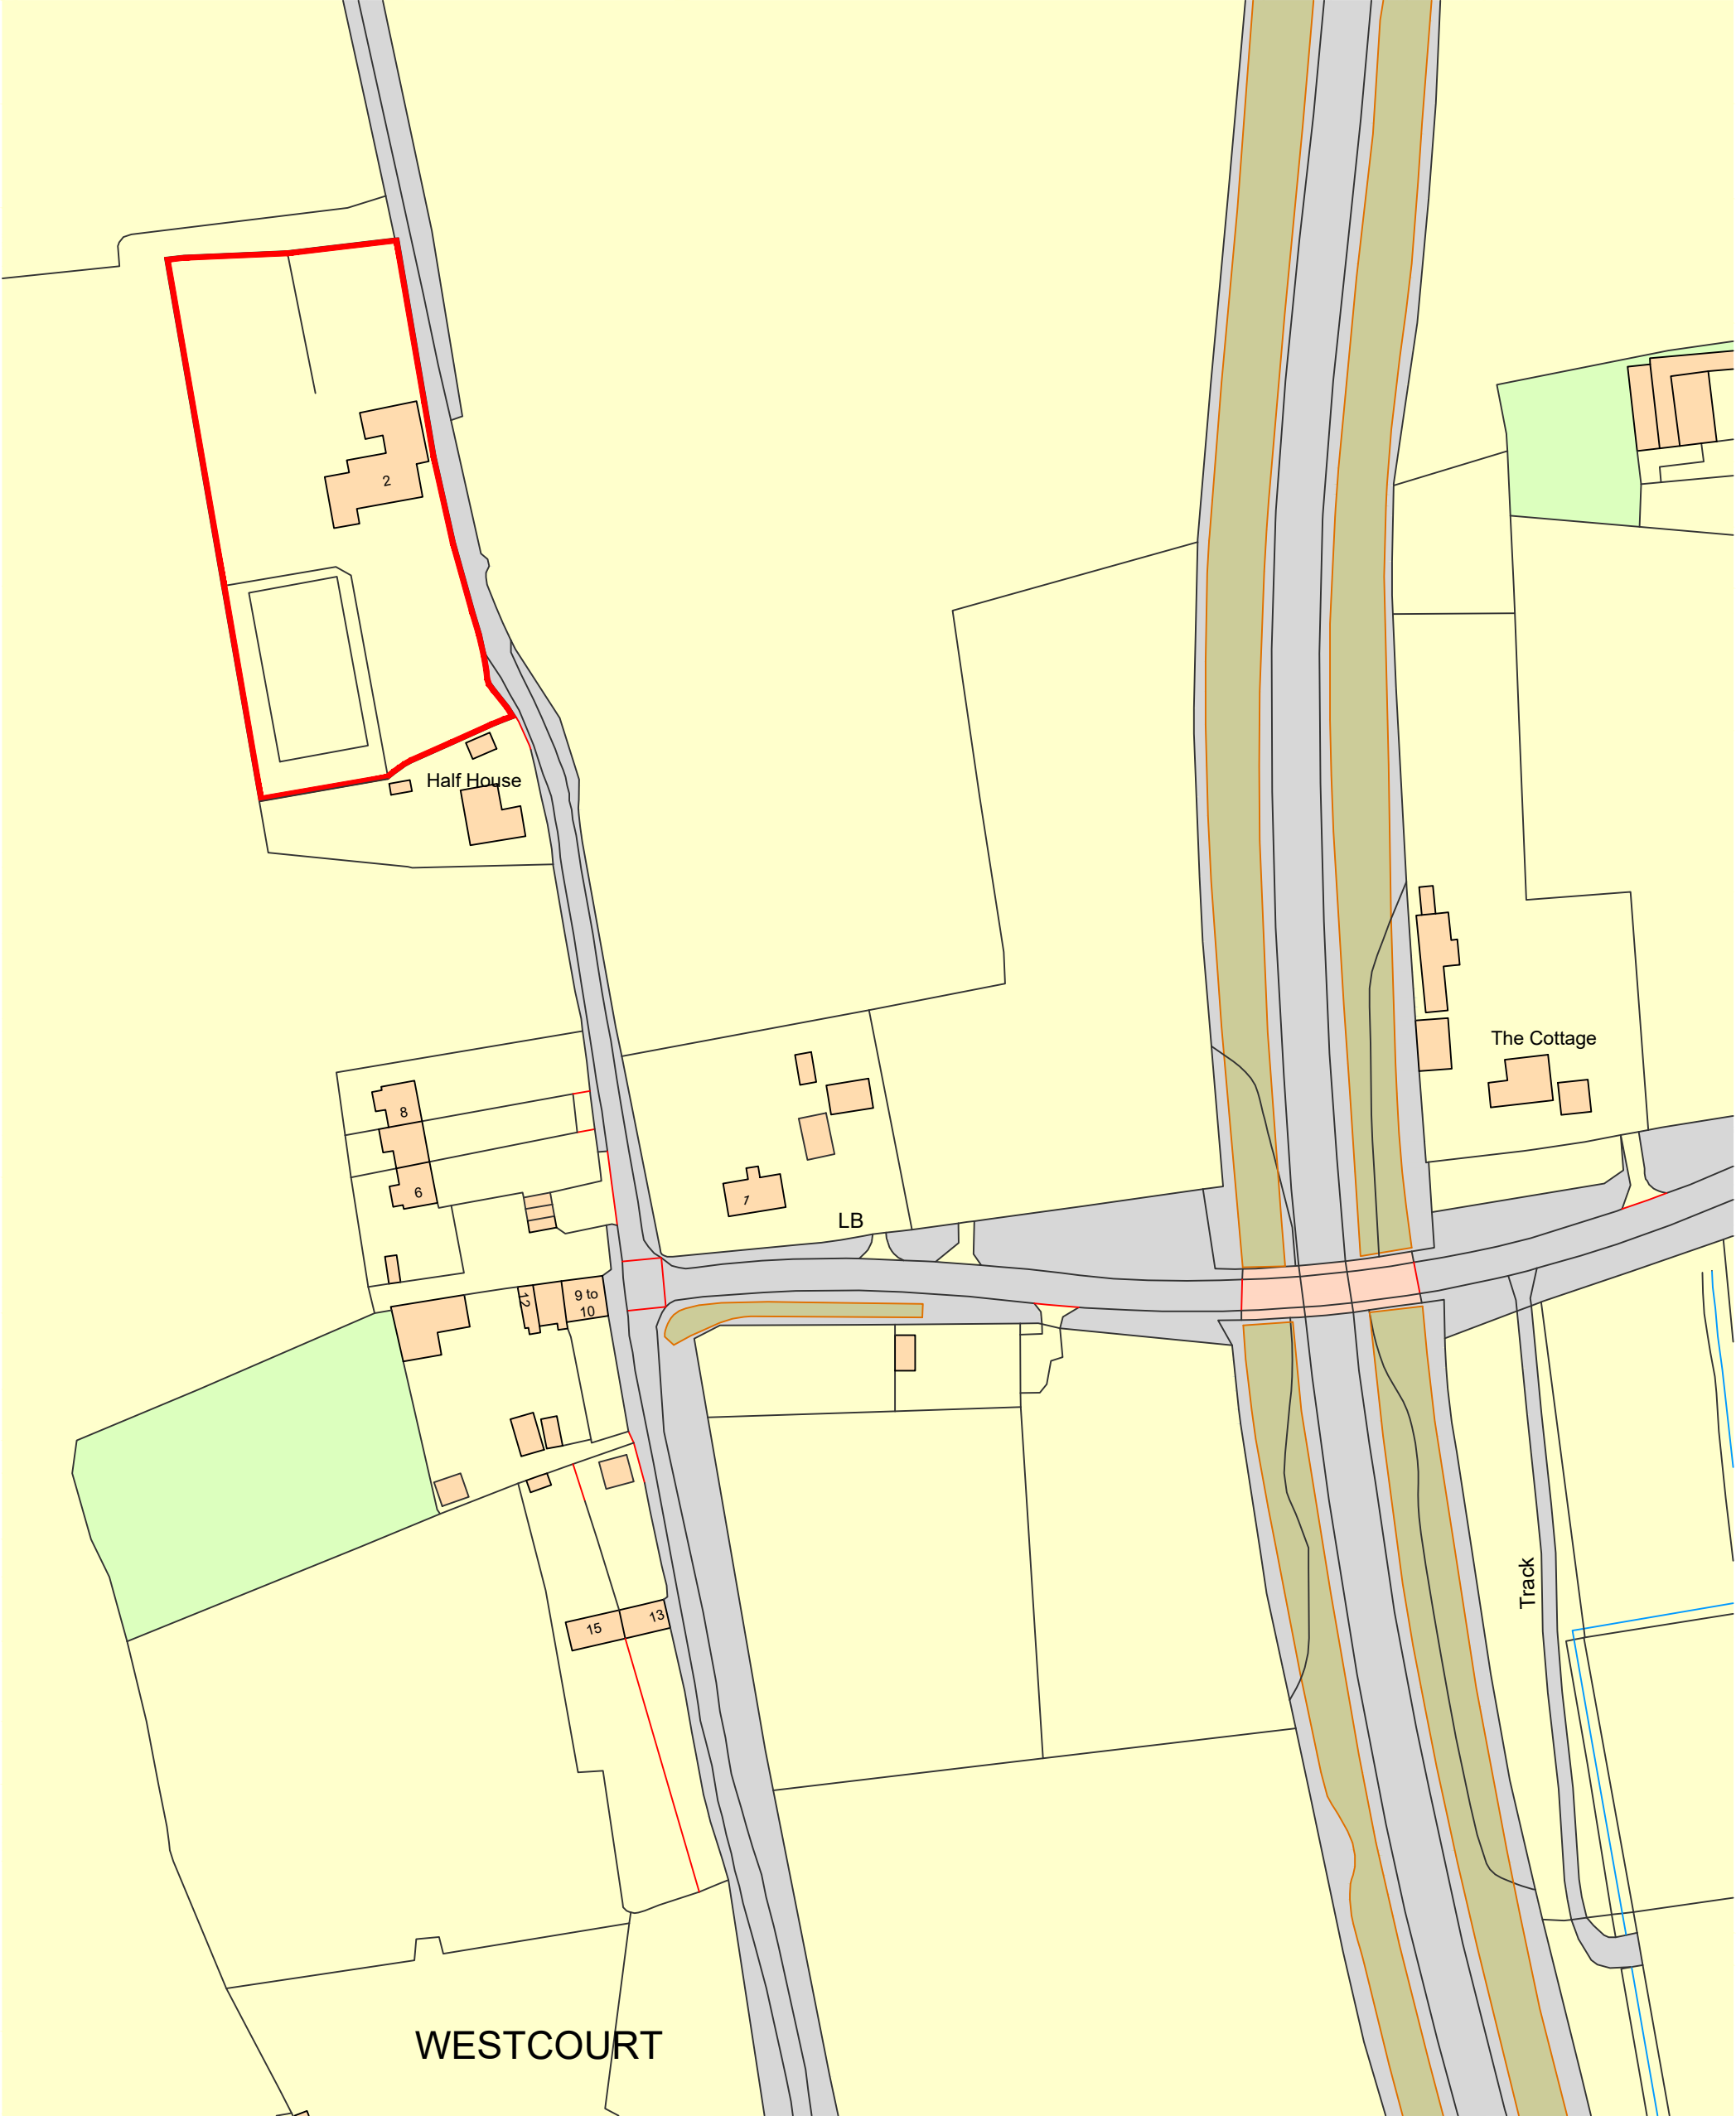

Ordnance Survey, (c) Crown Copyright 2025. All rights reserved. Licence number 100022432

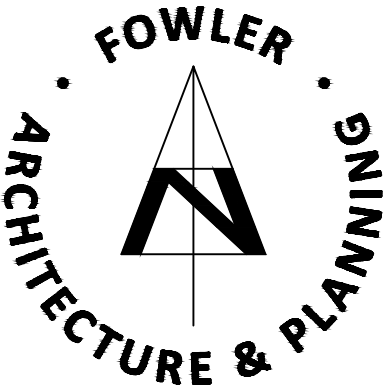

Contractors, Sub Contractors and Suppliers are to check all relevant dimensions and levels of site and buildings before commencing any shop drawings or building work.

This drawing is copyright and may not be reproduced in any part of form without the written consent of Fowler Architecture and Planning

39 High Street  
Pewsey  
Wiltshire  
SN9 5AF  
tel (01672) 569444  
enquiries@faap.co.uk

| revisions | initial | date |
|-----------|---------|------|
|-----------|---------|------|

project  
UPPER WESTCOURT  
Burbage

drawing

## Location Plan

| scale       | drawn by | date    |
|-------------|----------|---------|
| 1:1250 @ A3 | DB       | Nov '25 |

250225-01  
drawing no

rev