


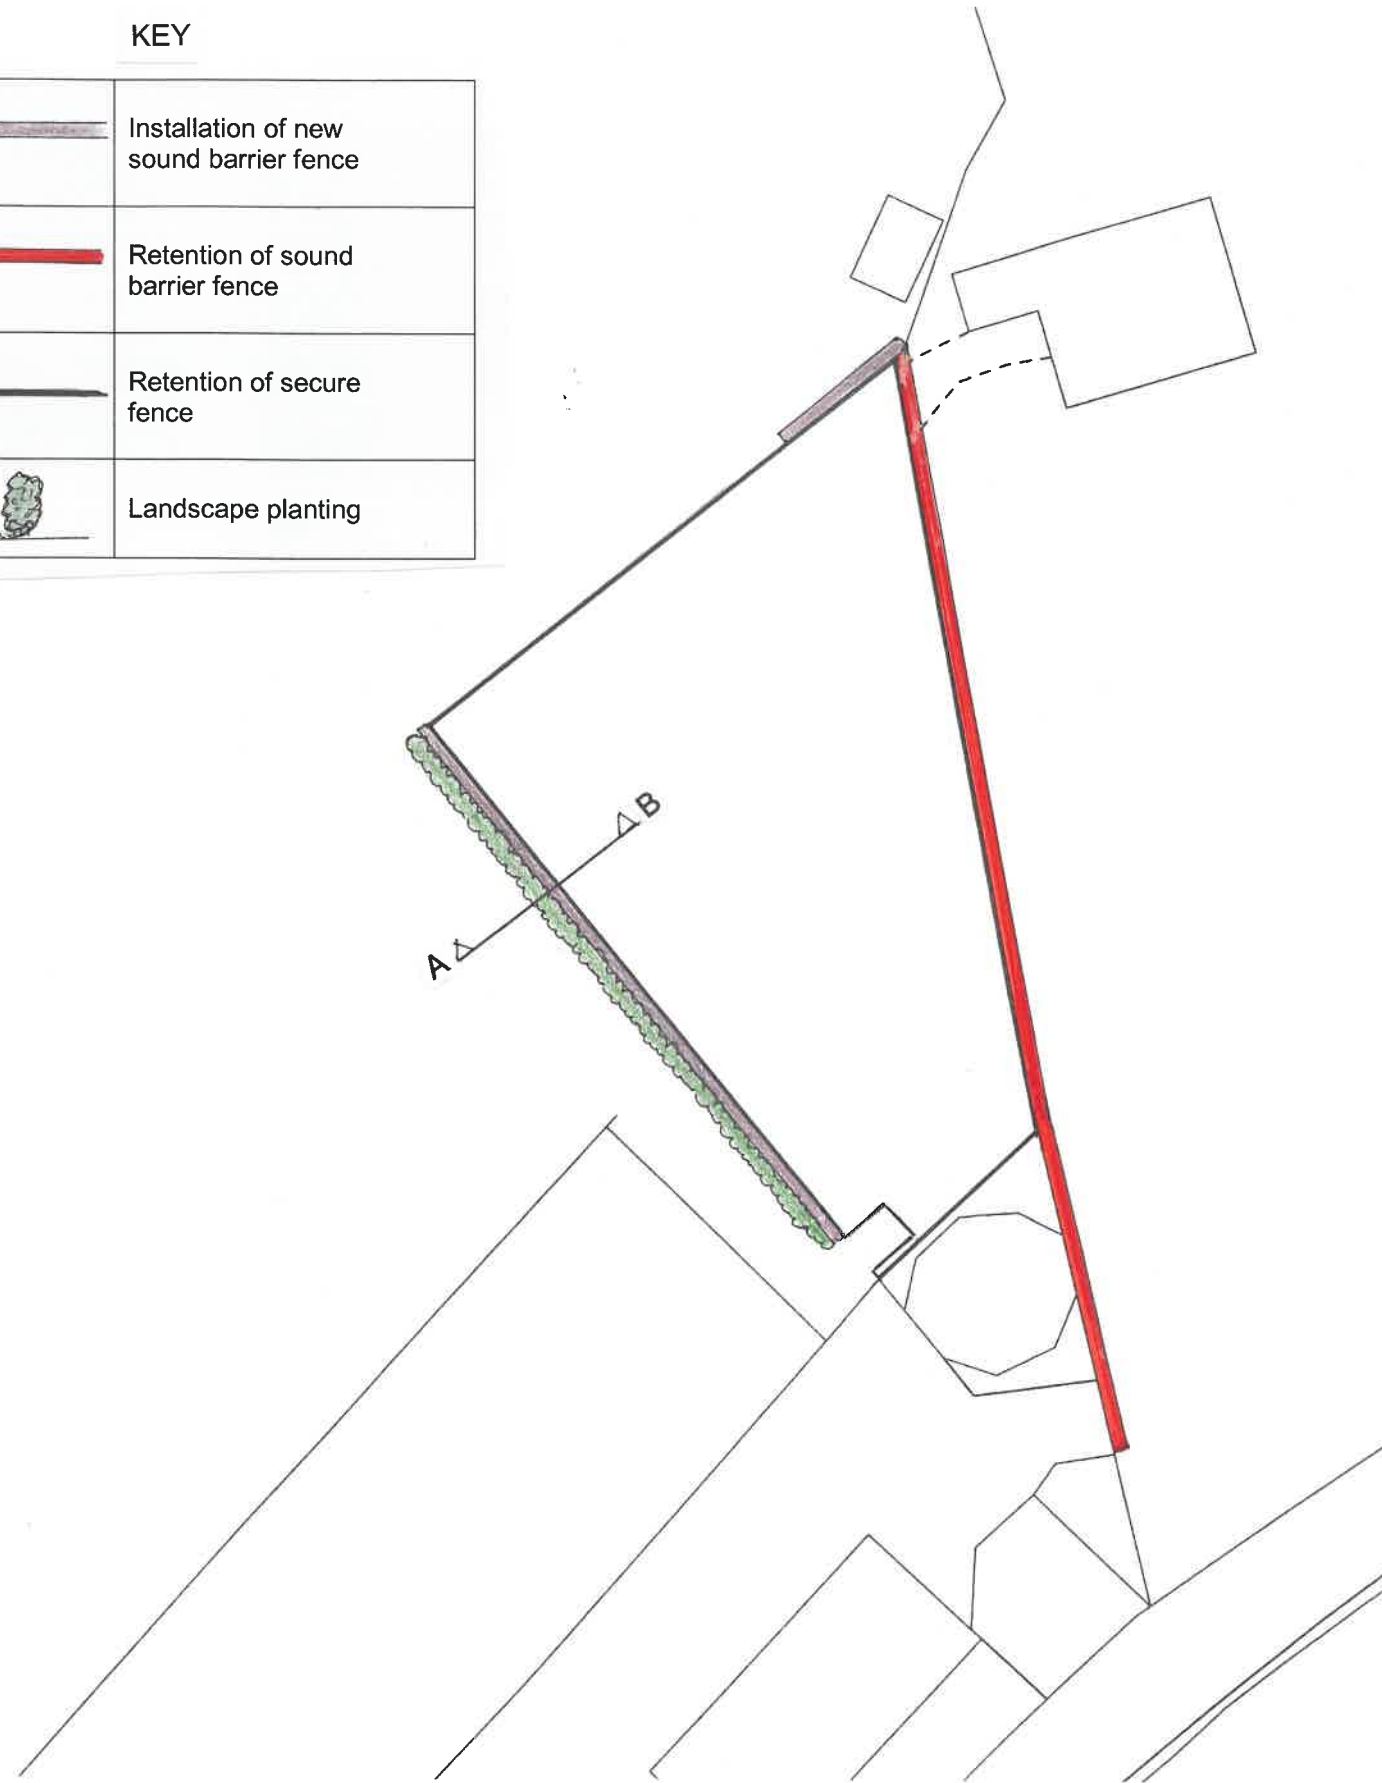


KEY

	Installation of new sound barrier fence
	Retention of sound barrier fence
	Retention of secure fence
	Landscape planting



0m 5m 10m 15m 20m 25m
1:500

CROSS SECTION A – B

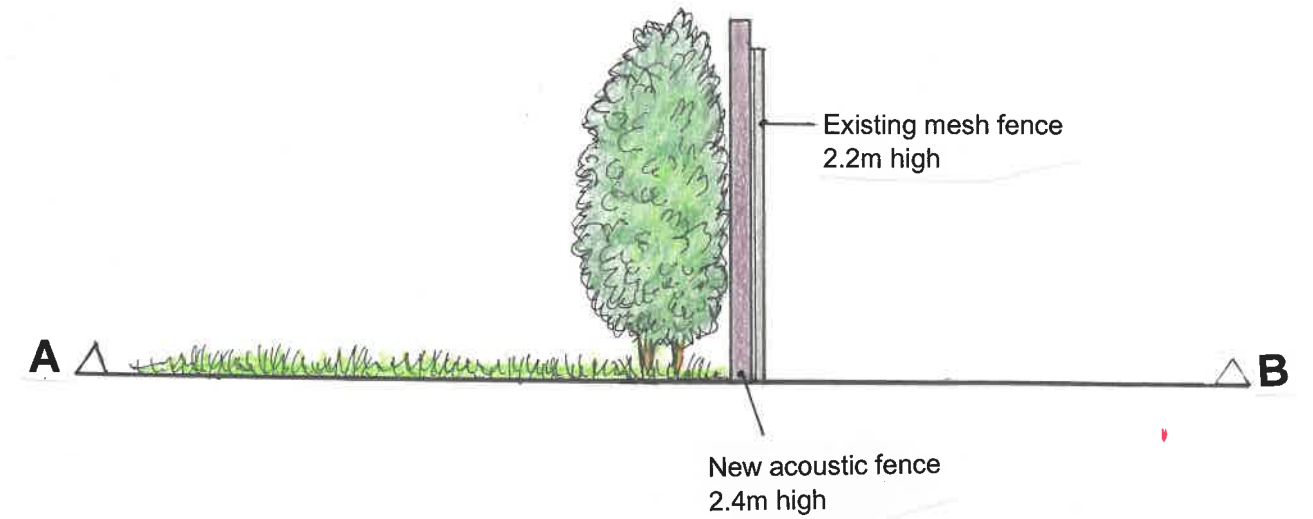

0m 1m 2m 3m 4m 5m
1:50

PLAN	KCC3092/12		
TITLE	Noise Mitigation and Landscaping Proposals		
SITE	Elms Farm		
CLIENT	George Schofield		
NUMBER	KCC3092/12 12/25cb		
DATE	Dec 2025	SCALE	1:500 / 1:50 at A3
KERNON COUNTRYSIDE CONSULTANTS LTD Greenacres Barn, Purton Stoke, Swindon SN5 4LL Tel 01793 771333 Email info@kemon.co.uk This plan is reproduced from the Ordnance Survey under copyright licence 100015226.			