


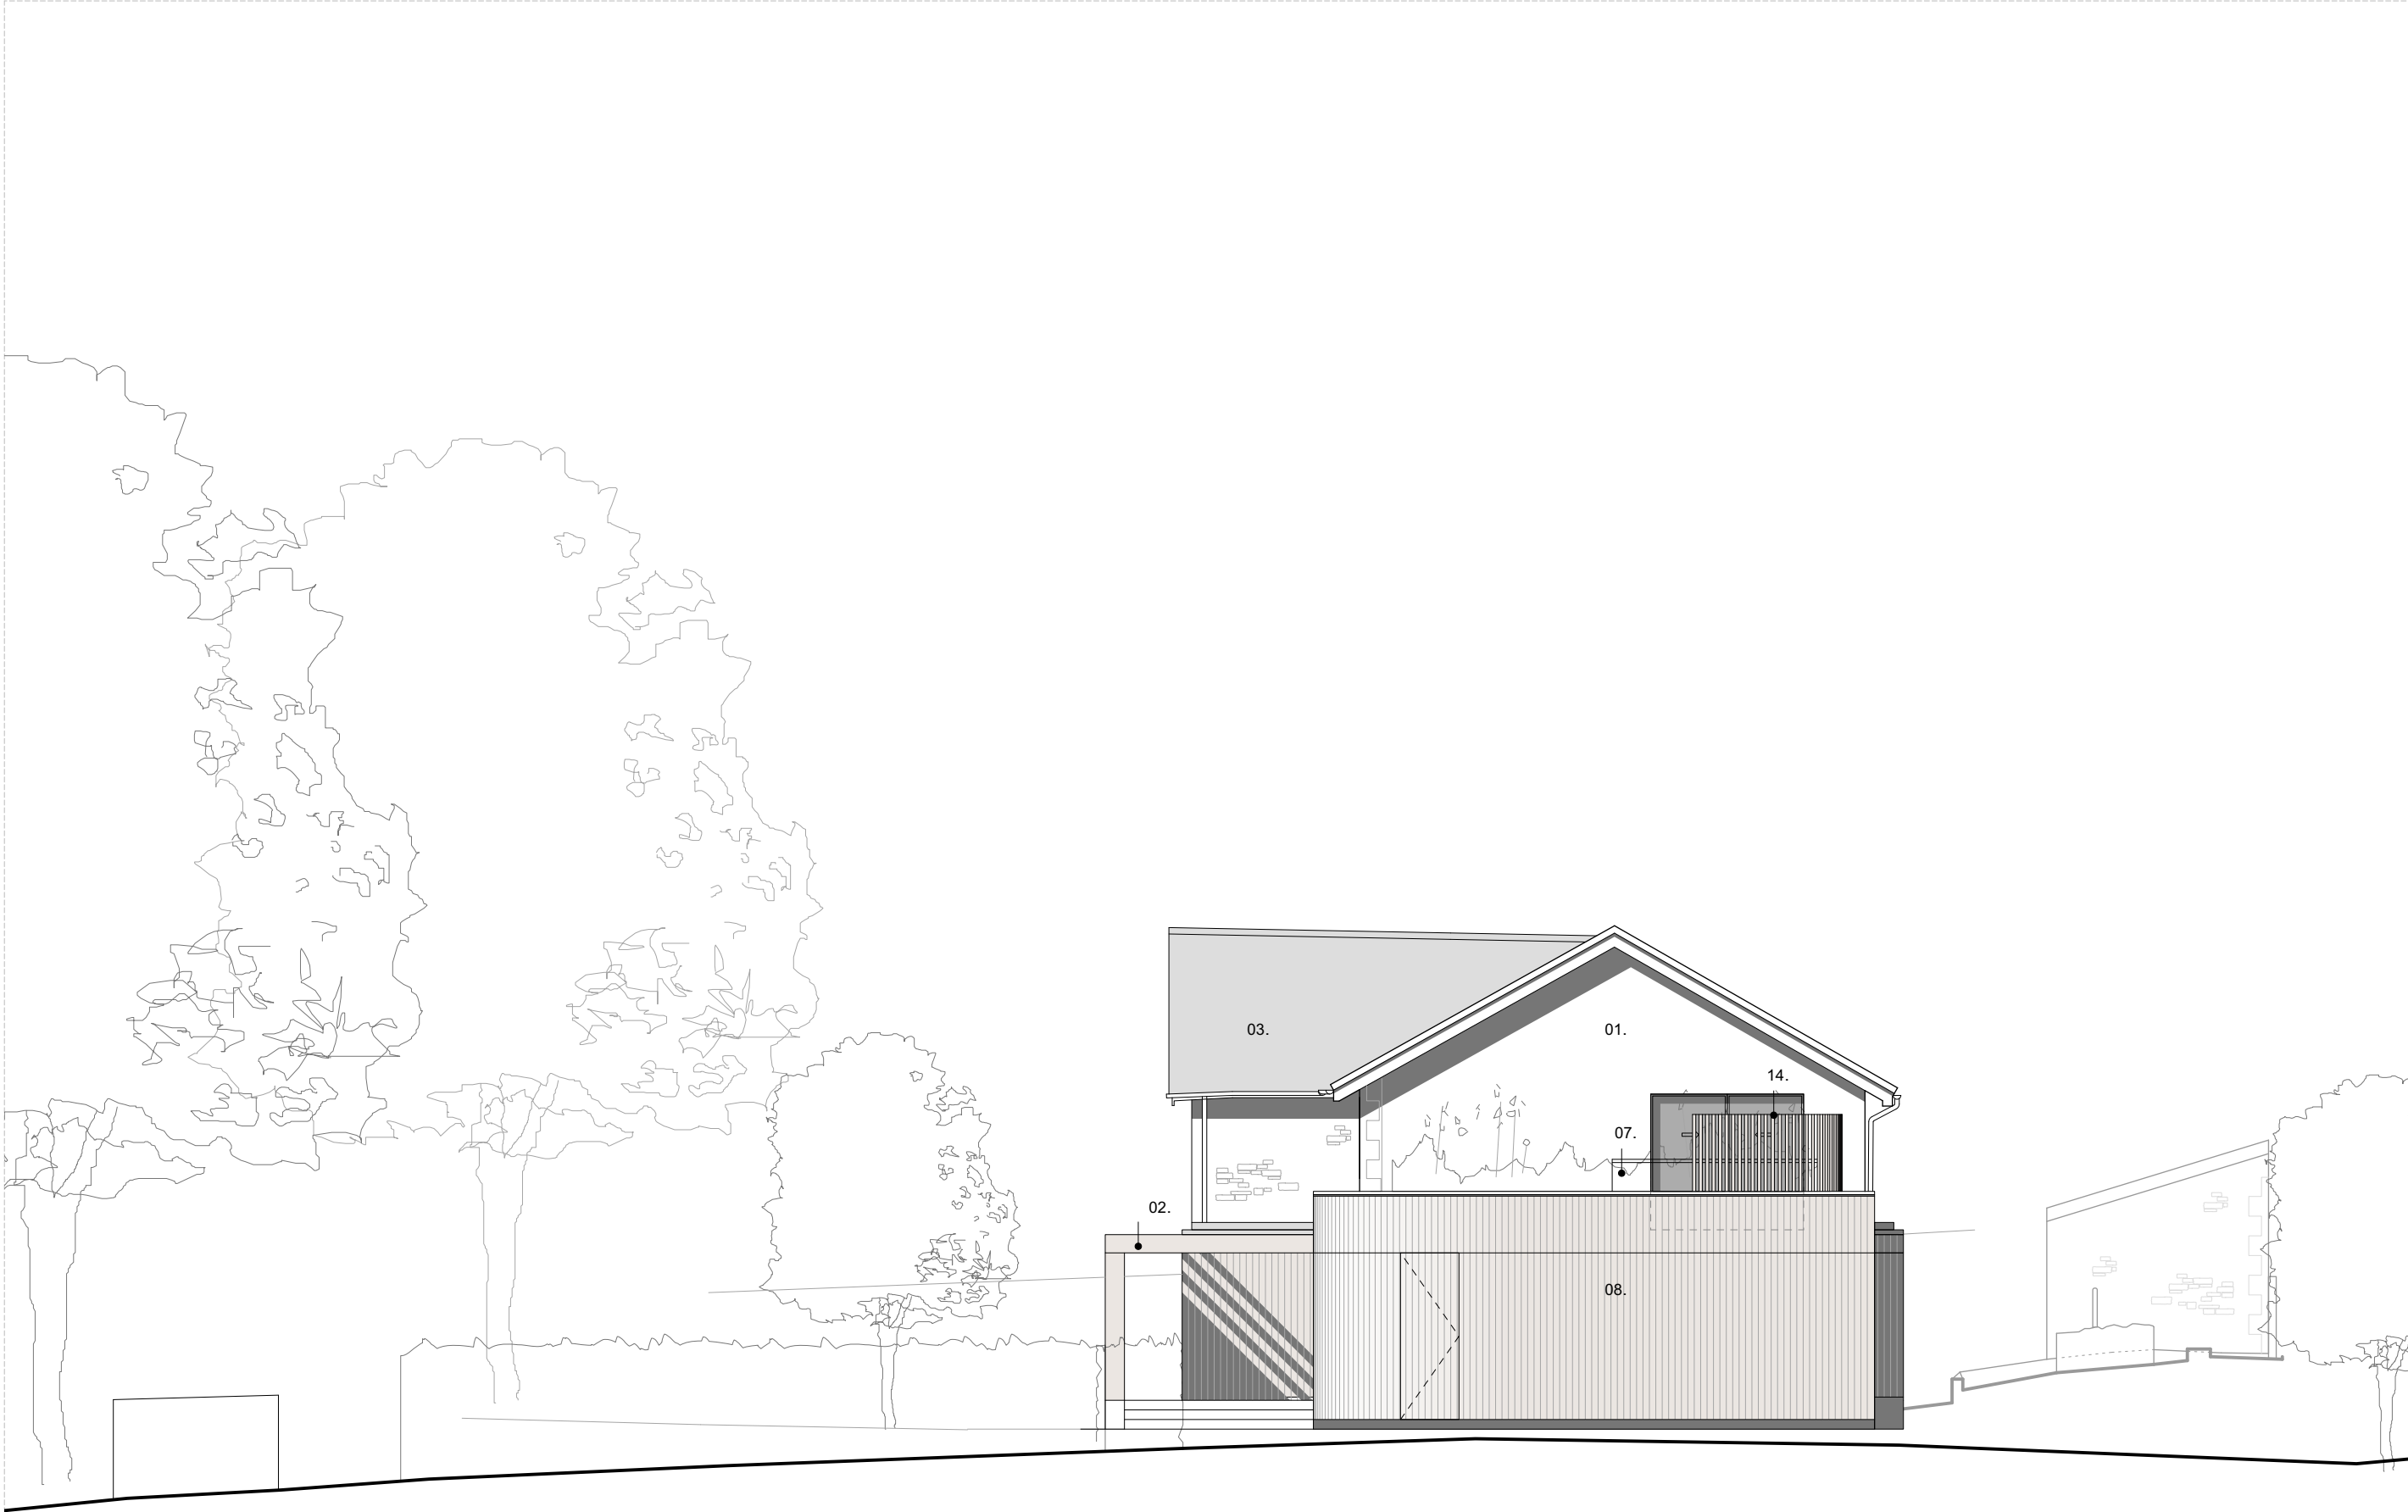

NOTES:

Key:

- 01. Insulated lime render
- 02. Timber pergola
- 03. Slate roof
- 04. Powder coated aluminium windows
- 05. Timber reveal linings
- 06. Profiled timber cladding
- 07. Glazed balustade
- 08. Vertical timber cladding
- 09. Aluminium coping
- 10. Slim-line glazed sliding doors
- 11. doors
- 12. Aluminium powder coated rainwater goods
- 13. Stone bench
- 14. Timber Privacy Screen (1.8m high)

|     |                             |            |
|-----|-----------------------------|------------|
| P02 | Timber Privacy Screen Added | 09/12/2025 |
| P01 | Planning                    | 13/11/2025 |

| REV. | DESCRIPTION | DATE |
|------|-------------|------|
|------|-------------|------|

PROPOSED -  
South East  
Elevation

| JOB NO. - DRAWING NO. | REV. |
|-----------------------|------|
|-----------------------|------|

|             |     |
|-------------|-----|
| 588 - 3 203 | P02 |
|-------------|-----|


Monksfield

SCALE @ A3: 1:100

LAST PLOT DATE: 09/12/2025

DRAWN BY: JM  
CHECKED BY: AD

PLANNING

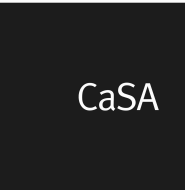

ARCHITECTS  
www.casa-architects.com  
© CaSA Architects