


Responsibility will not be accepted for errors made by others in scaling from this drawing; all construction information should be taken from figured dimensions only. If any discrepancies are found inform AB Architectural Design immediately.

REVISION
2025-12-15 - Preliminary Issue

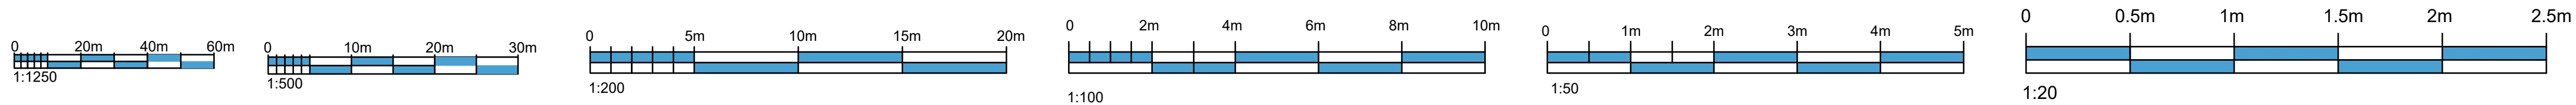

Proposed Internal Alterations to 63 High St., Chapmanslade, BA13 4AN

Mrs R. Hughes
63 High St., Chapmanslade, BA13 4AN

Dec. 2025
AB/AB

AB Architectural design

© **AB Architectural Design Ltd.**
Tel: 01373 832 133 - Email: enquiries@abadesign.co.uk - www.abadesign.co.uk