


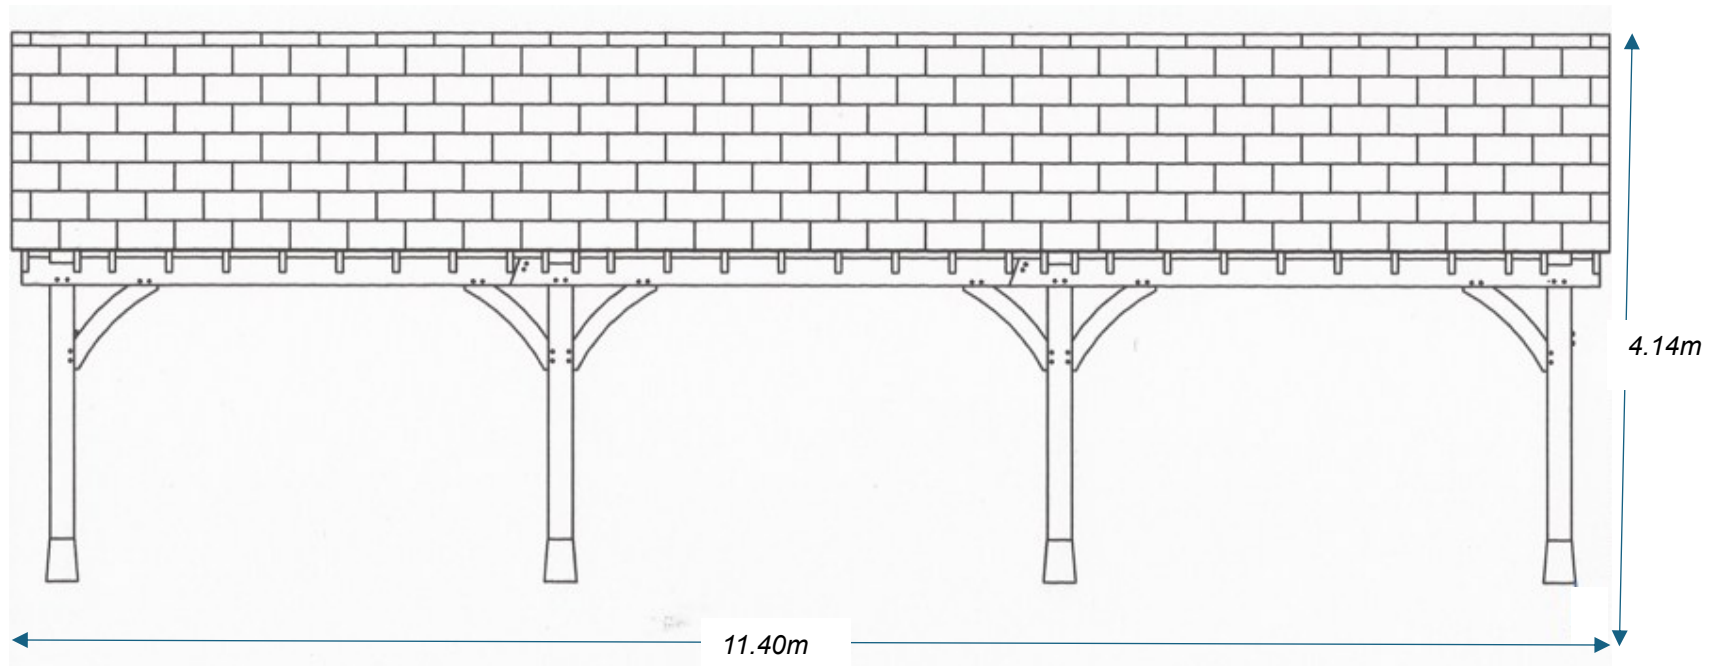

Oak frame set on straddle stones with a double pitched roof with a reconstituted slate cover (roof cover to match the Village Hall).

Rainwater goods in black PVCu round section to soakaway.

SUTTON BENDER VILLAGE HALL
Proposed Timber Frame Gazebo Shelter
Dwg: GS1-2 Elevation (Tiled)
Scale: 1: 50 (A4)
Date: 12 December 2025