


Location Plan

Site Address: Sutton Benger Village Hall, Chestnut Road, Sutton Benger, SN15 4RP

Date Produced: 15-Dec-2025

Scale: 1:1250 @A3

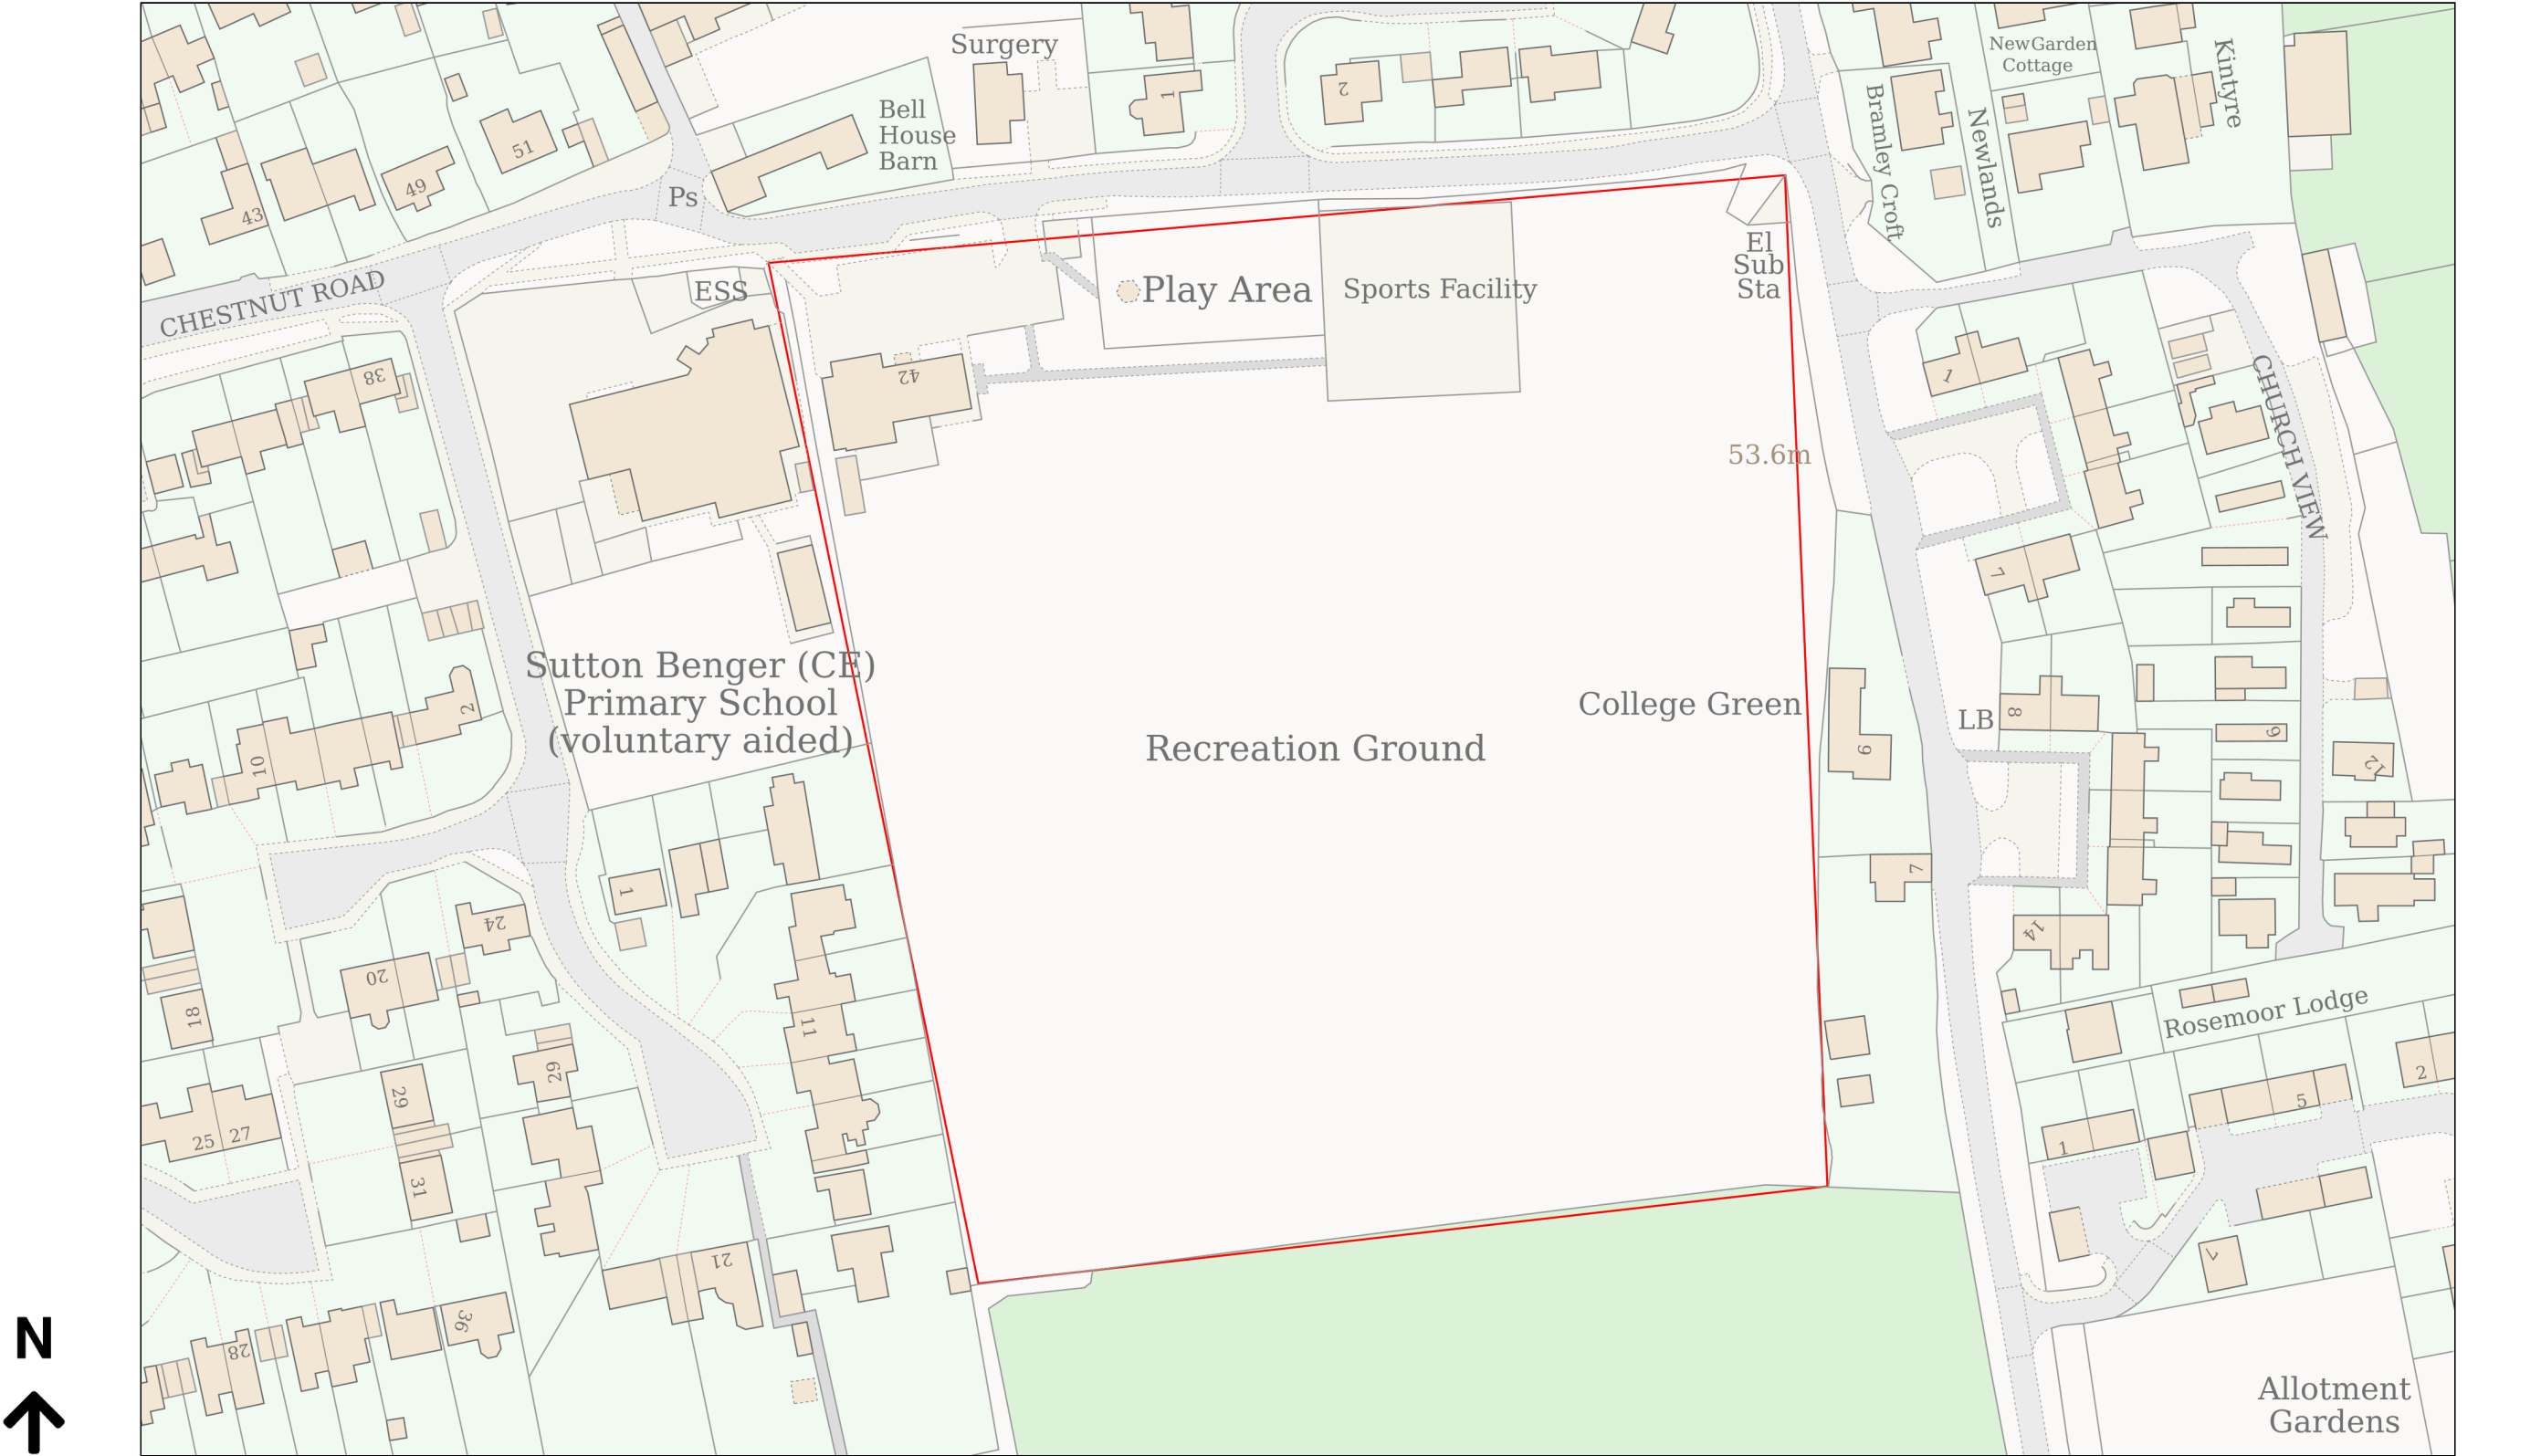

Planning Portal Reference: PP-14249107v1