




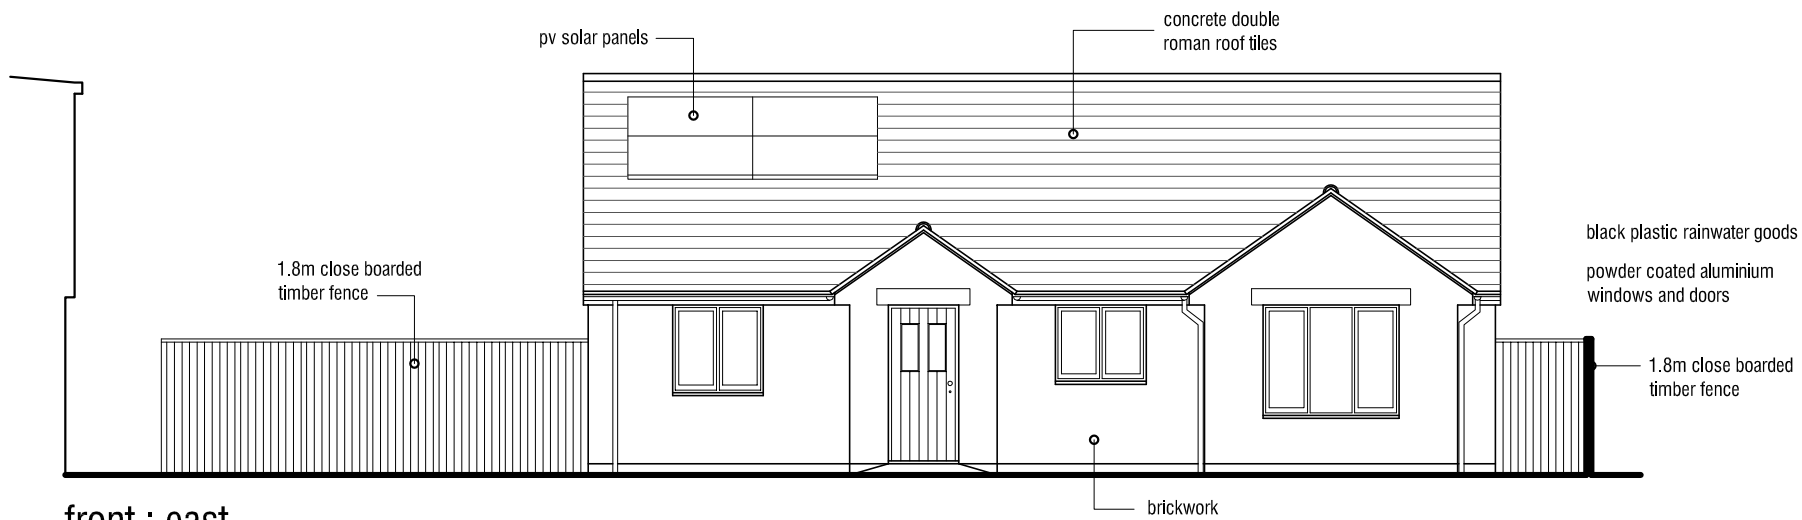


front : east

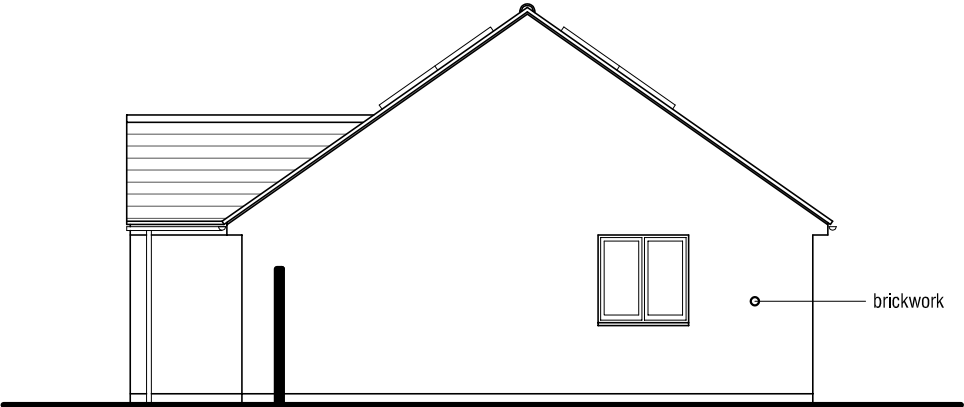



side : north

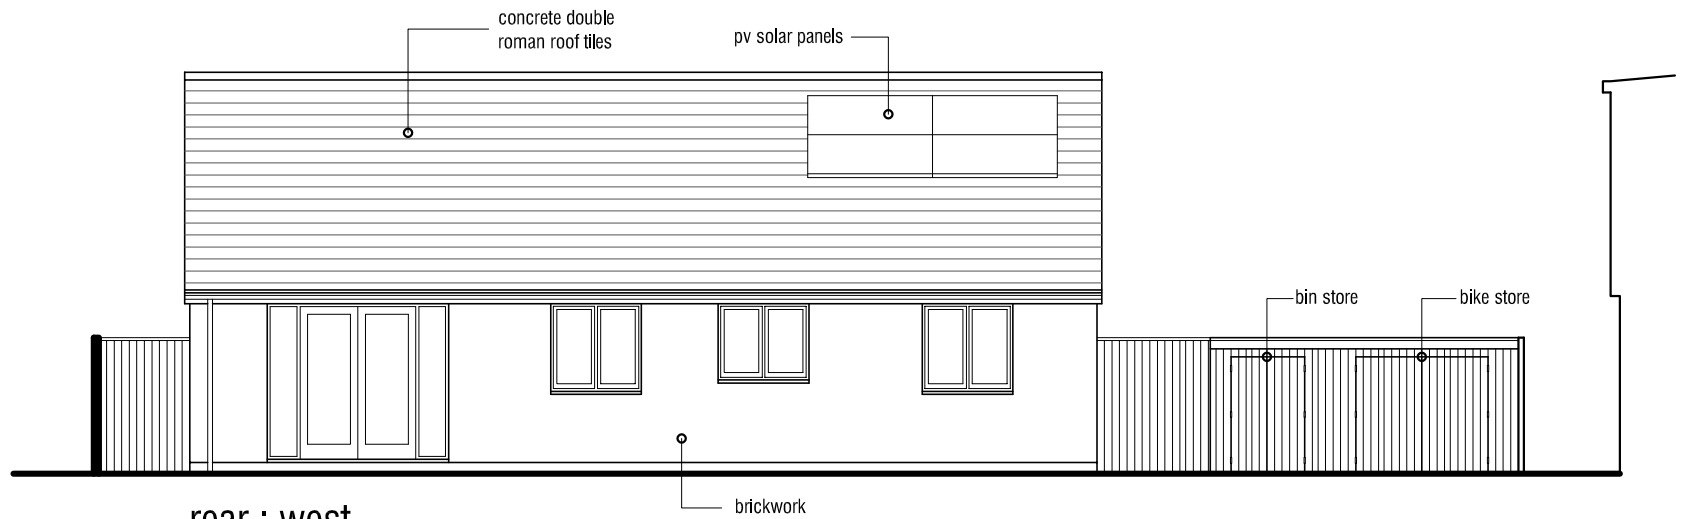

rear : west

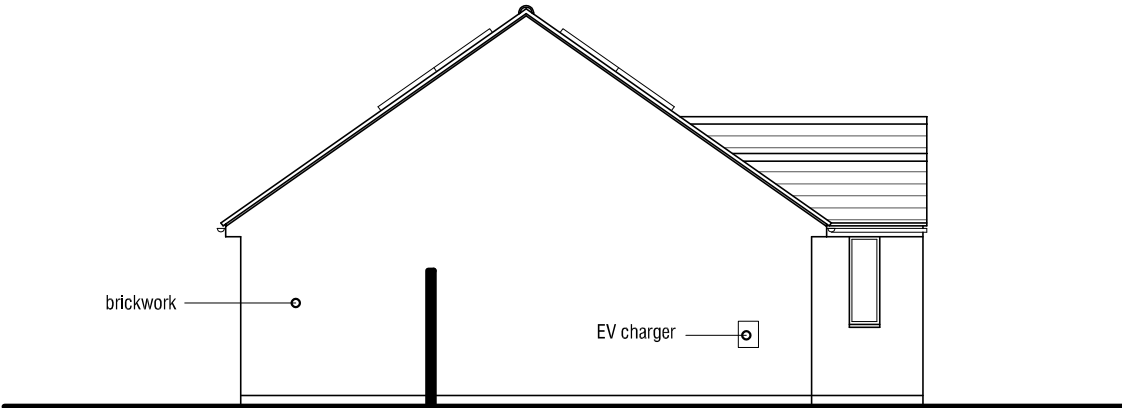

side : south

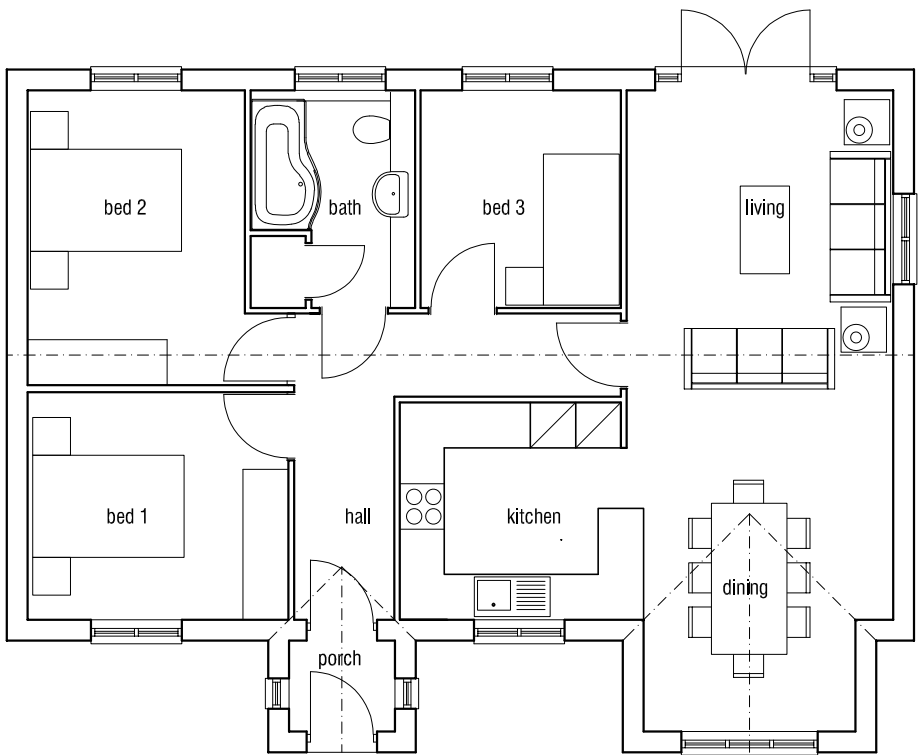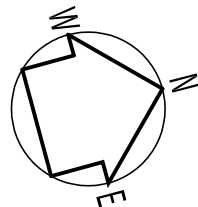

plan : ground

REVISIONS.

Brian Kirby

9, PIPSMORE ROAD,
CHIPPENHAM,
WILTS. SN14 0LB.
01249 660252

DIPL.INT.DESIGN.
ARCHITECTURAL
DESIGN

PROJECT.
KINGFISHER HOUSE
CRICKETTS LANE IND. ESTATE
SCALE.
1:100 @ A3

DRAWING.
BUNGALOW
PROPOSED
DRAWN.
B.K.

DRAWING NUMBER.
1104-P-23
DATE.
APRIL 2025

