
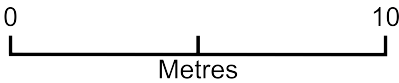


12 St Mathews Close. Proposed single storey rear extension

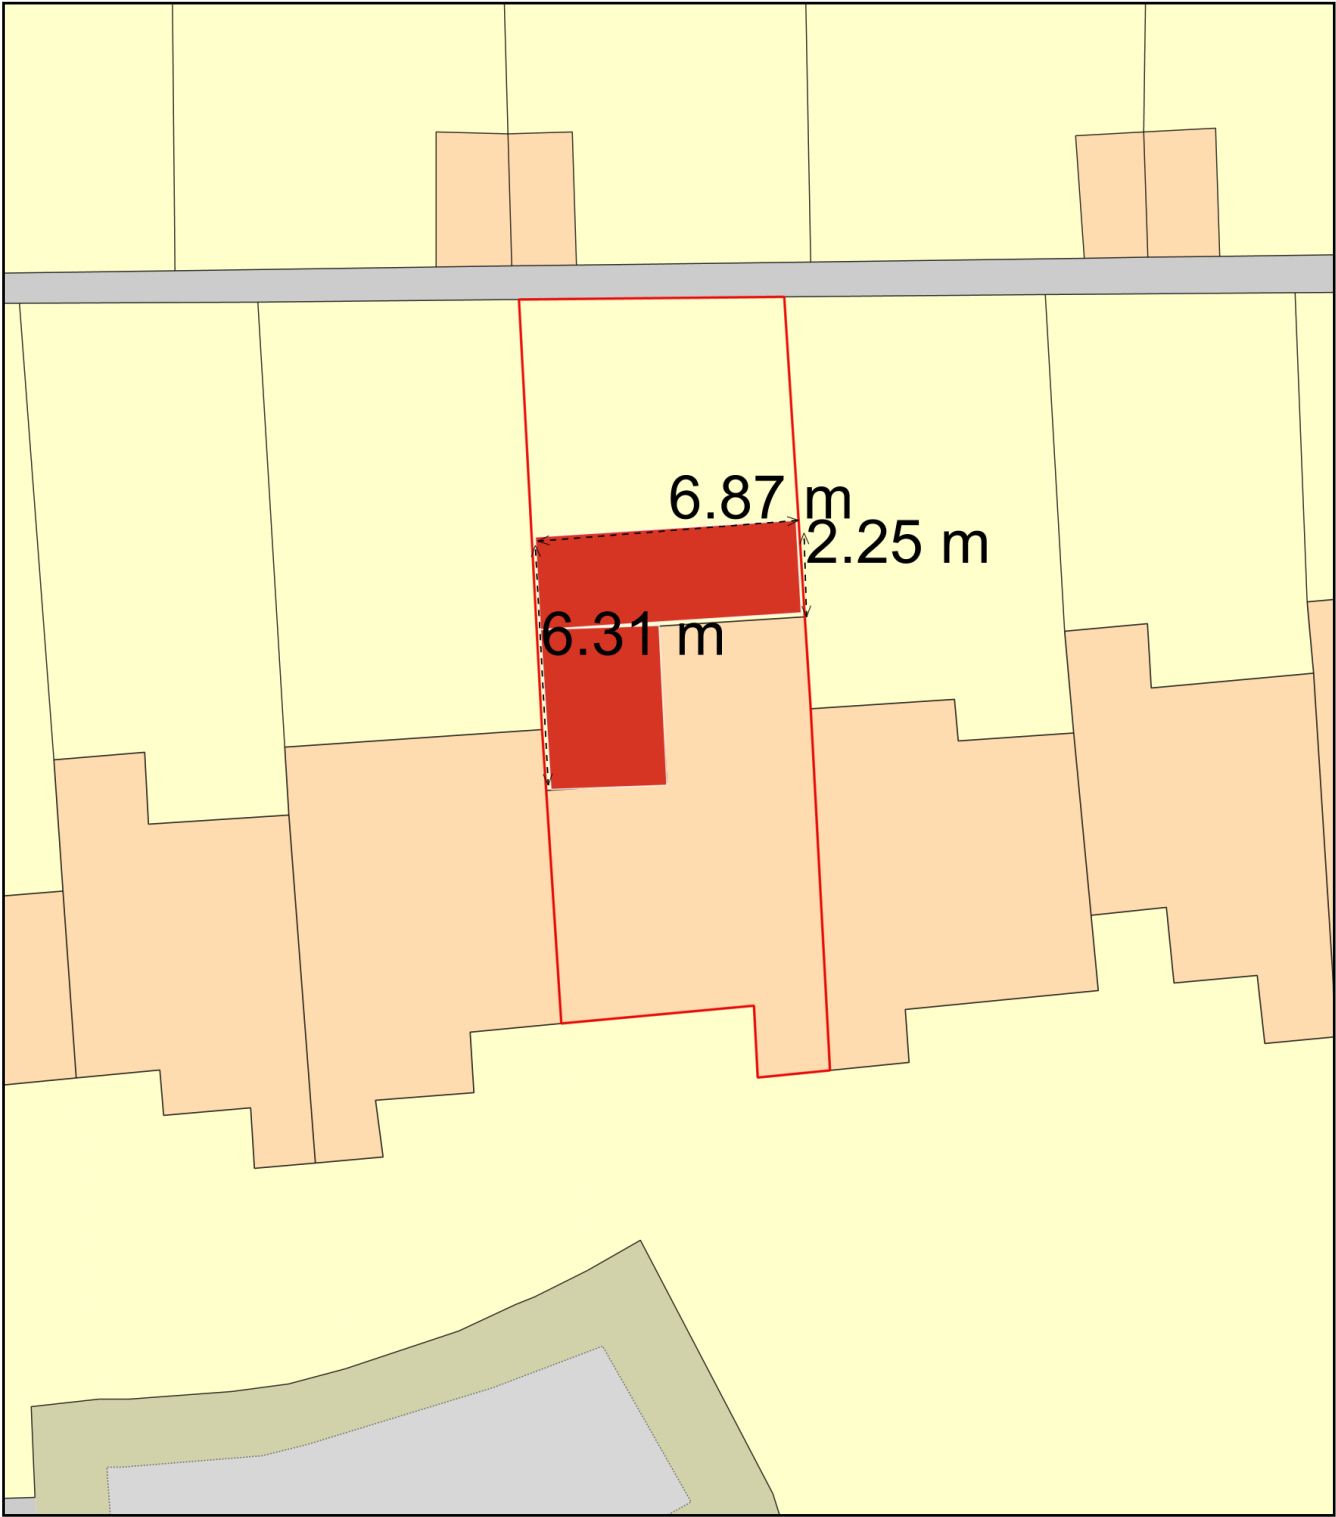

Plan Produced for: Robin Kraike

Date Produced: 06 Jul 2025

Plan Reference Number: TQRQM25187092430010

Scale: 1:200 @ A4