



Proposed First Floor Plan
1:100


- Existing Materials**
- Roof:** New slate roof (with solar panels)
- Walls:** Existing buff brickwork below dpc
Vertical timber cladding boards in various widths - grey
- Windows & Doors:** Double glazed PCA windows - dark colour
- Existing walls
- Alterations




Proposed South Elevation
1:100




Proposed East Elevation
1:100

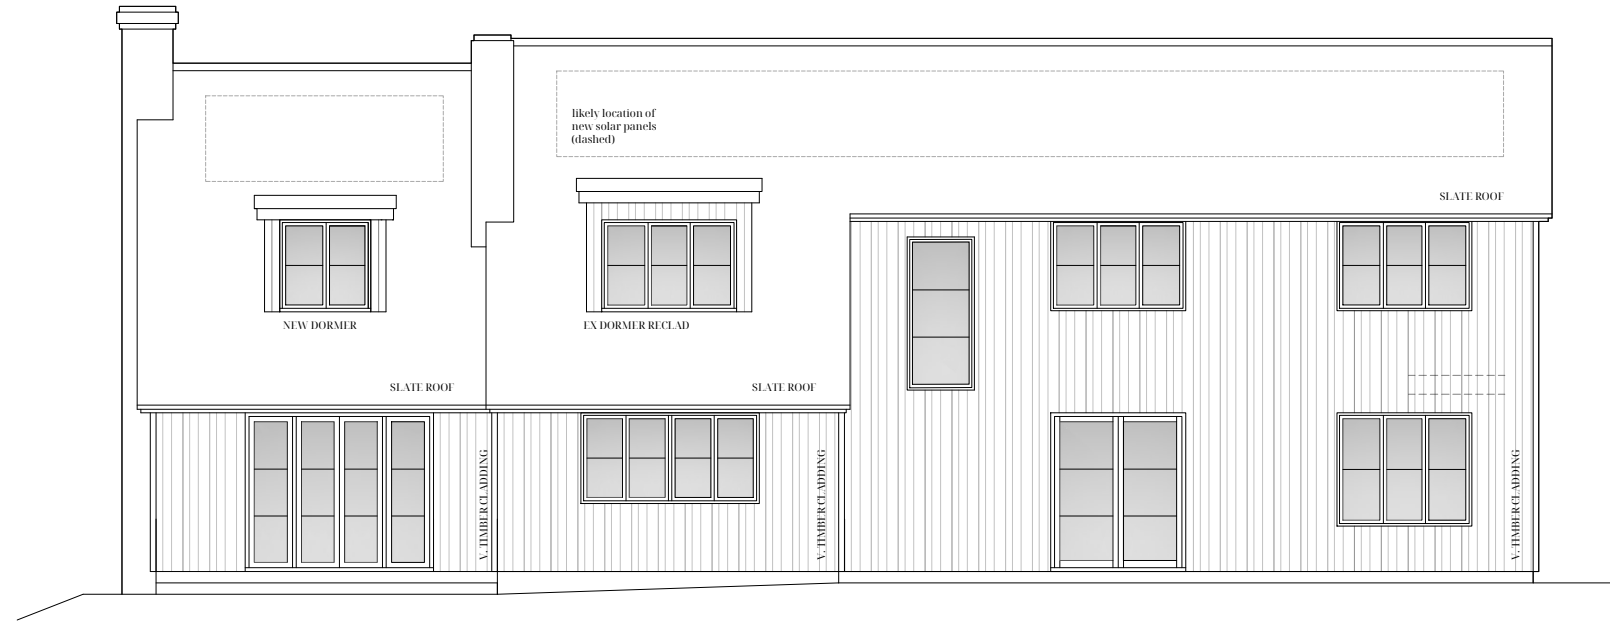


Proposed West Elevation
1:100

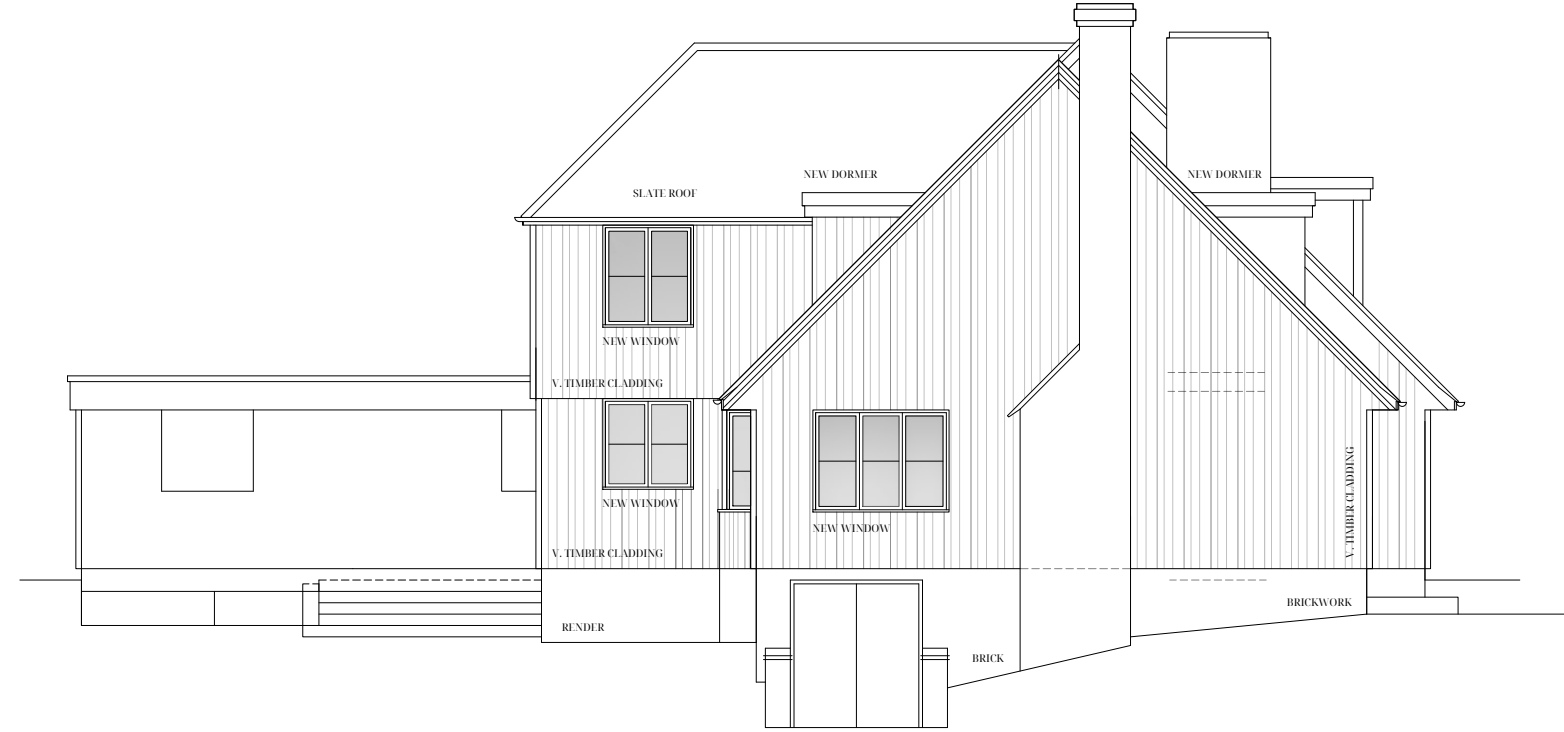


Proposed North Elevation
1:100

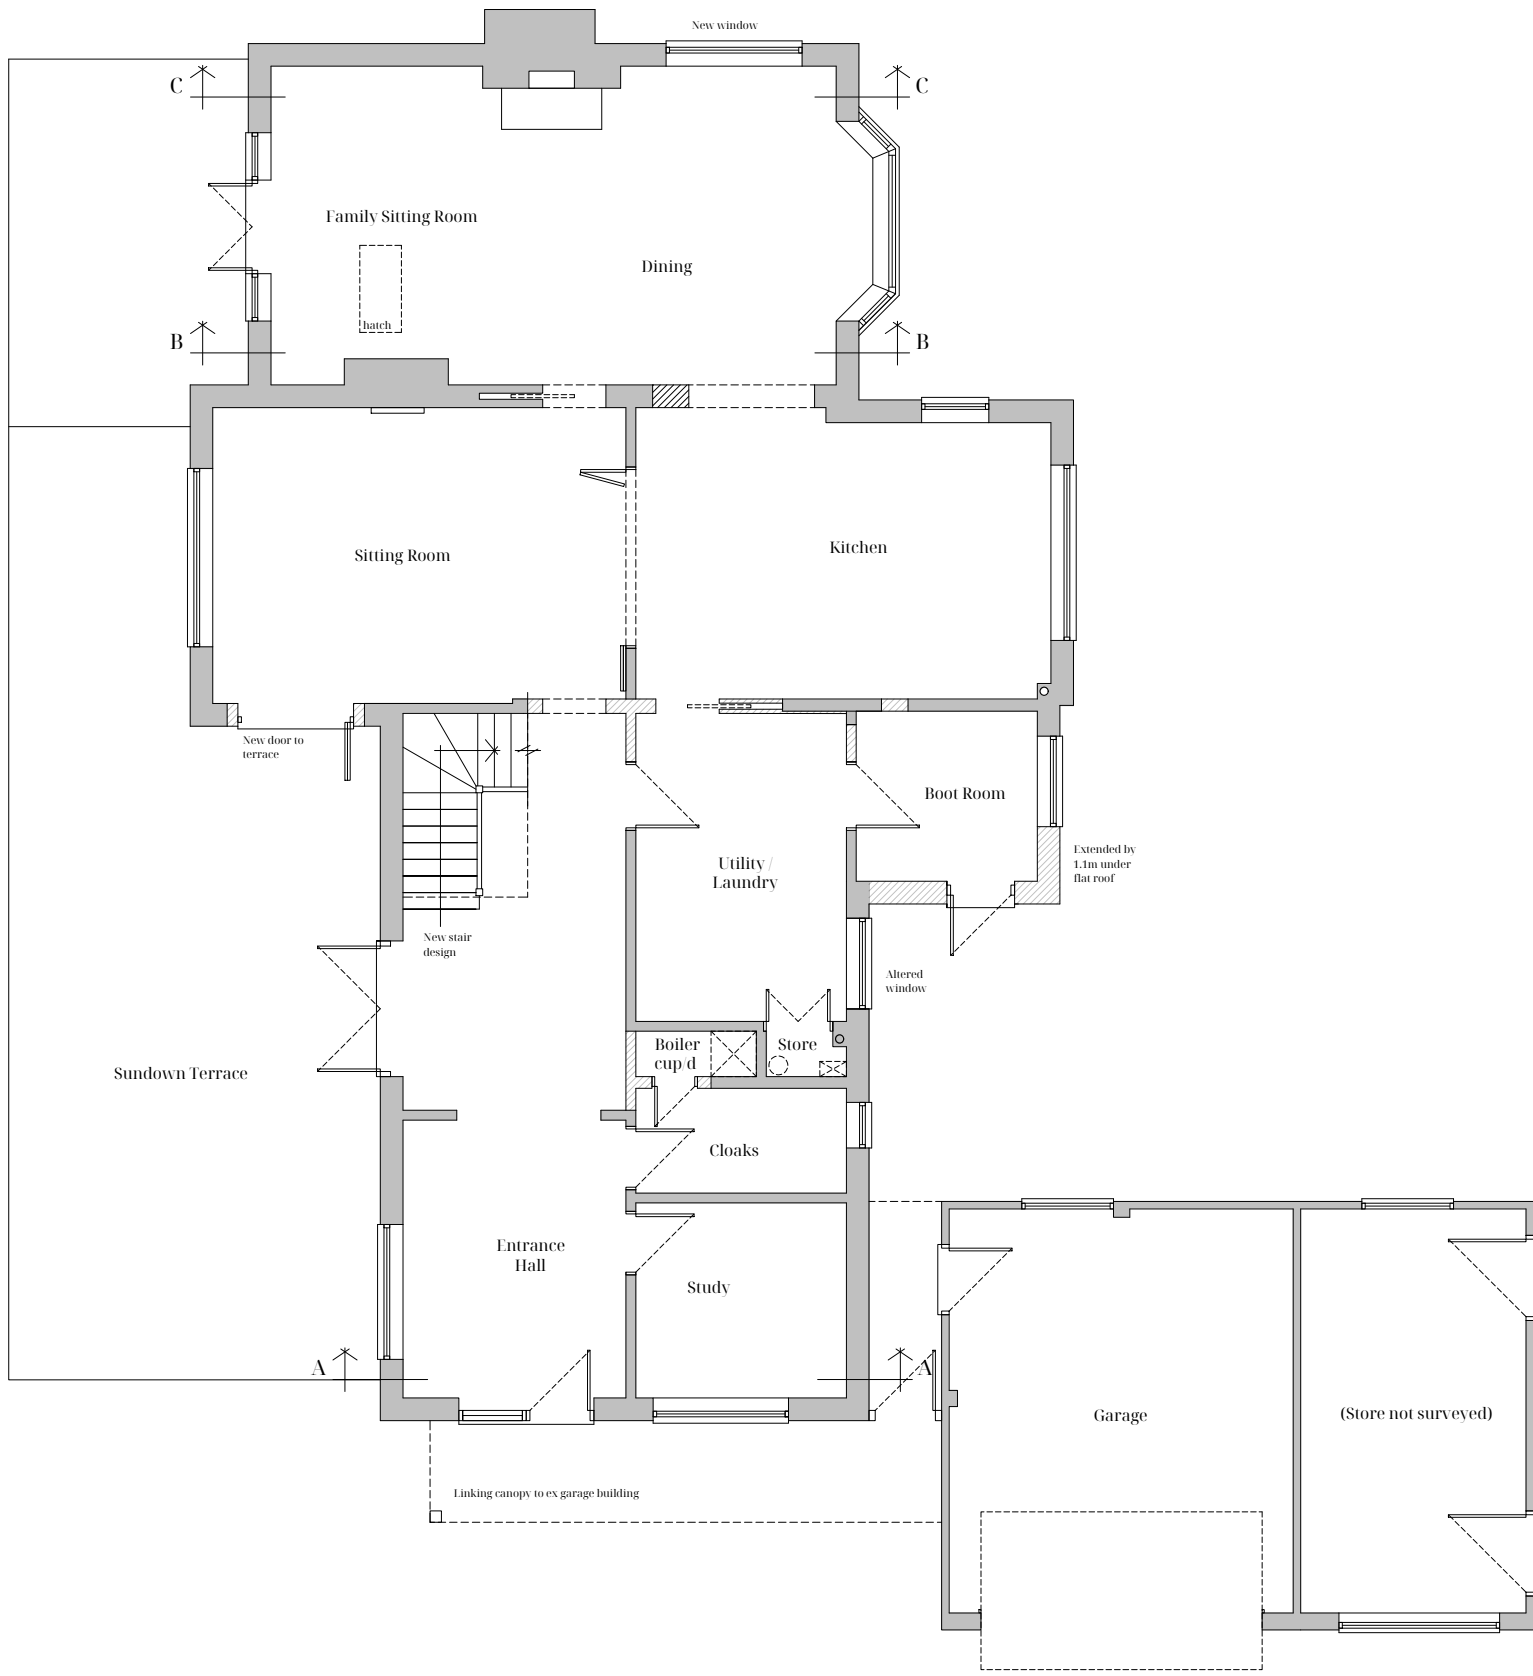

Proposed Ground Floor Plan
1:100

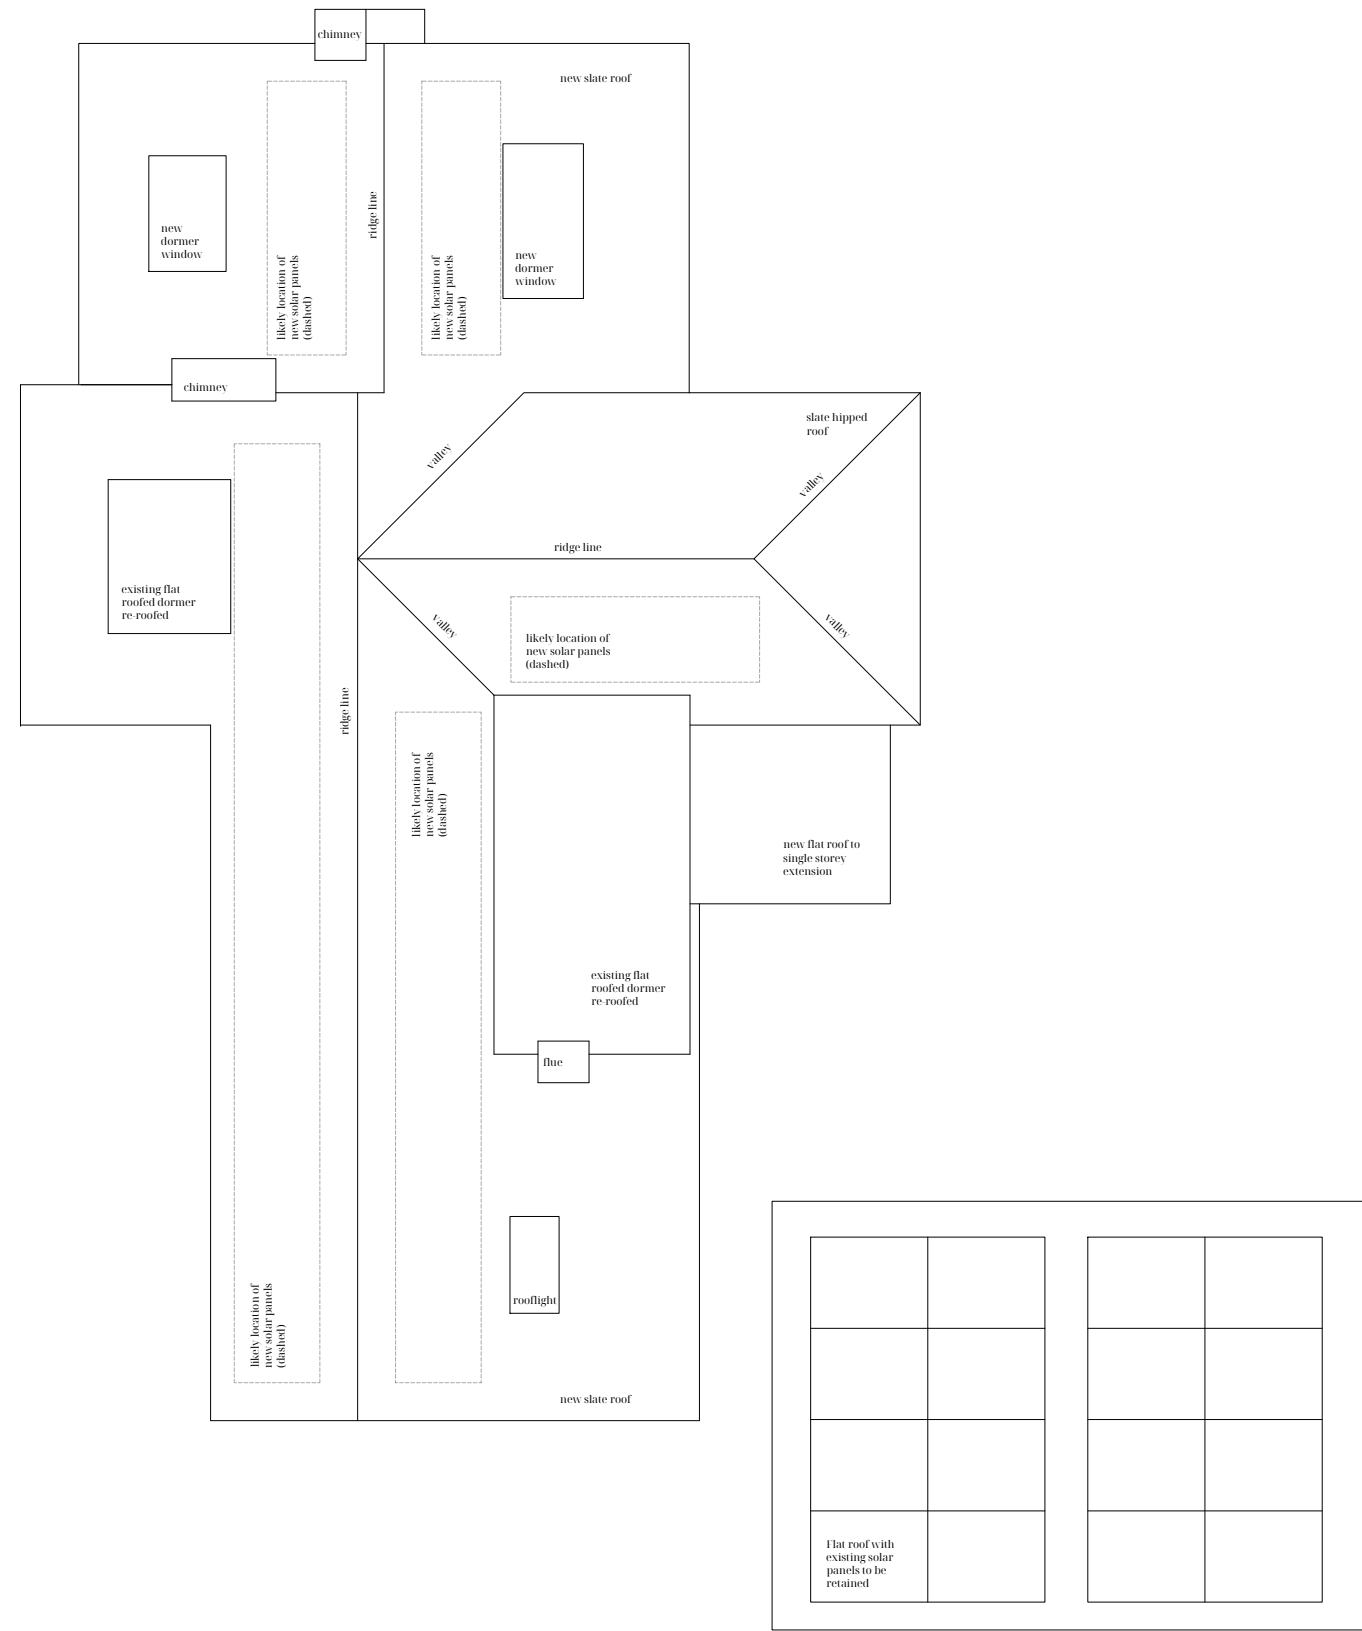

Proposed Roof Plan
1:100

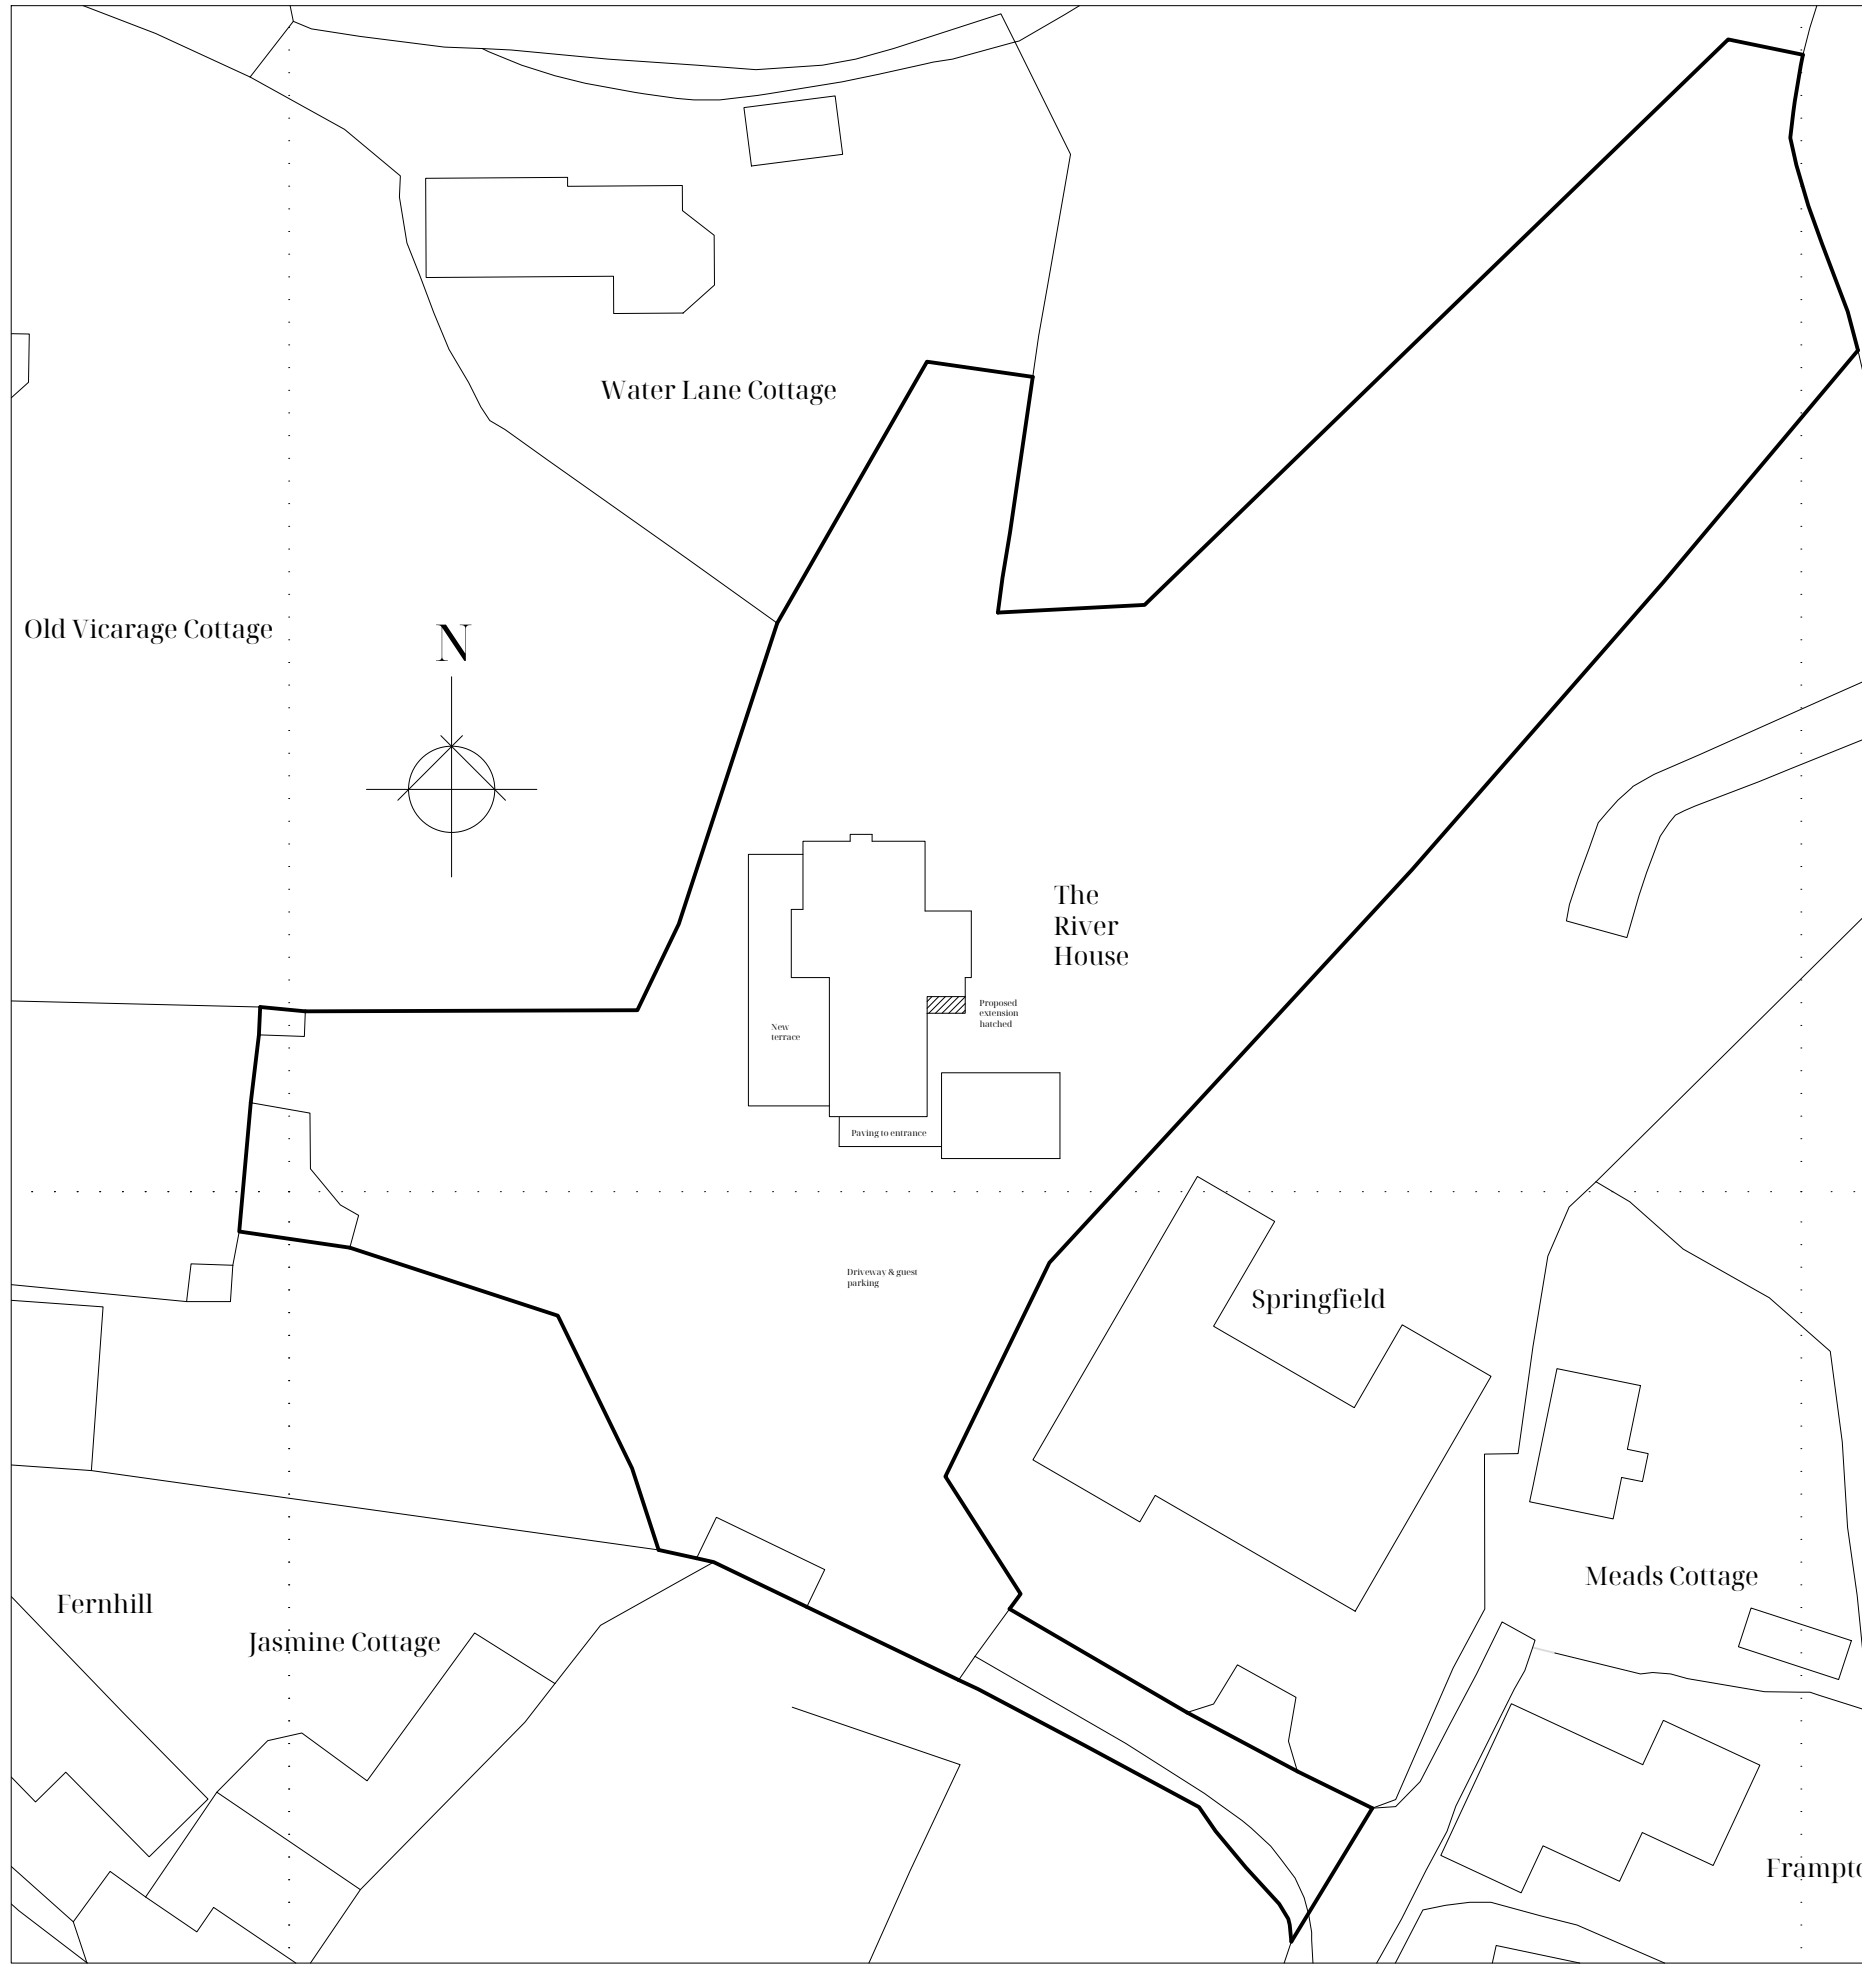

Proposed Site Plan
1:500

NOTES			
All drawings within this package are the copyright of ASJ Design Services Ltd. They may not be copied or disclosed to any third party for any purpose except as authorised in writing by ASJ Design.			
Do not scale from these drawings. Figured dimensions are to be used only. All critical dimensions are to be checked on site before work proceeds.			
All drawings are to be read in conjunction with all other relevant consultants and or specialists drawings or documents.			
Inconsistencies, errors and omissions found within or between ASJ Design documents are to be notified immediately to ASJ Design.			
ISSUE TRACKER			
REV	DATE	DESCRIPTION	BY
A	05.12.25	Planning	DAJ