
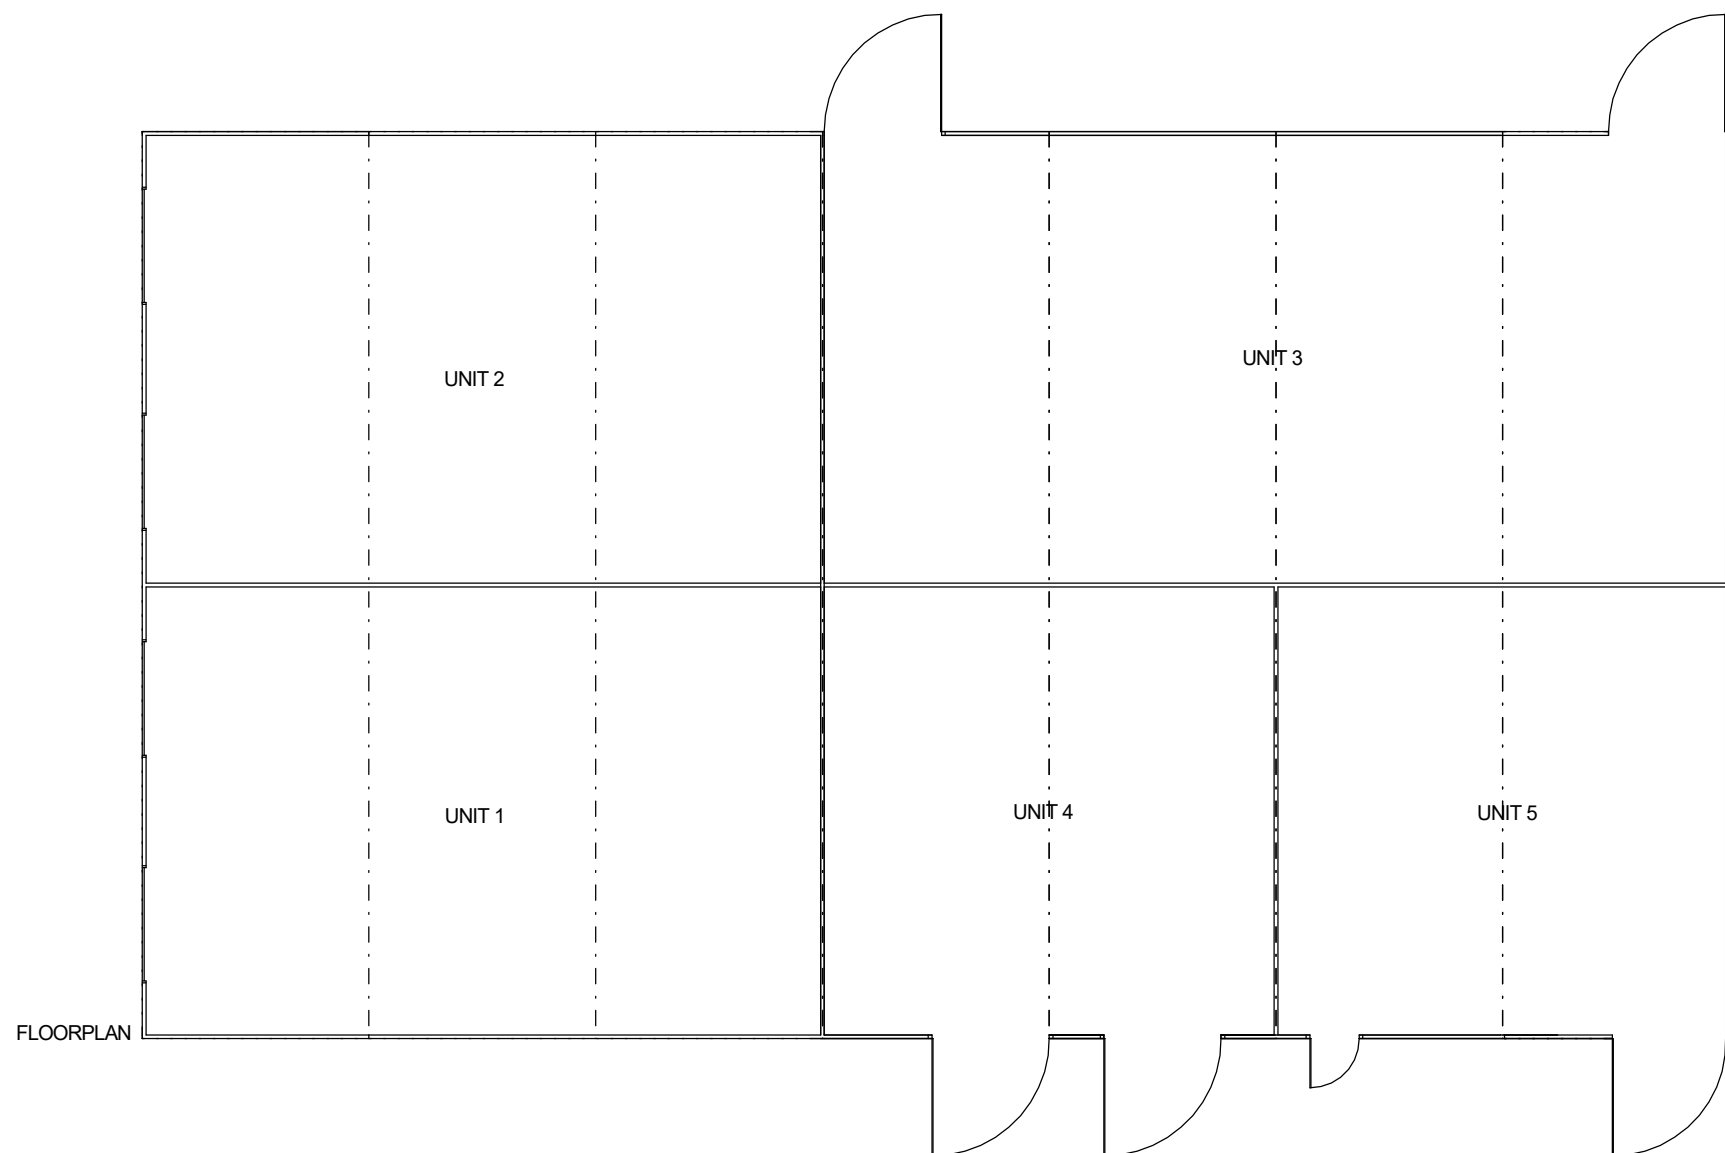
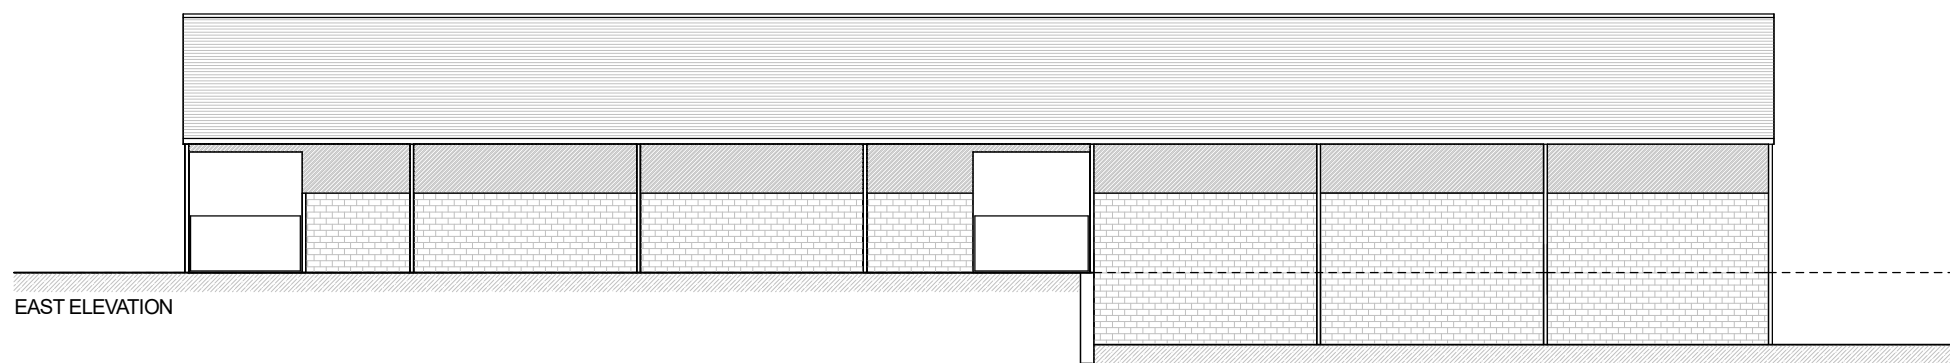
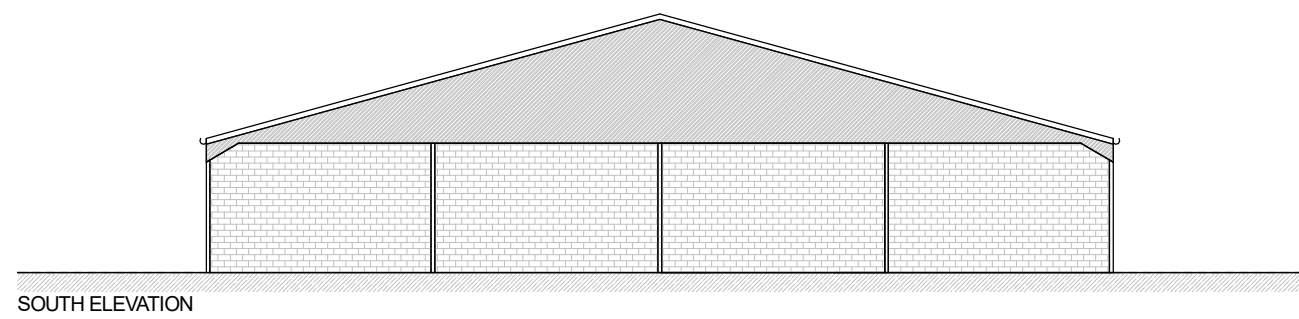
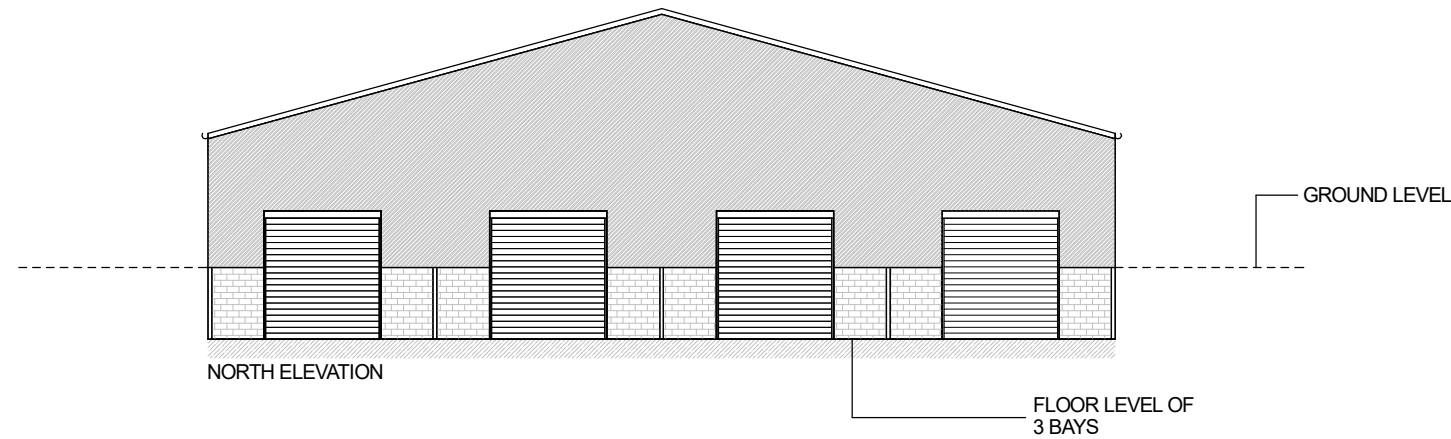


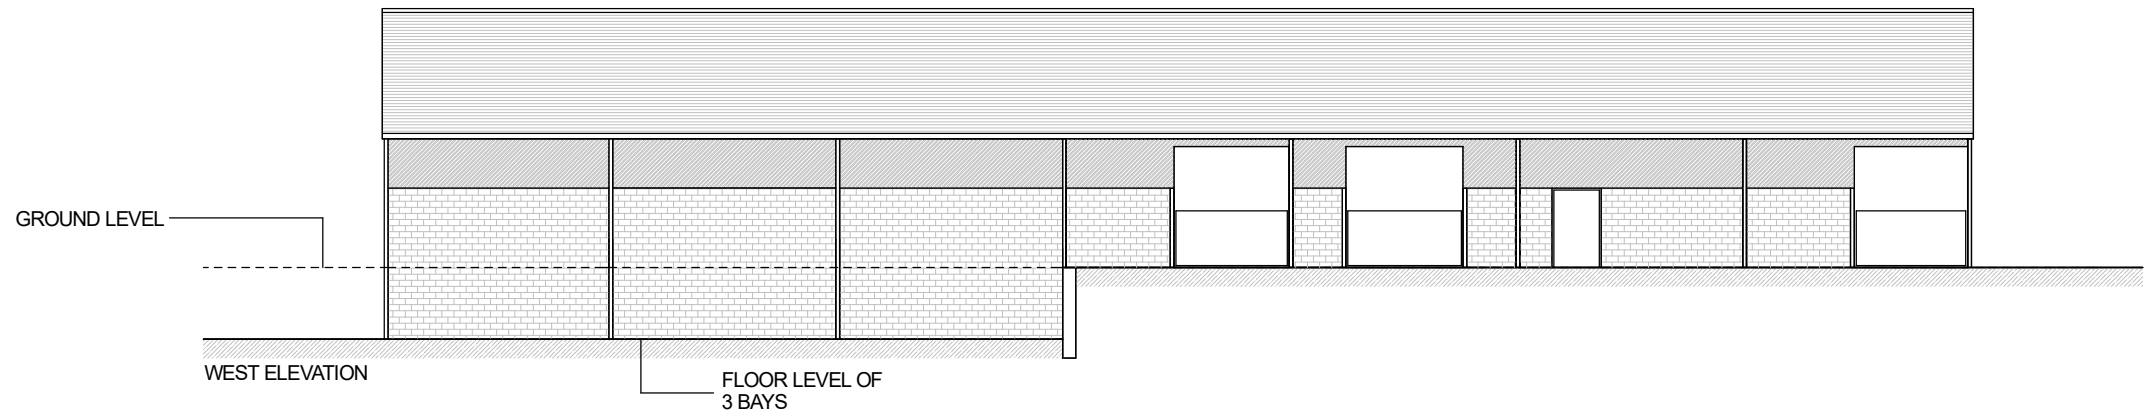

Willis & Co.

Chartered Town Planners
30 The Causeway, Chippenham, Wiltshire, SN15 3DB.
Telephone: 01249 444975 Facsimile: 01249 655556
Email: Willisplan@aol.com

Client; Mr R. Cornish.
Title; Knoll Farm, Norton Ferris, Warminster BA12 7HT.

Floorplans and elevations as proposed.

Scale; 1:200@ A2 **Date;** May 2025 **Drawing no;** RC-JH-04

This drawing is copyright and may not be reproduced, in whole or part, without the express consent of Willis & Co.
Reproduced from the Ordnance Survey map with the permission of the Controller of Her Majesty's Stationery
Office, Licence Number AL 51841A/0001