


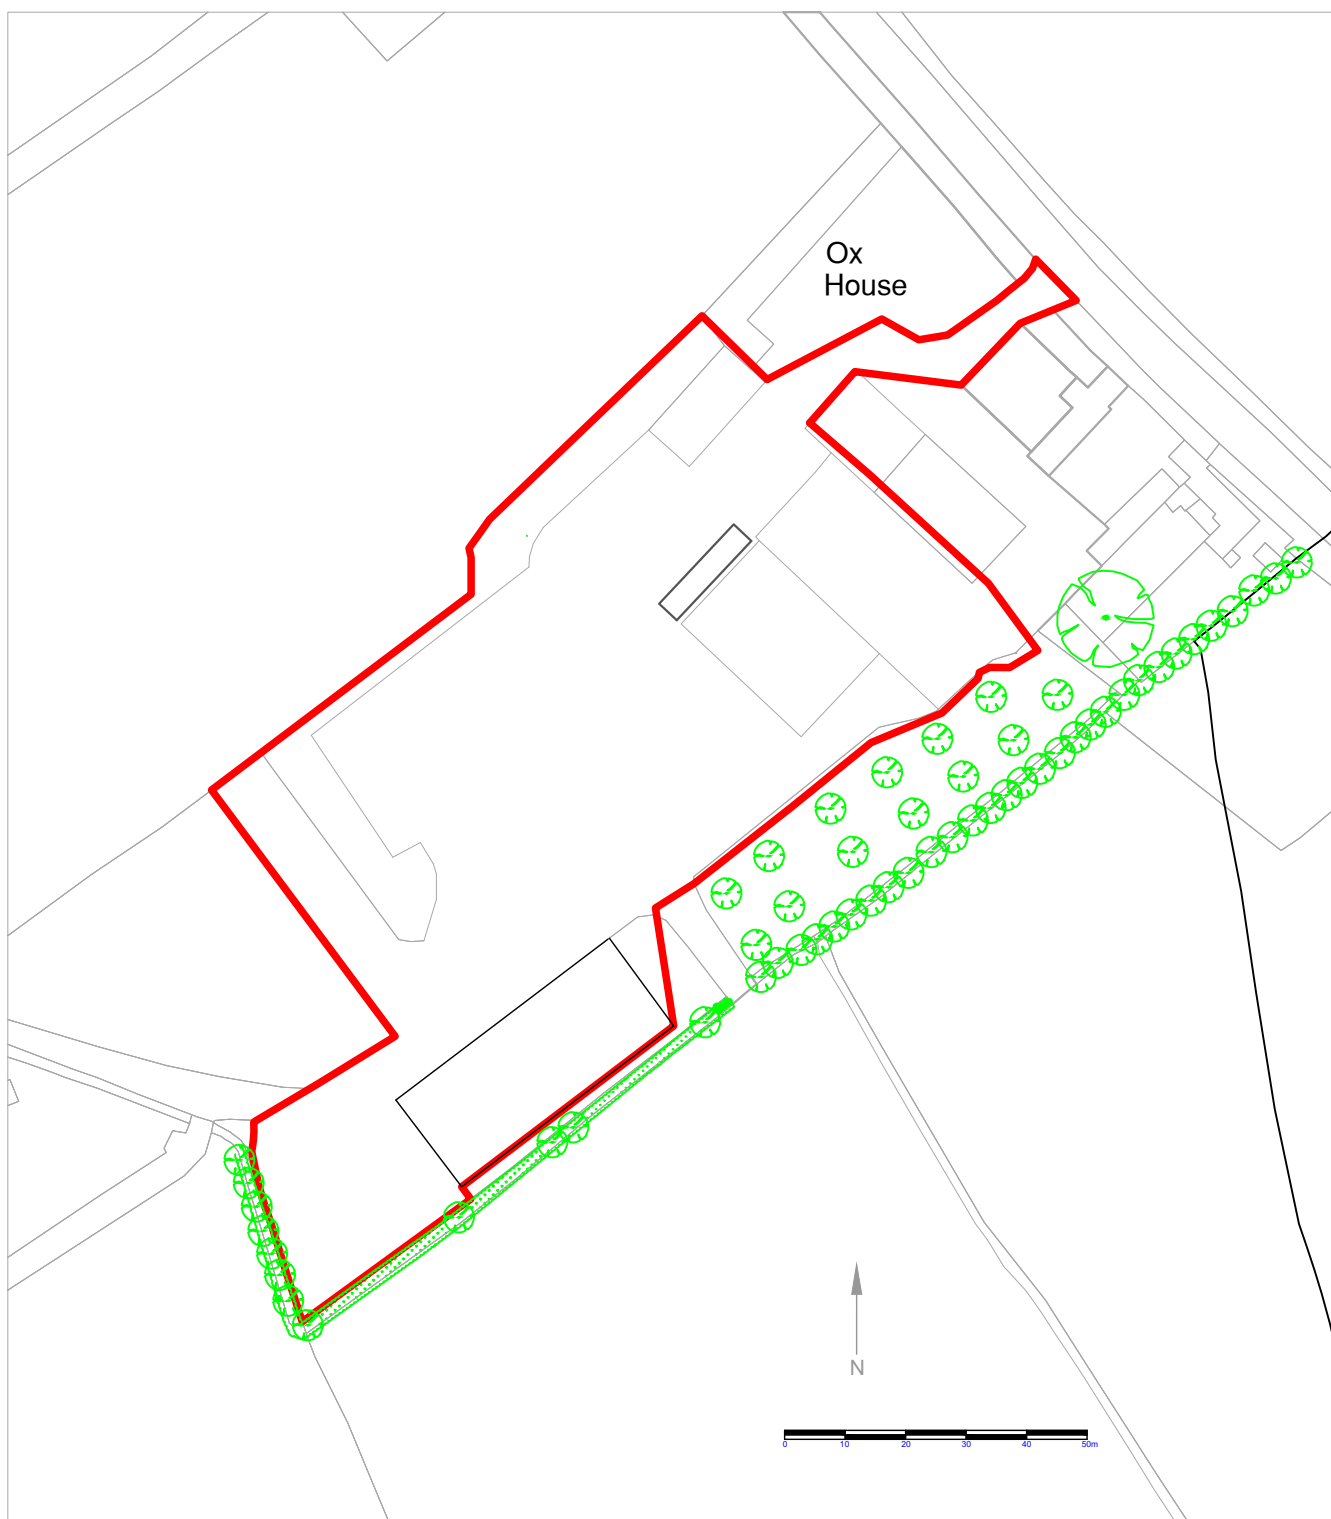

Title: Location Plan

Paper size: A4

Scale - 1:1250

Map Produced for: Grist Environmental

© Crown copyright and database rights 2023 OS 100042766

Project ID: Ox House