
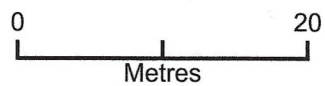


11 Church Lane_SN10 5YA

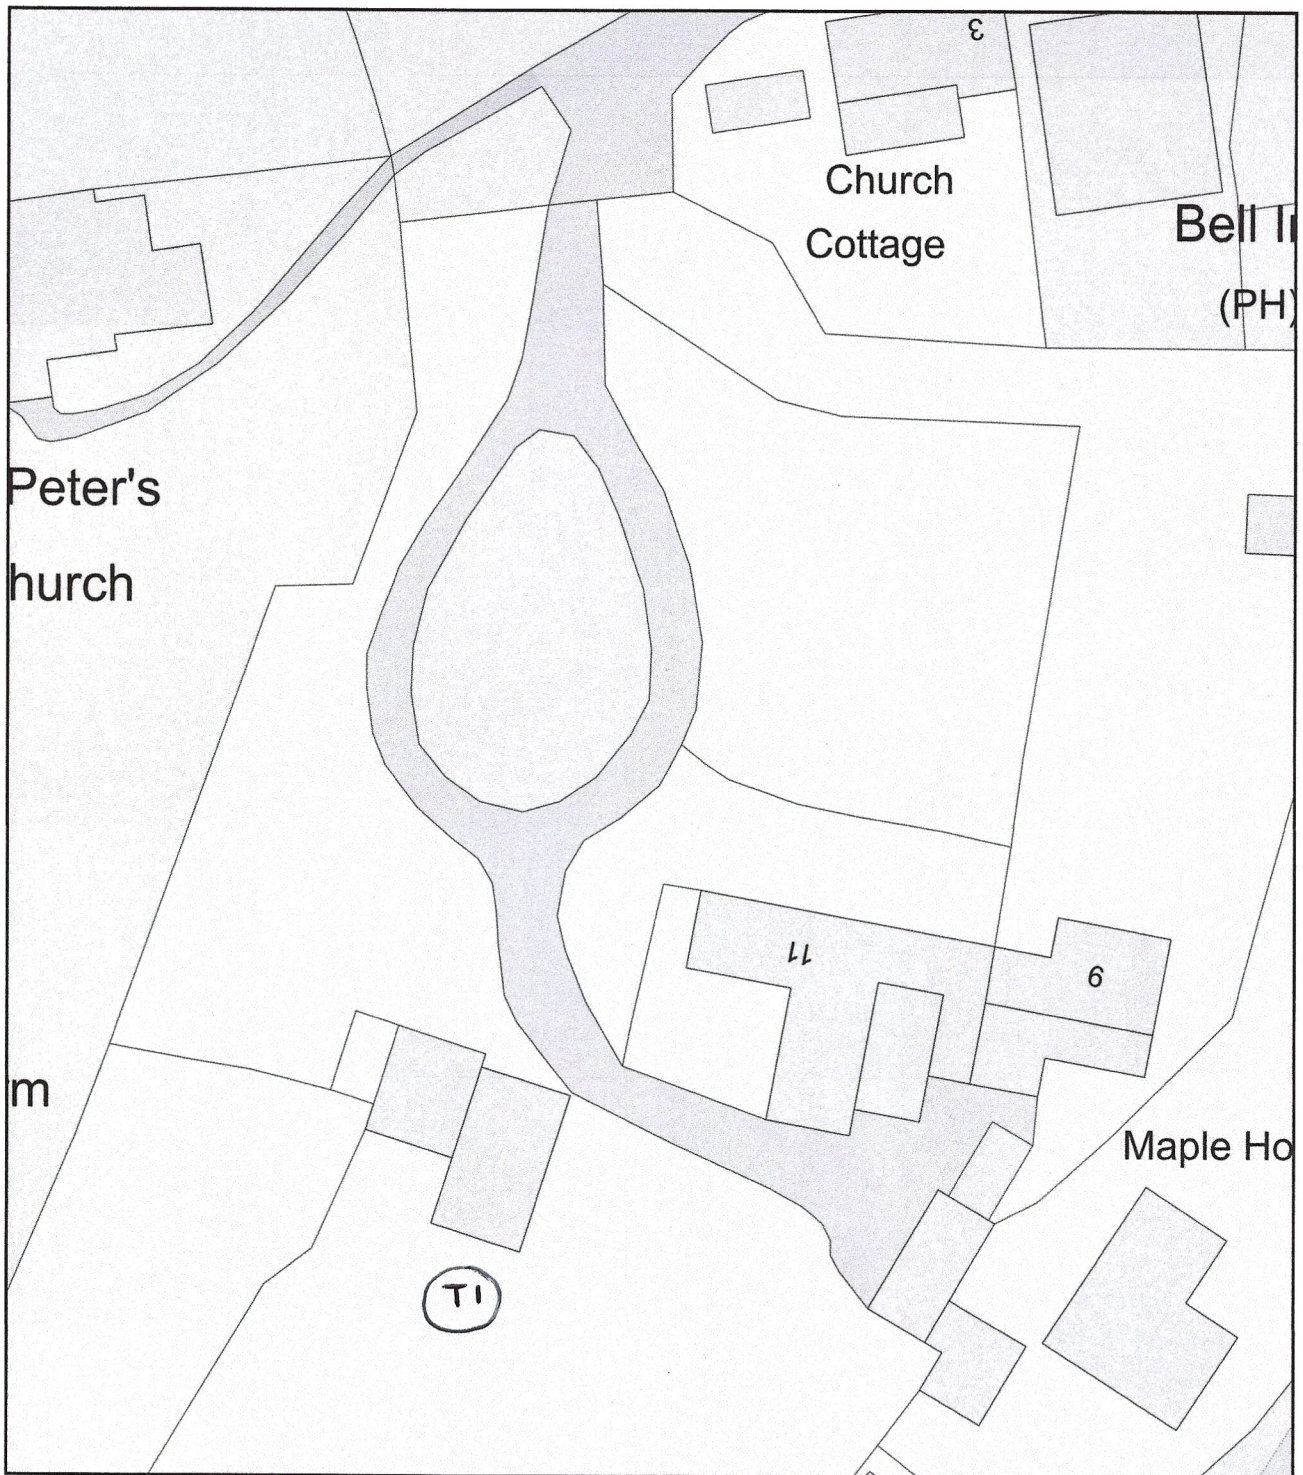

Plan Produced for: Green Farm Tree Care
Date Produced: 04 Sep 2025
Plan Reference Number: TQRQM25247074300192
Scale: 1:500 @ A4