


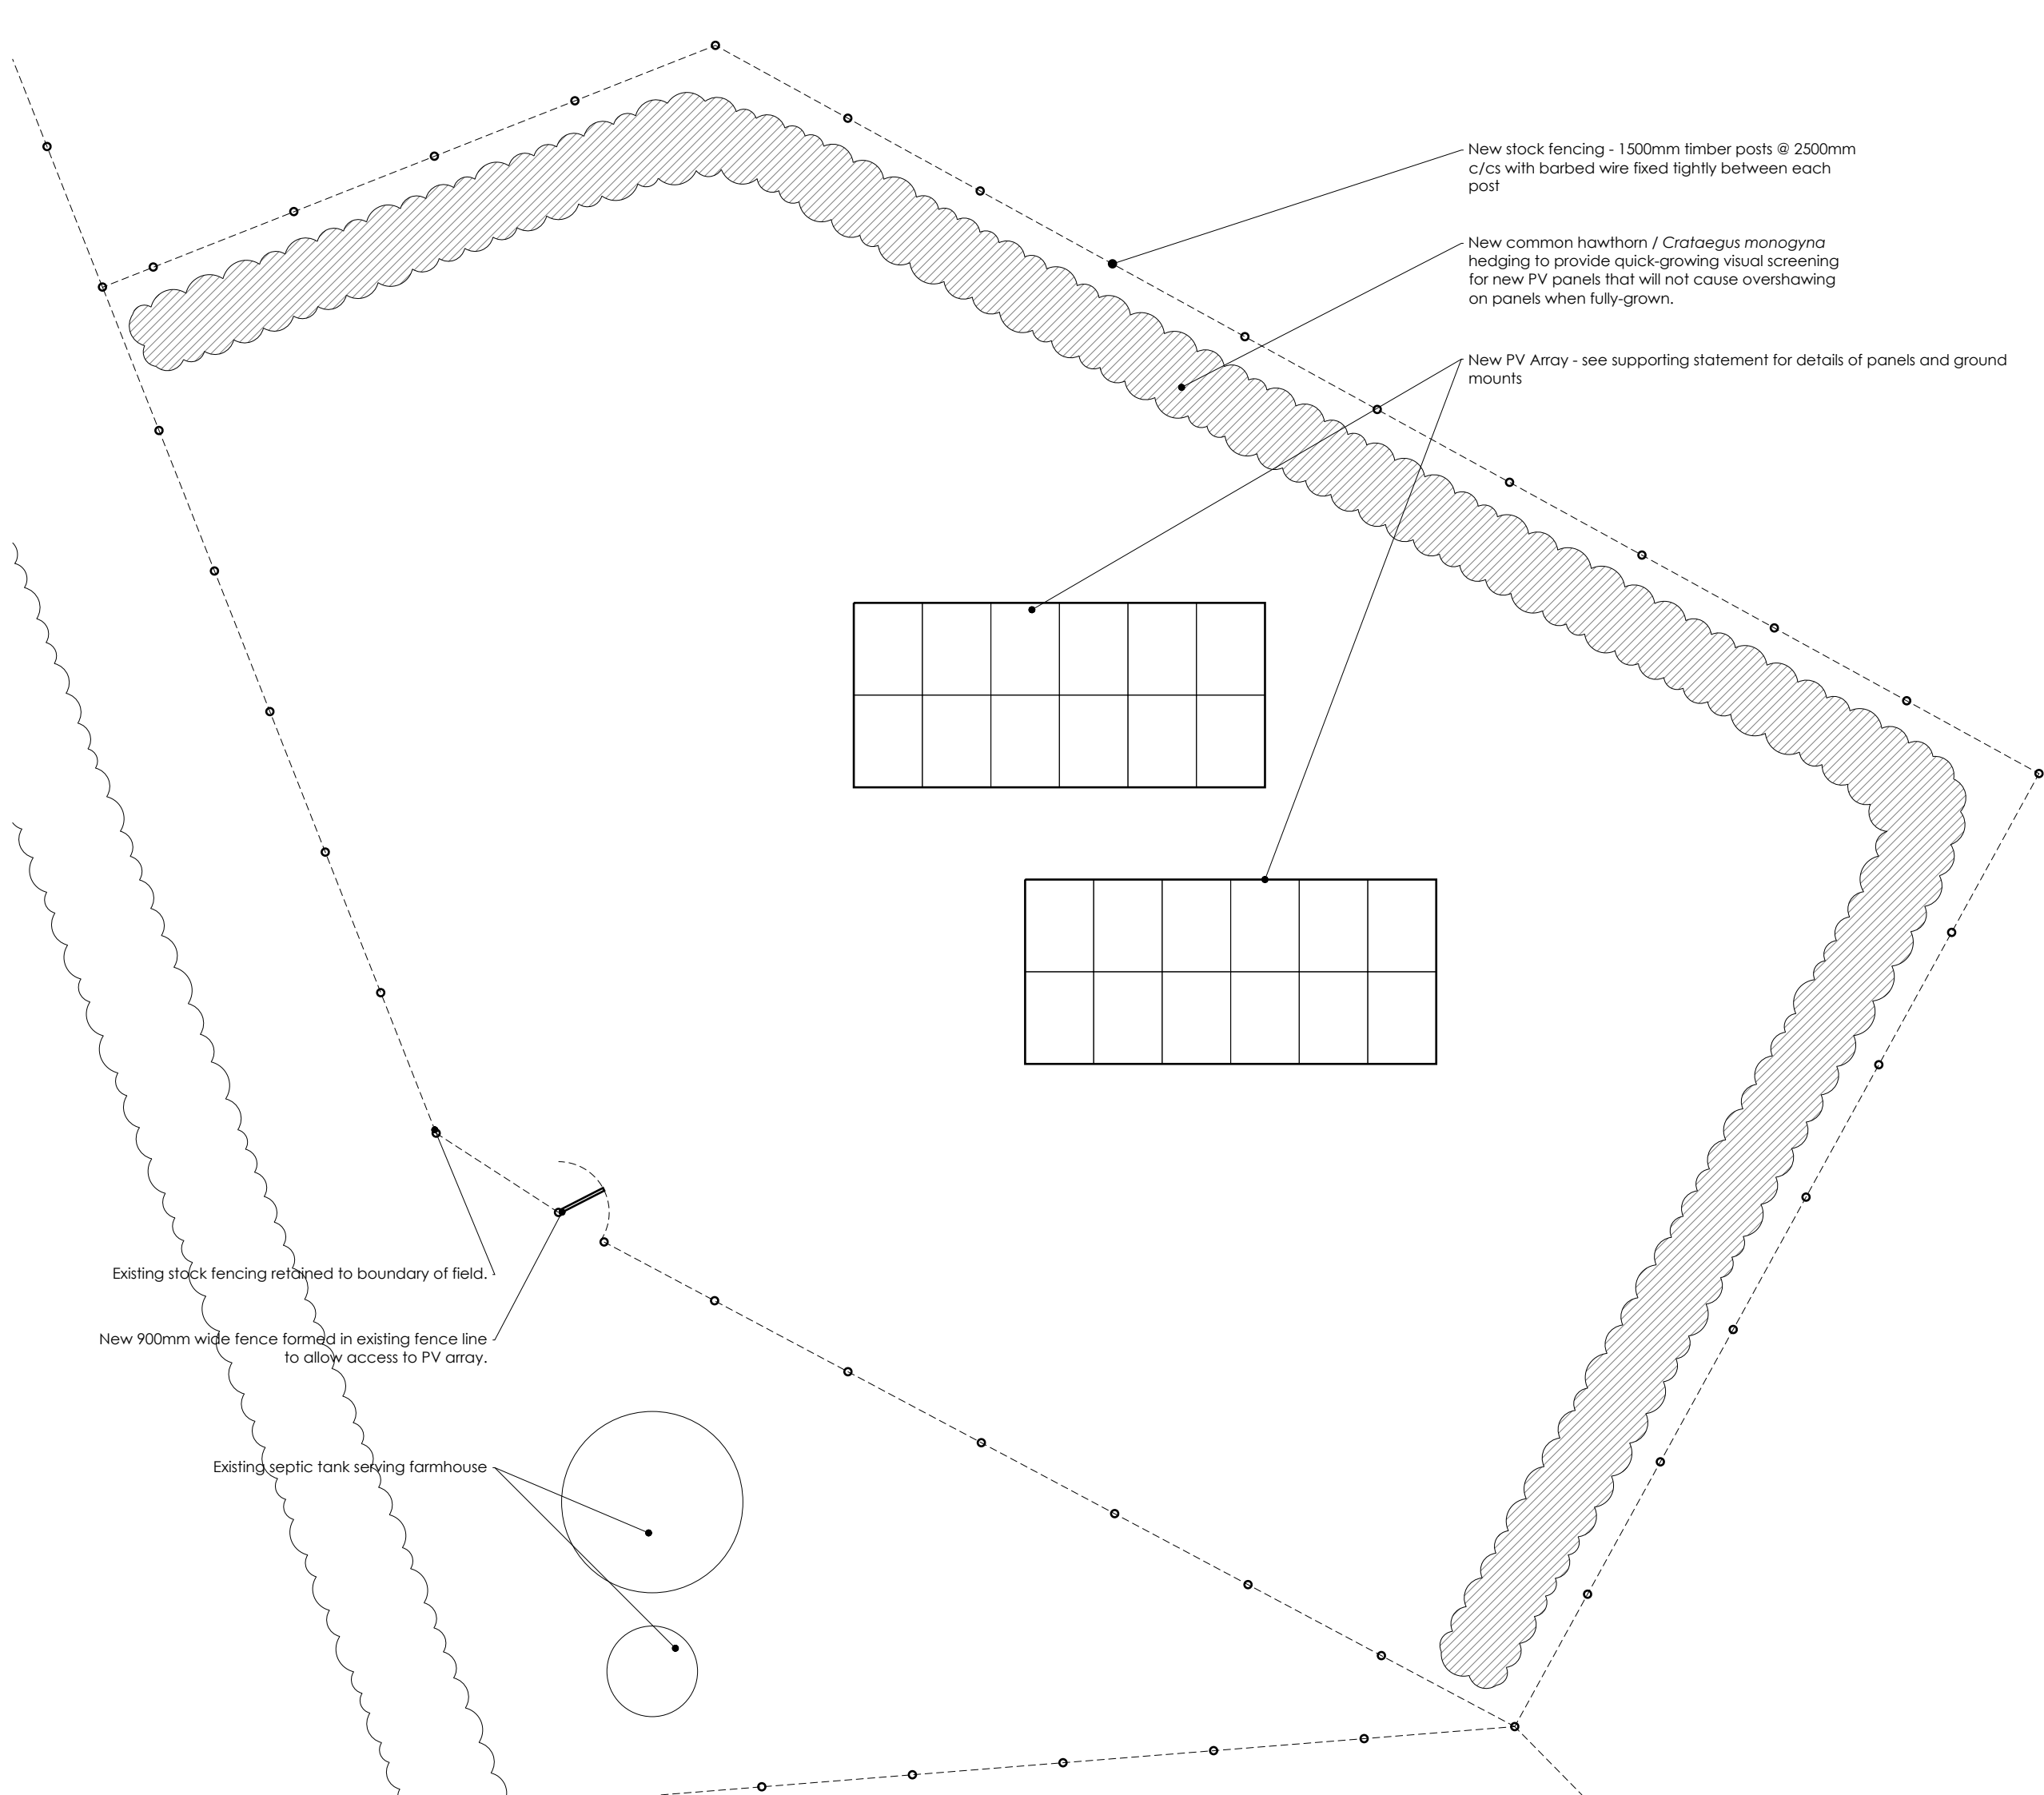

RIBA STAGE 3 / PLANNING NOTES

All work to be to the entire satisfaction of the Local Authority, notwithstanding anything shown on these drawing.

All work to comply with guidance within relevant UK Building Regulations Approved Documents All work subject to the Party Wall Act etc 1996.

All materials, components and workmanship are to comply with the relevant British Standards, Codes of Practice, and any appropriate applicable manufacturers' recommendations.

ALL DIMENSIONS ARE STRUCTURAL UNLESS OTHERWISE NOTED.

Any discrepancies, errors and omissions are to be brought to the Architect's attention immediately. Both drawing and design are © Matthew Clay Architects Ltd 2025.

SPECIFIC KEY

APPLICATION SITE BOUNDARY

LAND IN APPLICANTS' OWNERSHIP

0 6m			
-	PLANNING ISSUE	04.12.2025	
Rev	Description	Drawn	Check
Scale	1:100 at A3	MC	MC

GROUND MOUNTED PV ARRAY
BERHILLS FARM, BERHILLS LANE,
SEEND, WILTS SN12 6RR

PLANNING

000.3.110

matthew clay architects

PROPOSED PLAN

1

Drawing Number

Revision