


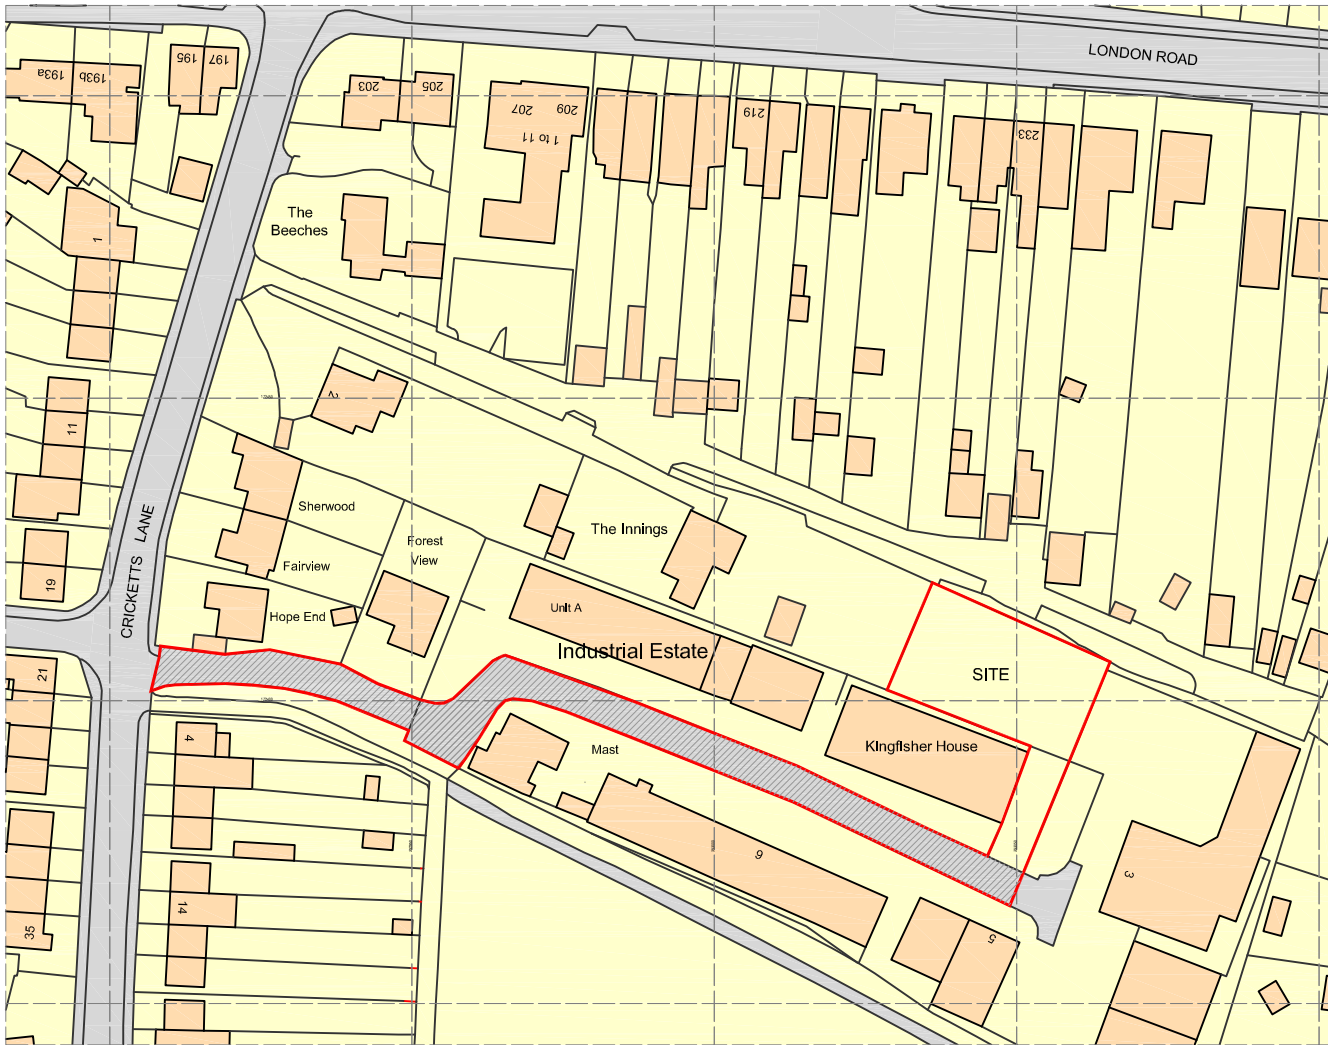


Ordnance Survey, (c) Crown Copyright 2025. All rights reserved. Licence number 100022432

LOCATION PLAN

1:1250 @ A3

0 10 20 30 40 50

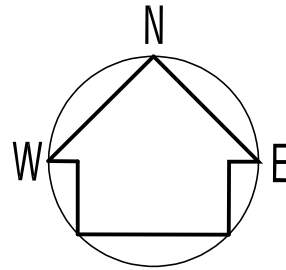

BLOCK PLAN

1:500 @ A3


0 10 20 30

Ordnance Survey, (c) Crown Copyright 2025. All rights reserved. Licence number 100022432

Brian Kirby

9, PIPSMORE ROAD,
CHIPPENHAM,
WILTS. SN14 0LB.
01249 660252

DIPL.INT.DESIGN.
ARCHITECTURAL
DESIGN

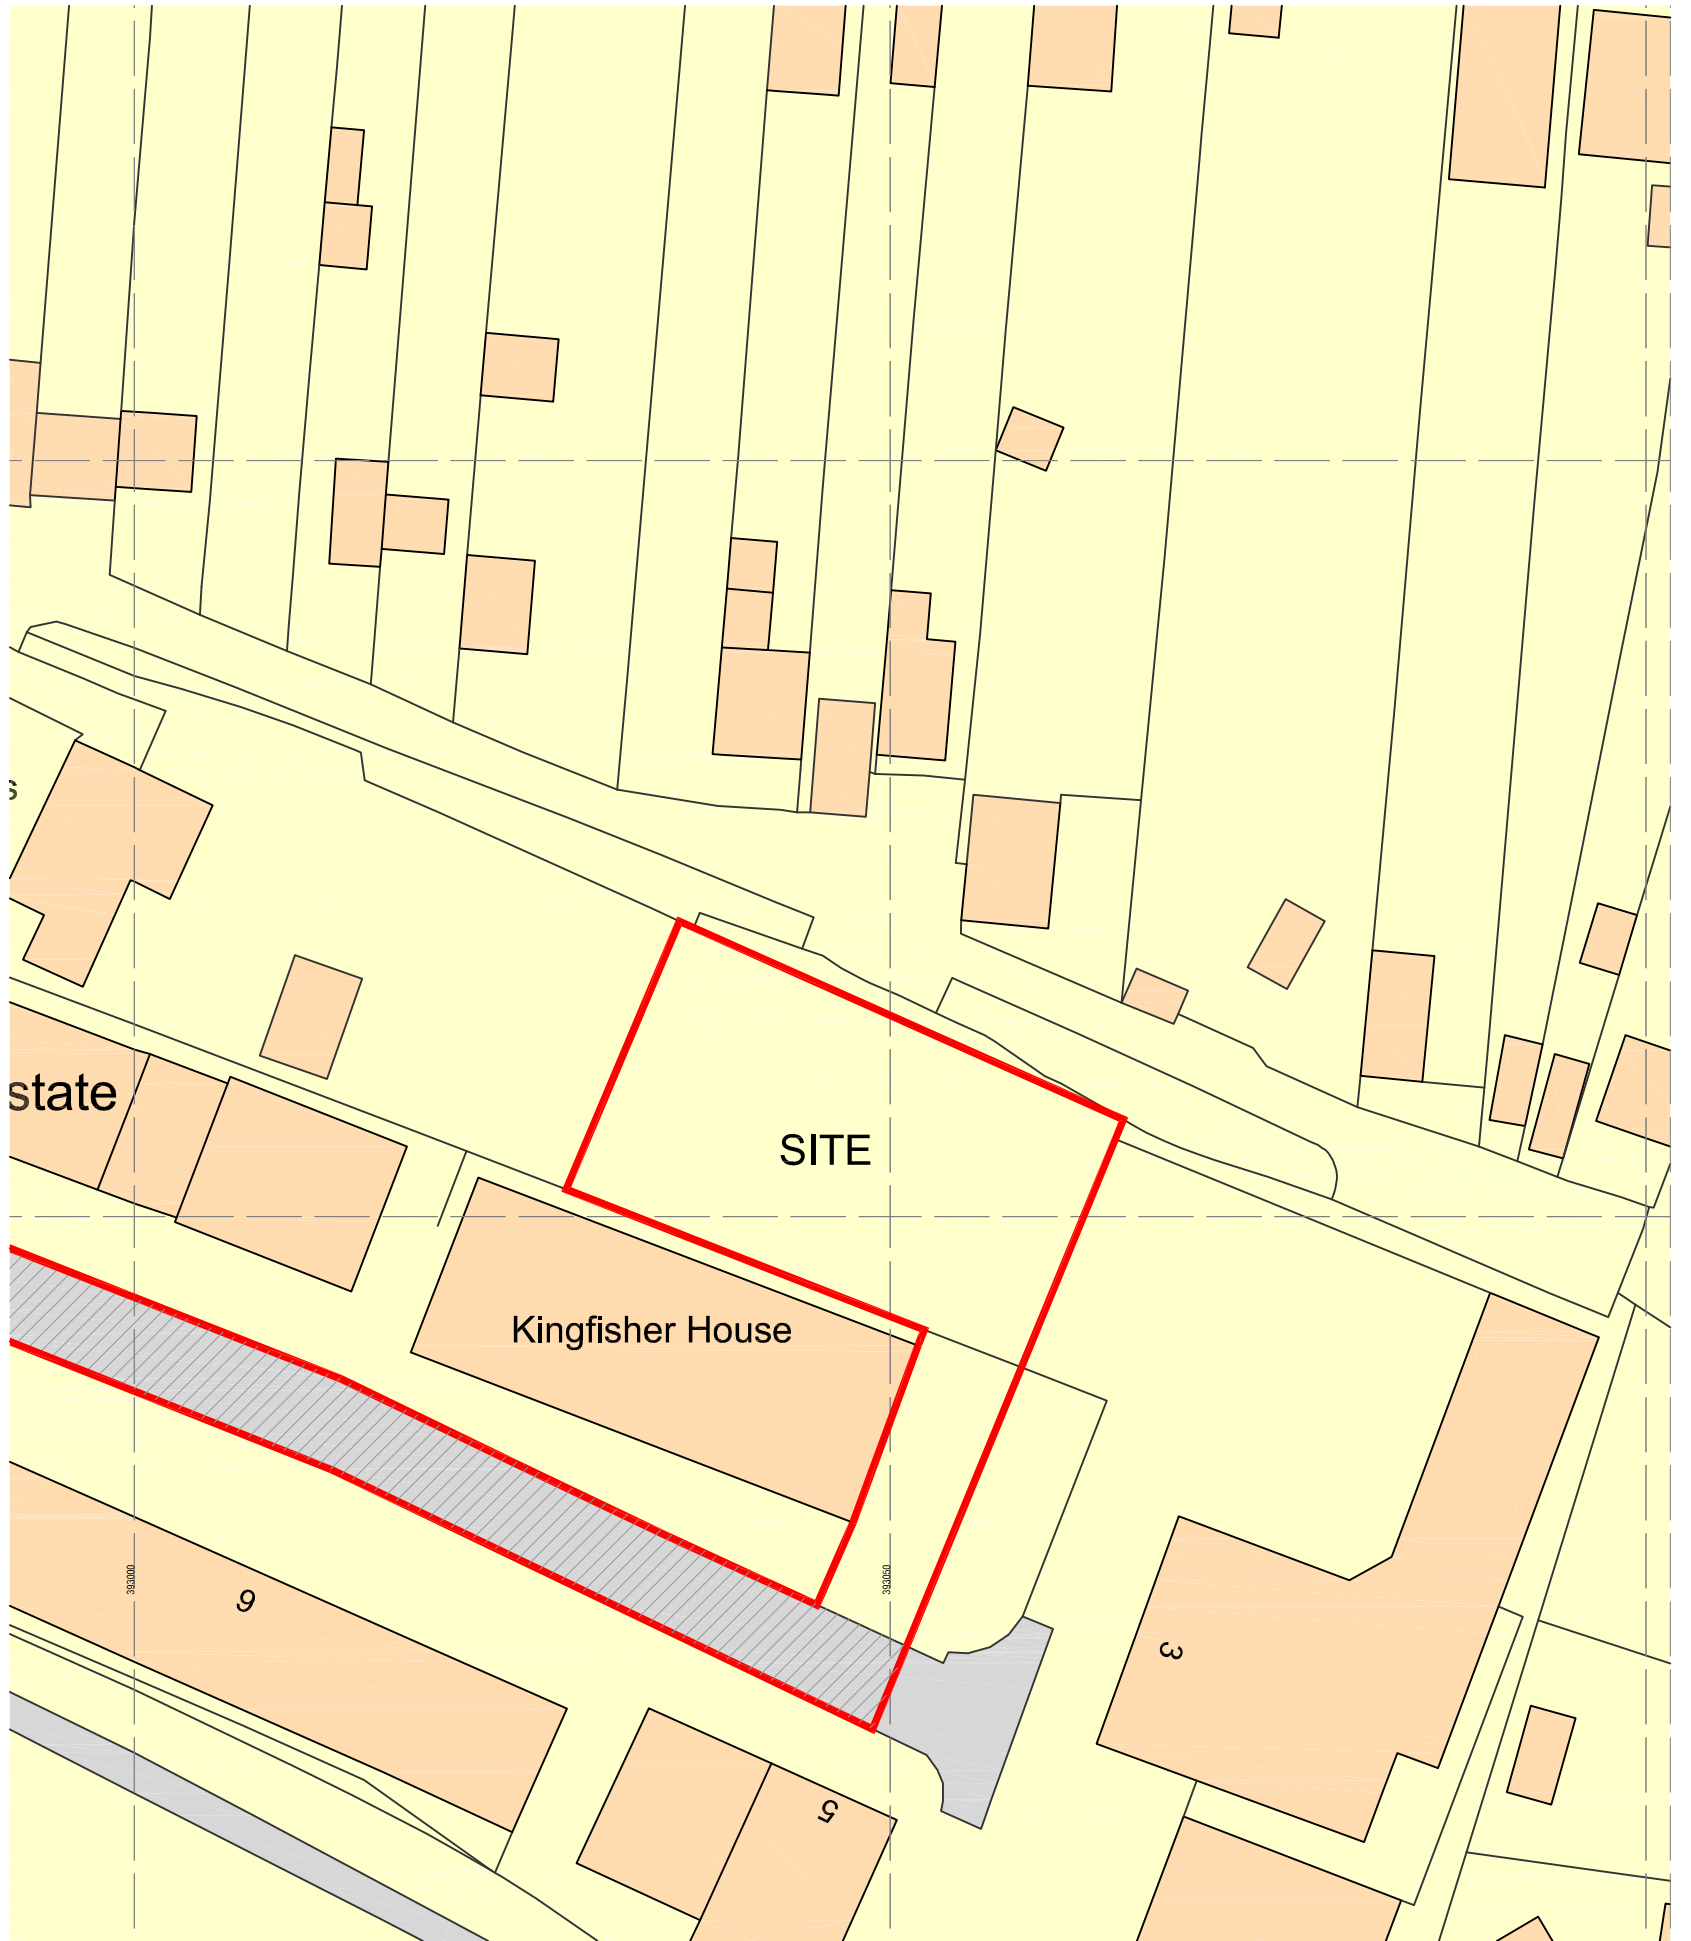

REVISIONS.

PROJECT.
KINGFISHER HOUSE
CRICKETTS LANE IND ESTATE
SCALE.

1:1250 & 1:500 @ A3

DRAWING.
LOCATION PLAN
BLOCK PLAN
DRAWN.
B.K.

DRAWING NUMBER.
1104:S-02
DATE.
APRIL 2025