


Trewent Wyndham Lane | Side Extension

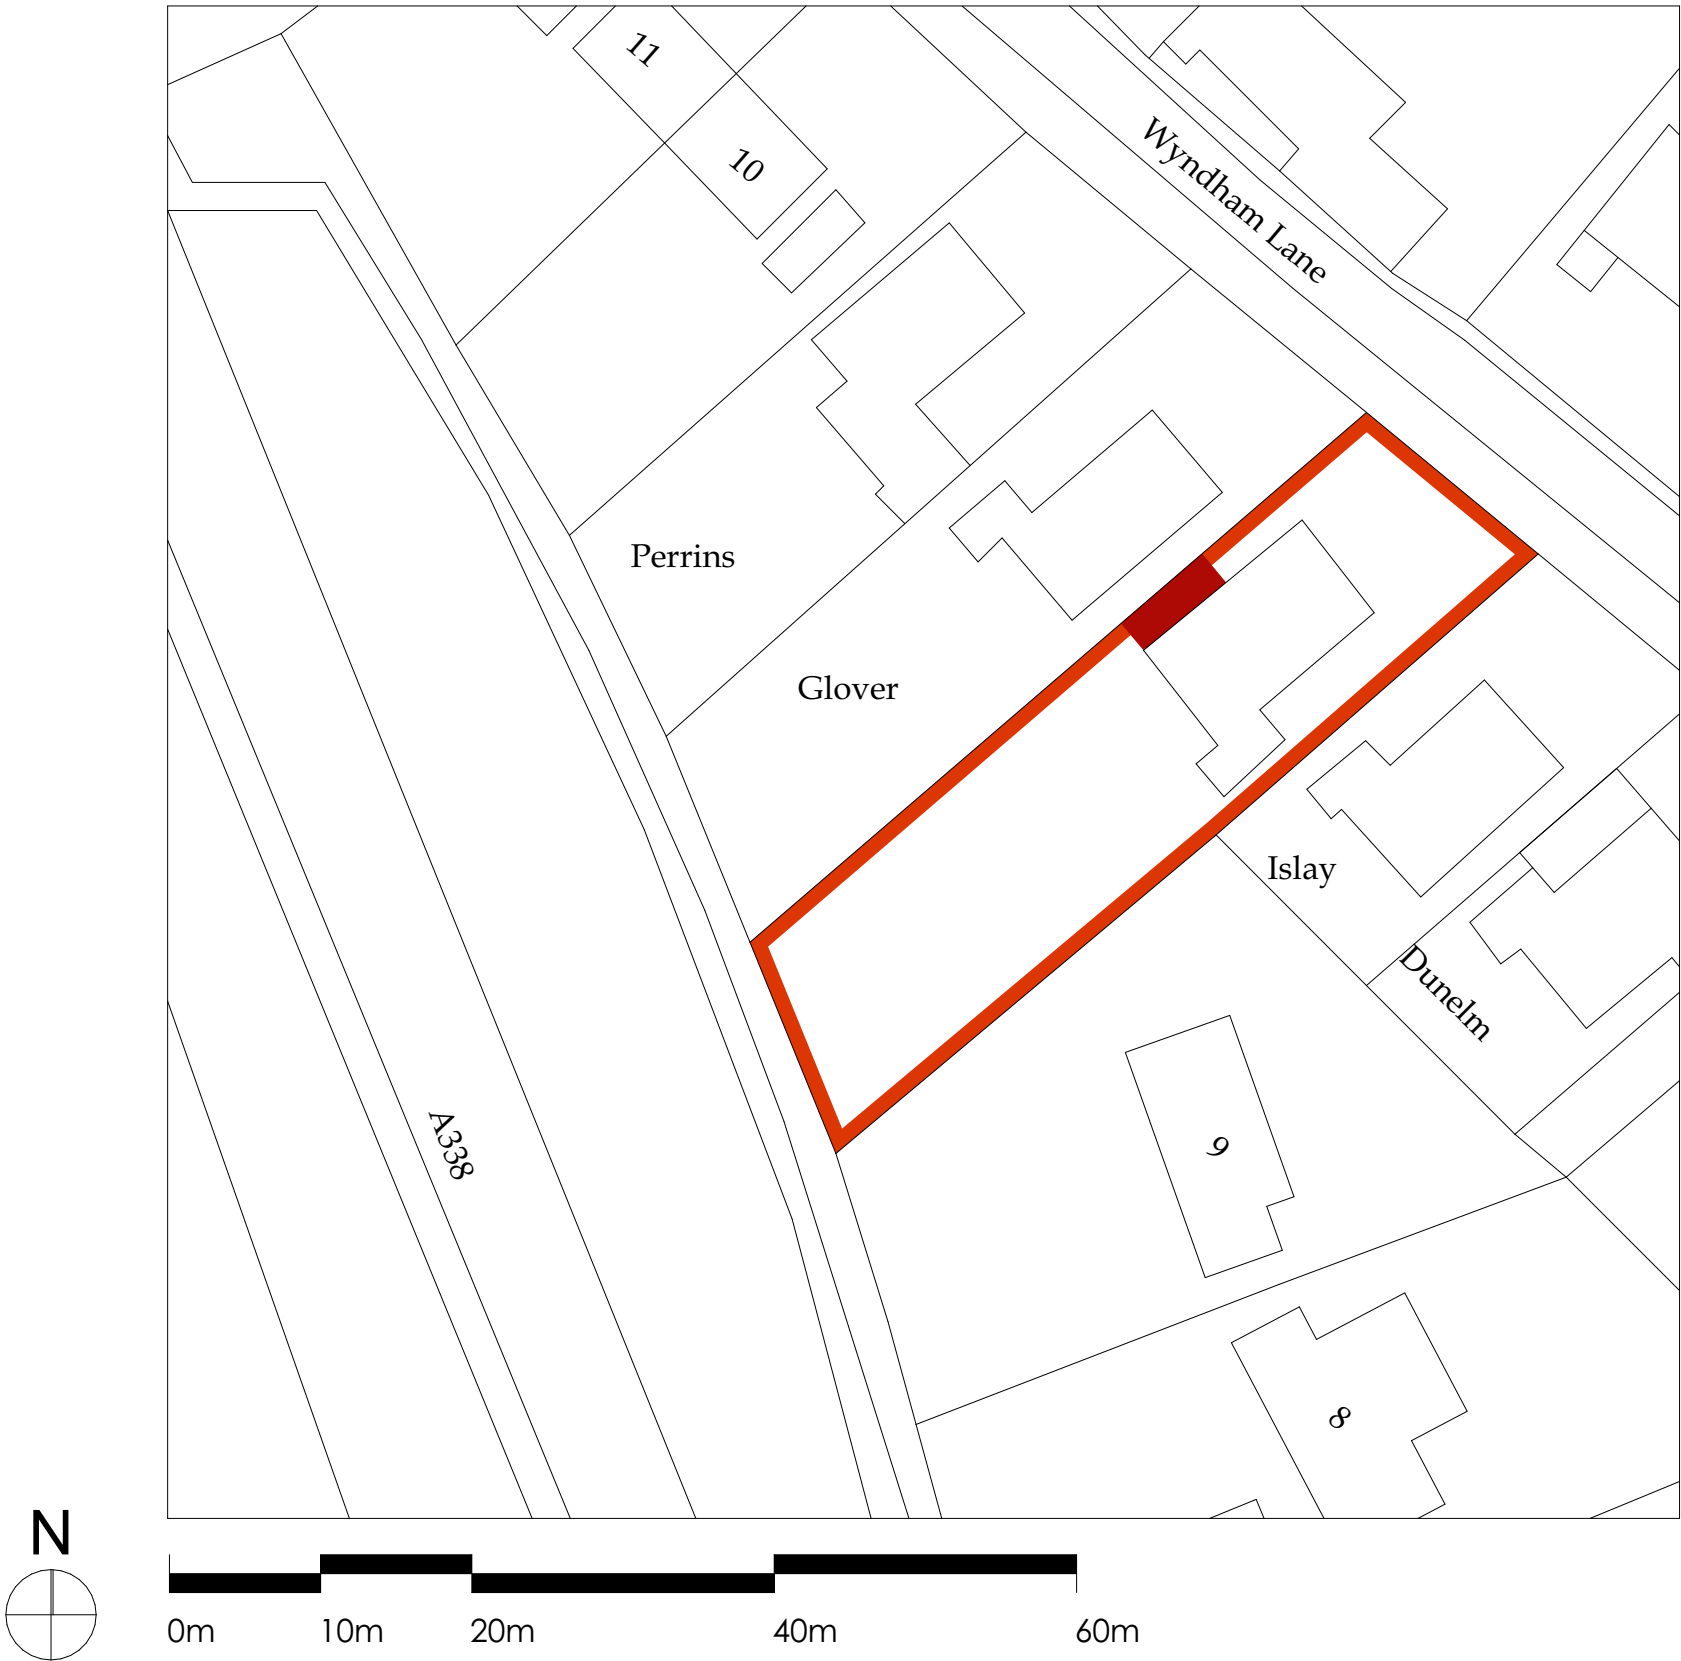

Block Plan Scale 1:500 @A3

Notes
The content of the drawing remain the copyright of **LRArchitecture**, no reproduction without written consent
All dimensions to be verified on site. Any discrepancies are to be reported to the relevant parties.
Do not scale from drawing, figured dimensions to be used only. drawings to be read in conjunction with all relevant drawings/ schedules ect, which relate to this project

Project Side Extension	
Project Adress Trewent Wyndham Allington Salisbury SP4 0BY	
Client Andy & Karen	
	
Scale 1:500@A3	
Drawing Number P001	Drawn By: LR
	Page Size A3