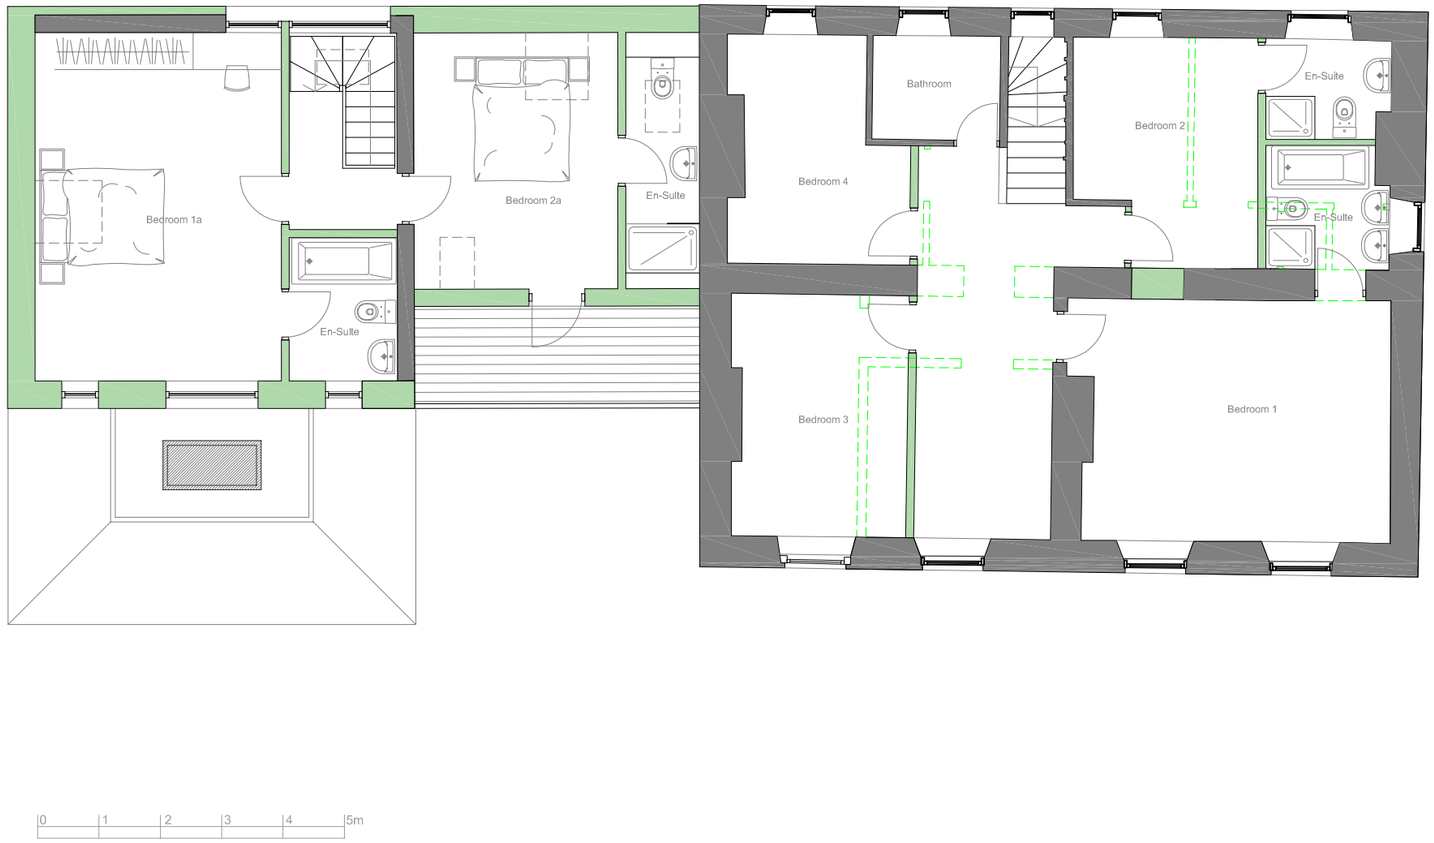

Walker - Elbow Cottage

Refurbishment & Extension
Proposed First Floor Plan

job no	dwg no	rev
2137	P-10	B

date Nov '25
drawn ae
checked
cad ref
scale 1:100@A3

Use figured dimensions only. All levels and dimensions to be checked on site. Drawing to be read in conjunction with all relevant information.

©Alistair Ellen Architect. All rights reserved.

alistair@alistairellen.co.uk
07771 956771
www.alistairellen.co.uk

Dormers, The Green, Hinton Charterhouse, Bath
BA2 7TJ

Alistair Ellen Architect