



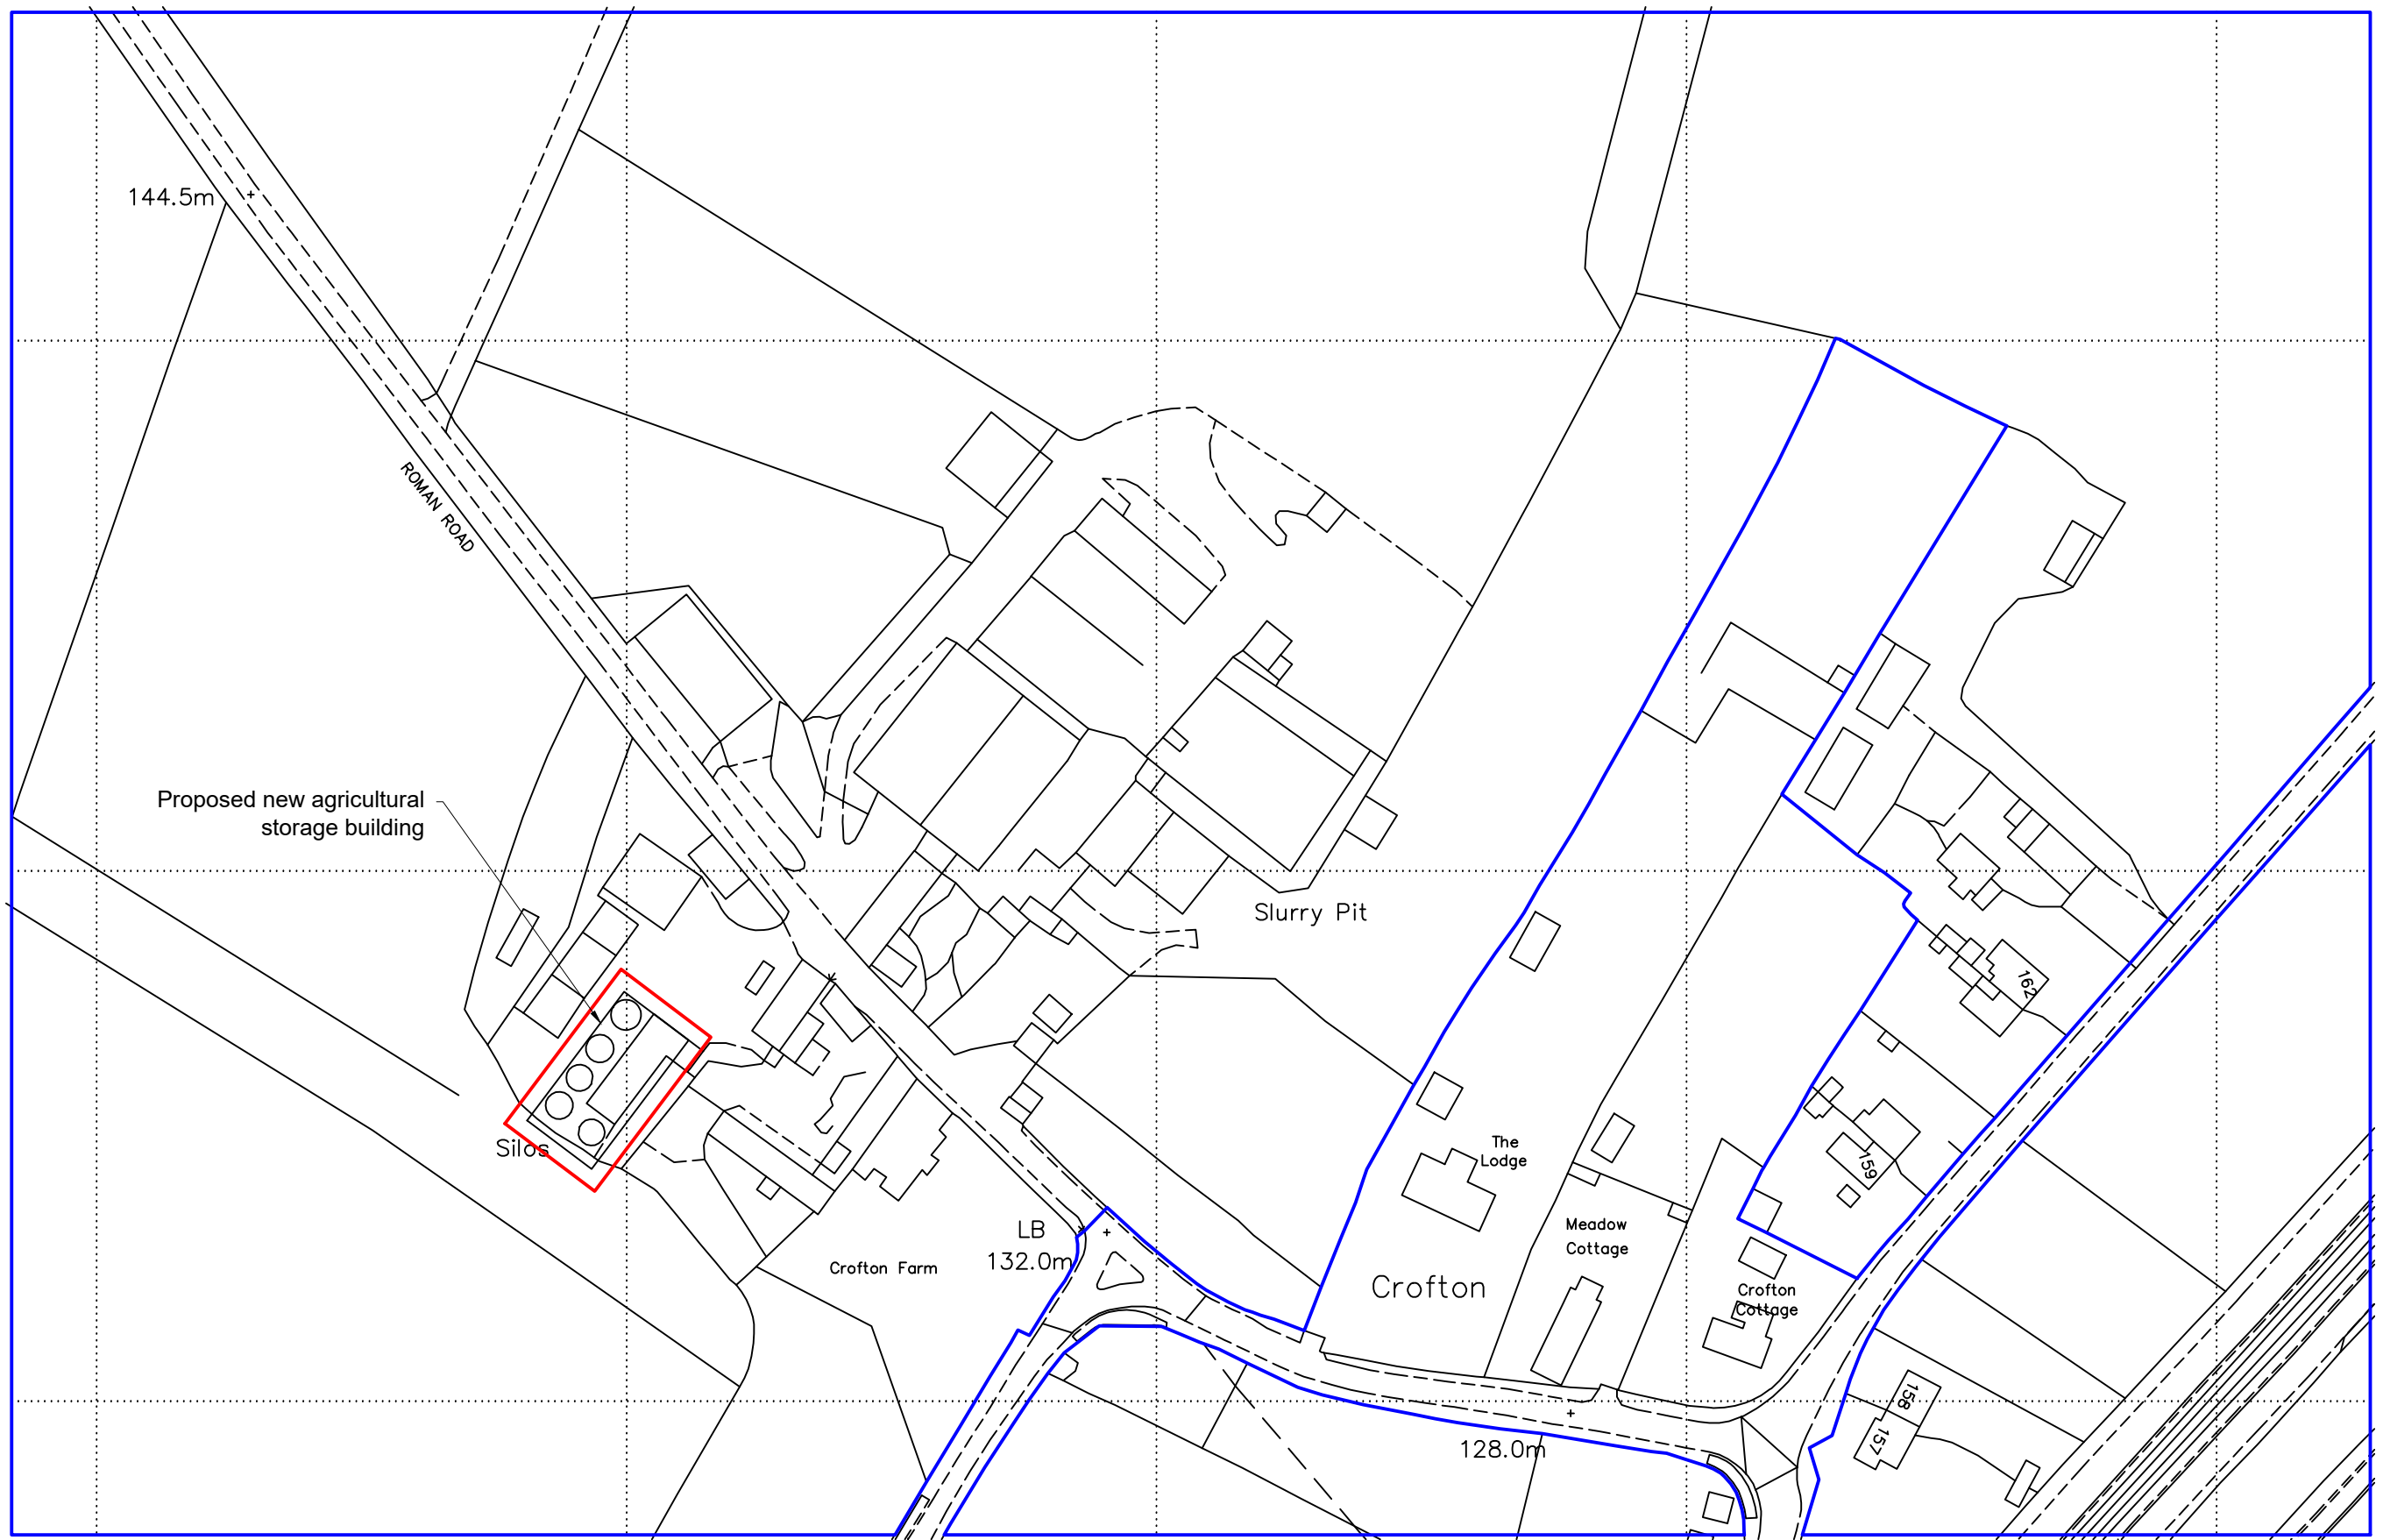

0m 10m 50m 100m 150m

Ordnance Survey (c) Crown Copyright 2025. All rights reserved. Licence number 100022432

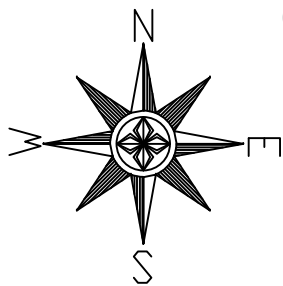

Rev No.	Revision Note.	Date	Drawn	Checked

NUMBER - REV - CLIENT - PROJECT 05540-00 - A - Green Knight Estate - Crofton Farm		
TITLE Location Plan		
DATE 20.11.25	SHEET 02	SCALE 1:1250
DRN BY AW	CHK BY AW	PAPER SIZE A3
BOURNE VALLEY ASSOCIATES ANDOVER LANE FARM FABERSTOWN ANDOVER HAMPSHIRE SP11 9PE Tel: 01264 850159 Email: info@bournevalley.co.uk		

