


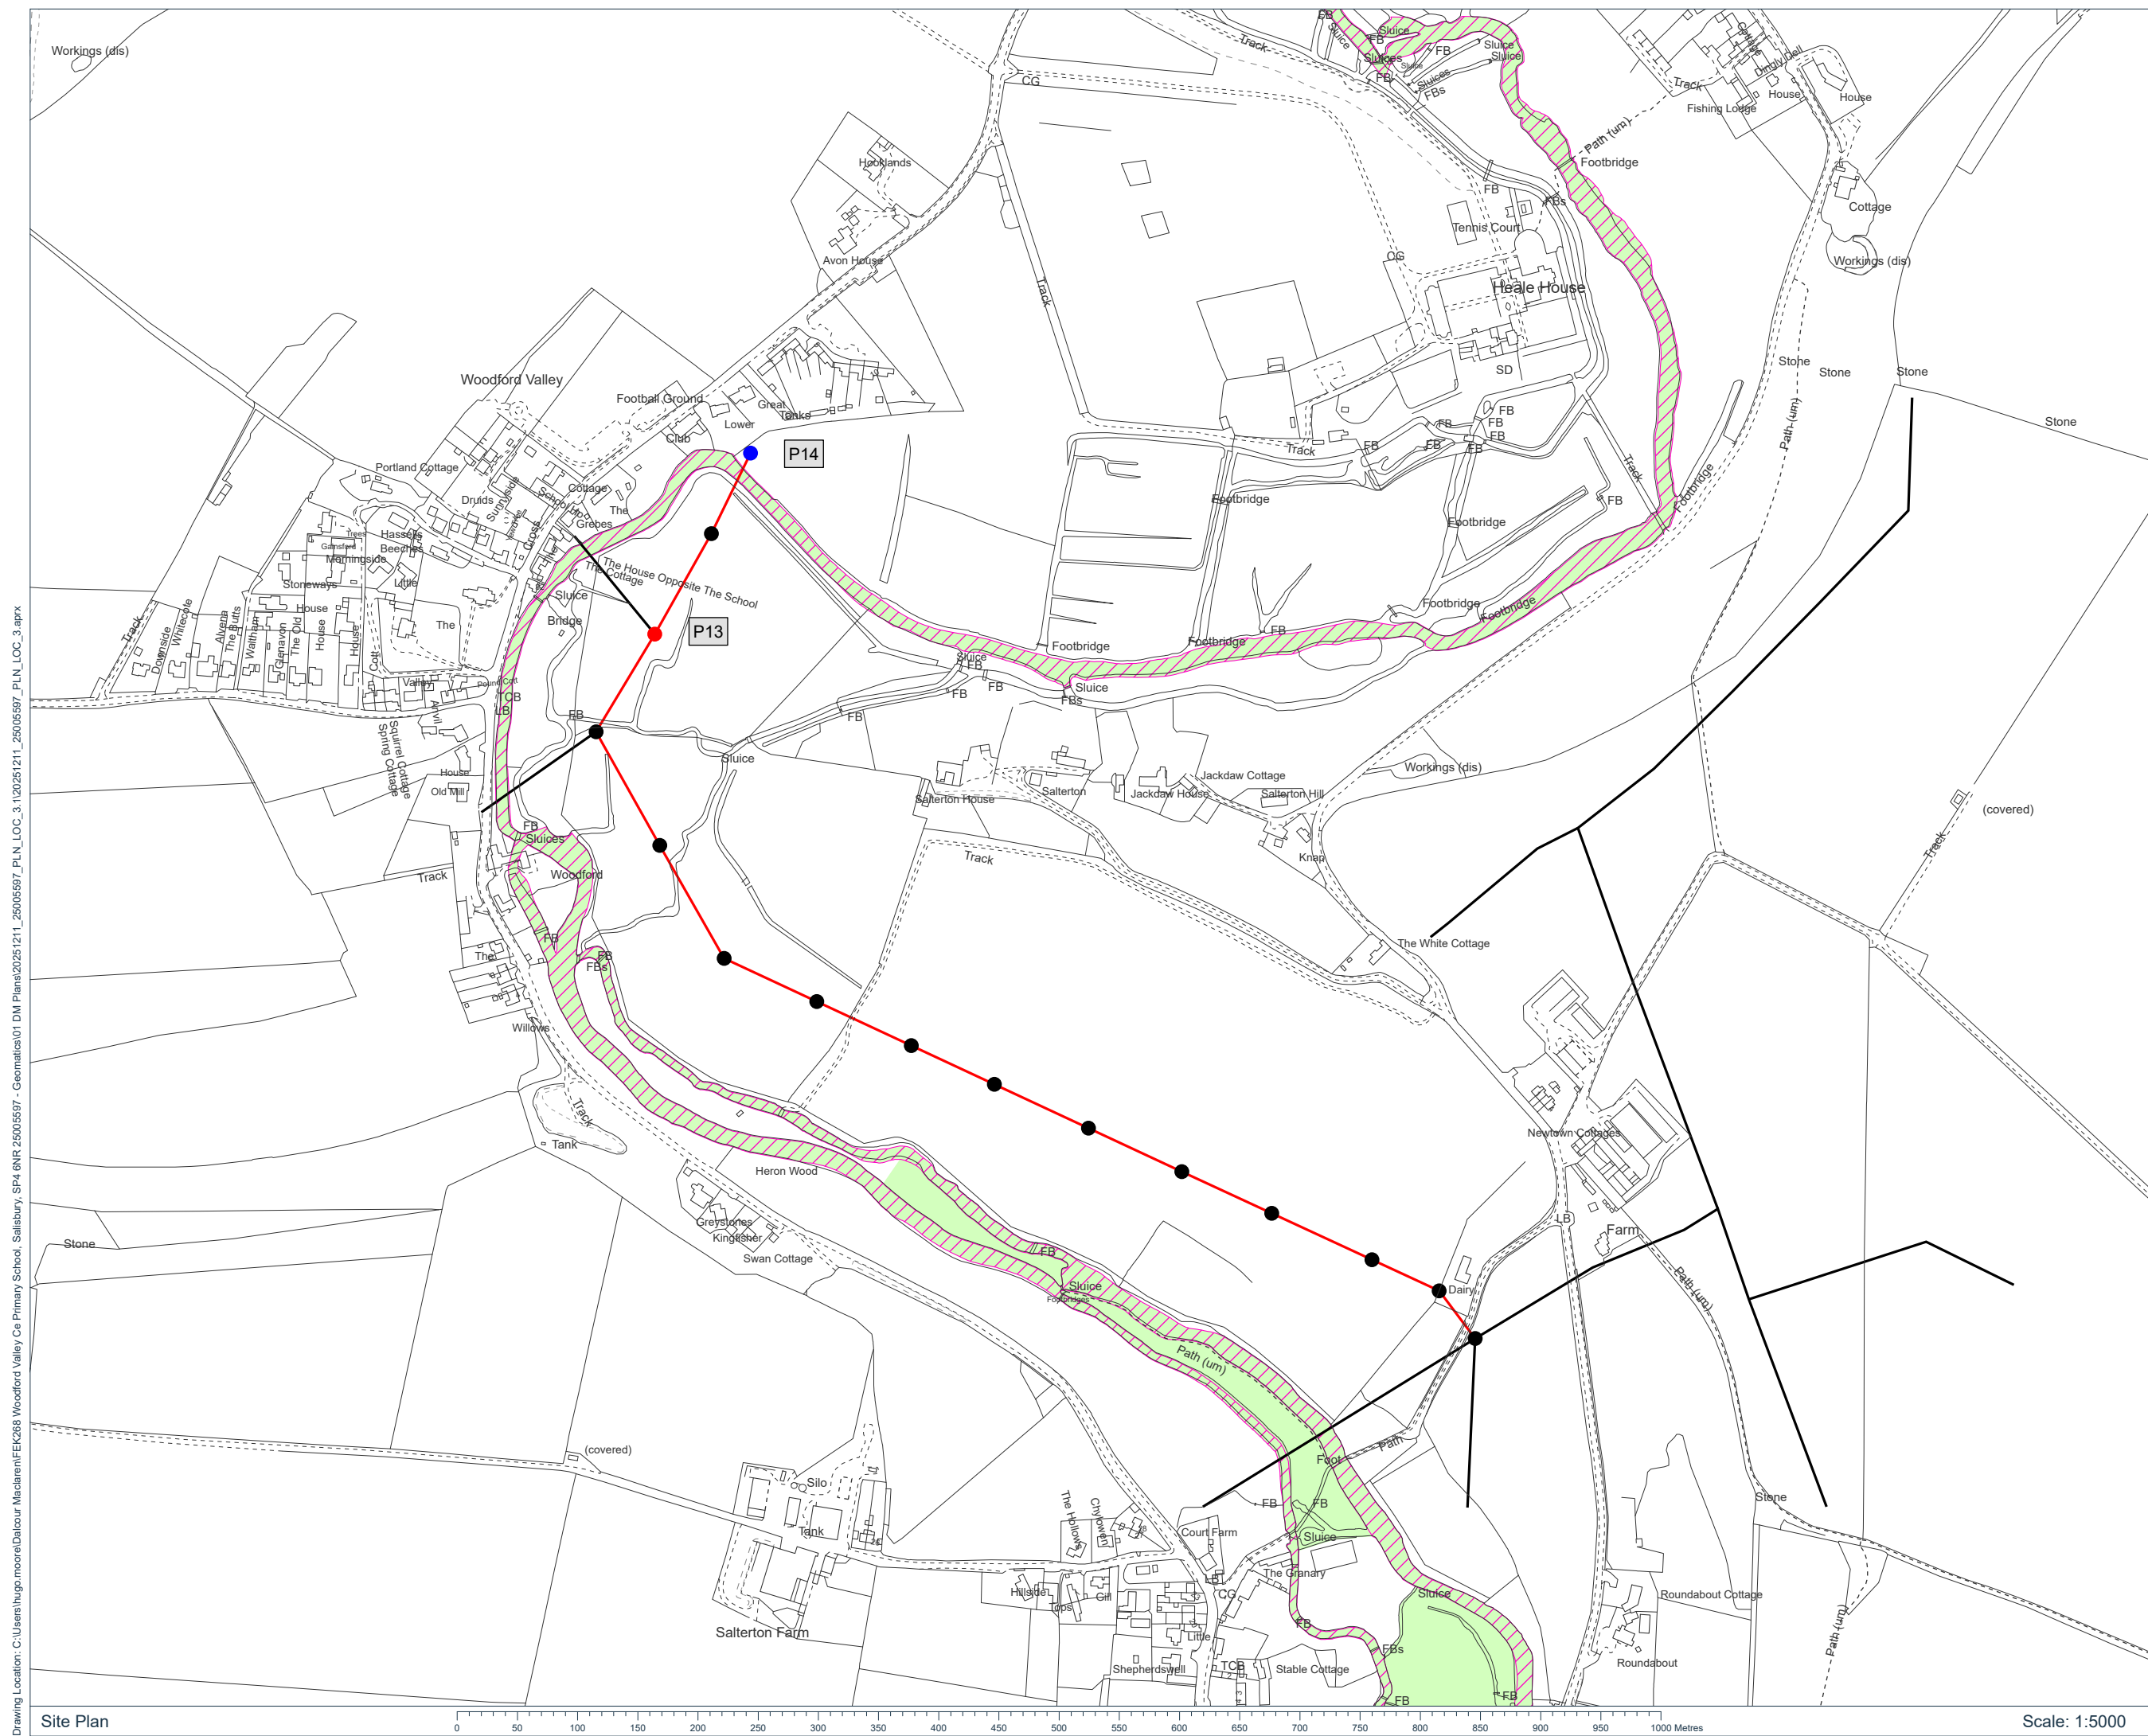

DALCOUR
MACLAREN

Key:

Special Areas of Conservation

Site of Specific Scientific Interest

Existing Overhead Line

Overhead Line To Be Upgraded

PMT To Be Replaced On Pole

Pole To Be Replaced

Existing Pole

Notes:

Coordinate System: British National Grid
 Projection: Transverse Mercator
 Datum: OSGB 1936

Interest:
 To Whom It May Concern

Location:
 Monarch's Way, Middle Woodford, Wiltshire,
 SP4 6NR

Coords: 412493, 135926

Scheme Name:
 FEK268 Woodford Valley Ce Primary
 School, Salisbury, SP4 6NR

Drawing Name:
 Information Plan

Drawing No: 25005597_PLN_INFO_3.1

Rev	Date	Description
-	12.12.2025	First Issue

Drawn:	HM	
Approved:	DJ	
Sheet No:	1 of 1	
Sheet Size:	A3	

Plan produced on behalf of Southern Electric Power Distribution PLC.
 BASED UPON THE ORDINANCE SURVEY MAP WITH THE SANCTION
 OF THE CONTROLLER OF HM STATIONERY OFFICE.
 CROWN COPYRIGHT RESERVED. © OS LICENCE No. 100019808.