


SITE LOCATION PLAN

[SCALE 1:1000]

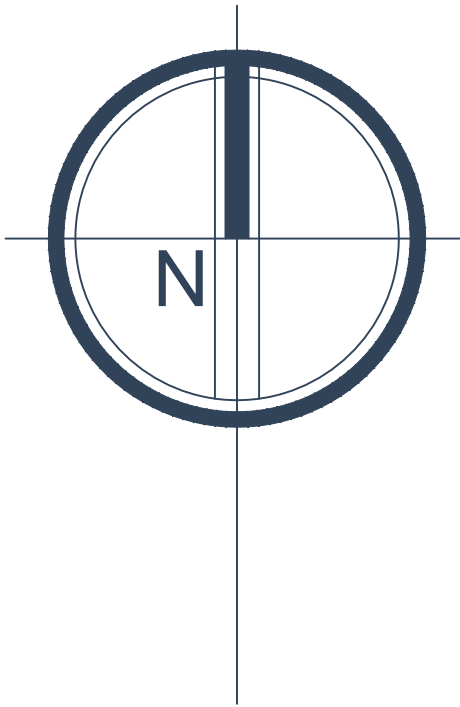

Revision	Description	Date
Drawn by	Checked by	Date created
MC	DW	December 2025

Project
AGM 2025 106
Brakenhill Mews, Upper Seagry, Chippenham SN15 5EU.
Permission in Principle Application.

Title
Site Location Plan

Drawing No. 2025_106_01	Revision No. P01
-----------------------------------	----------------------------

Scale
1:1000 @ A1