



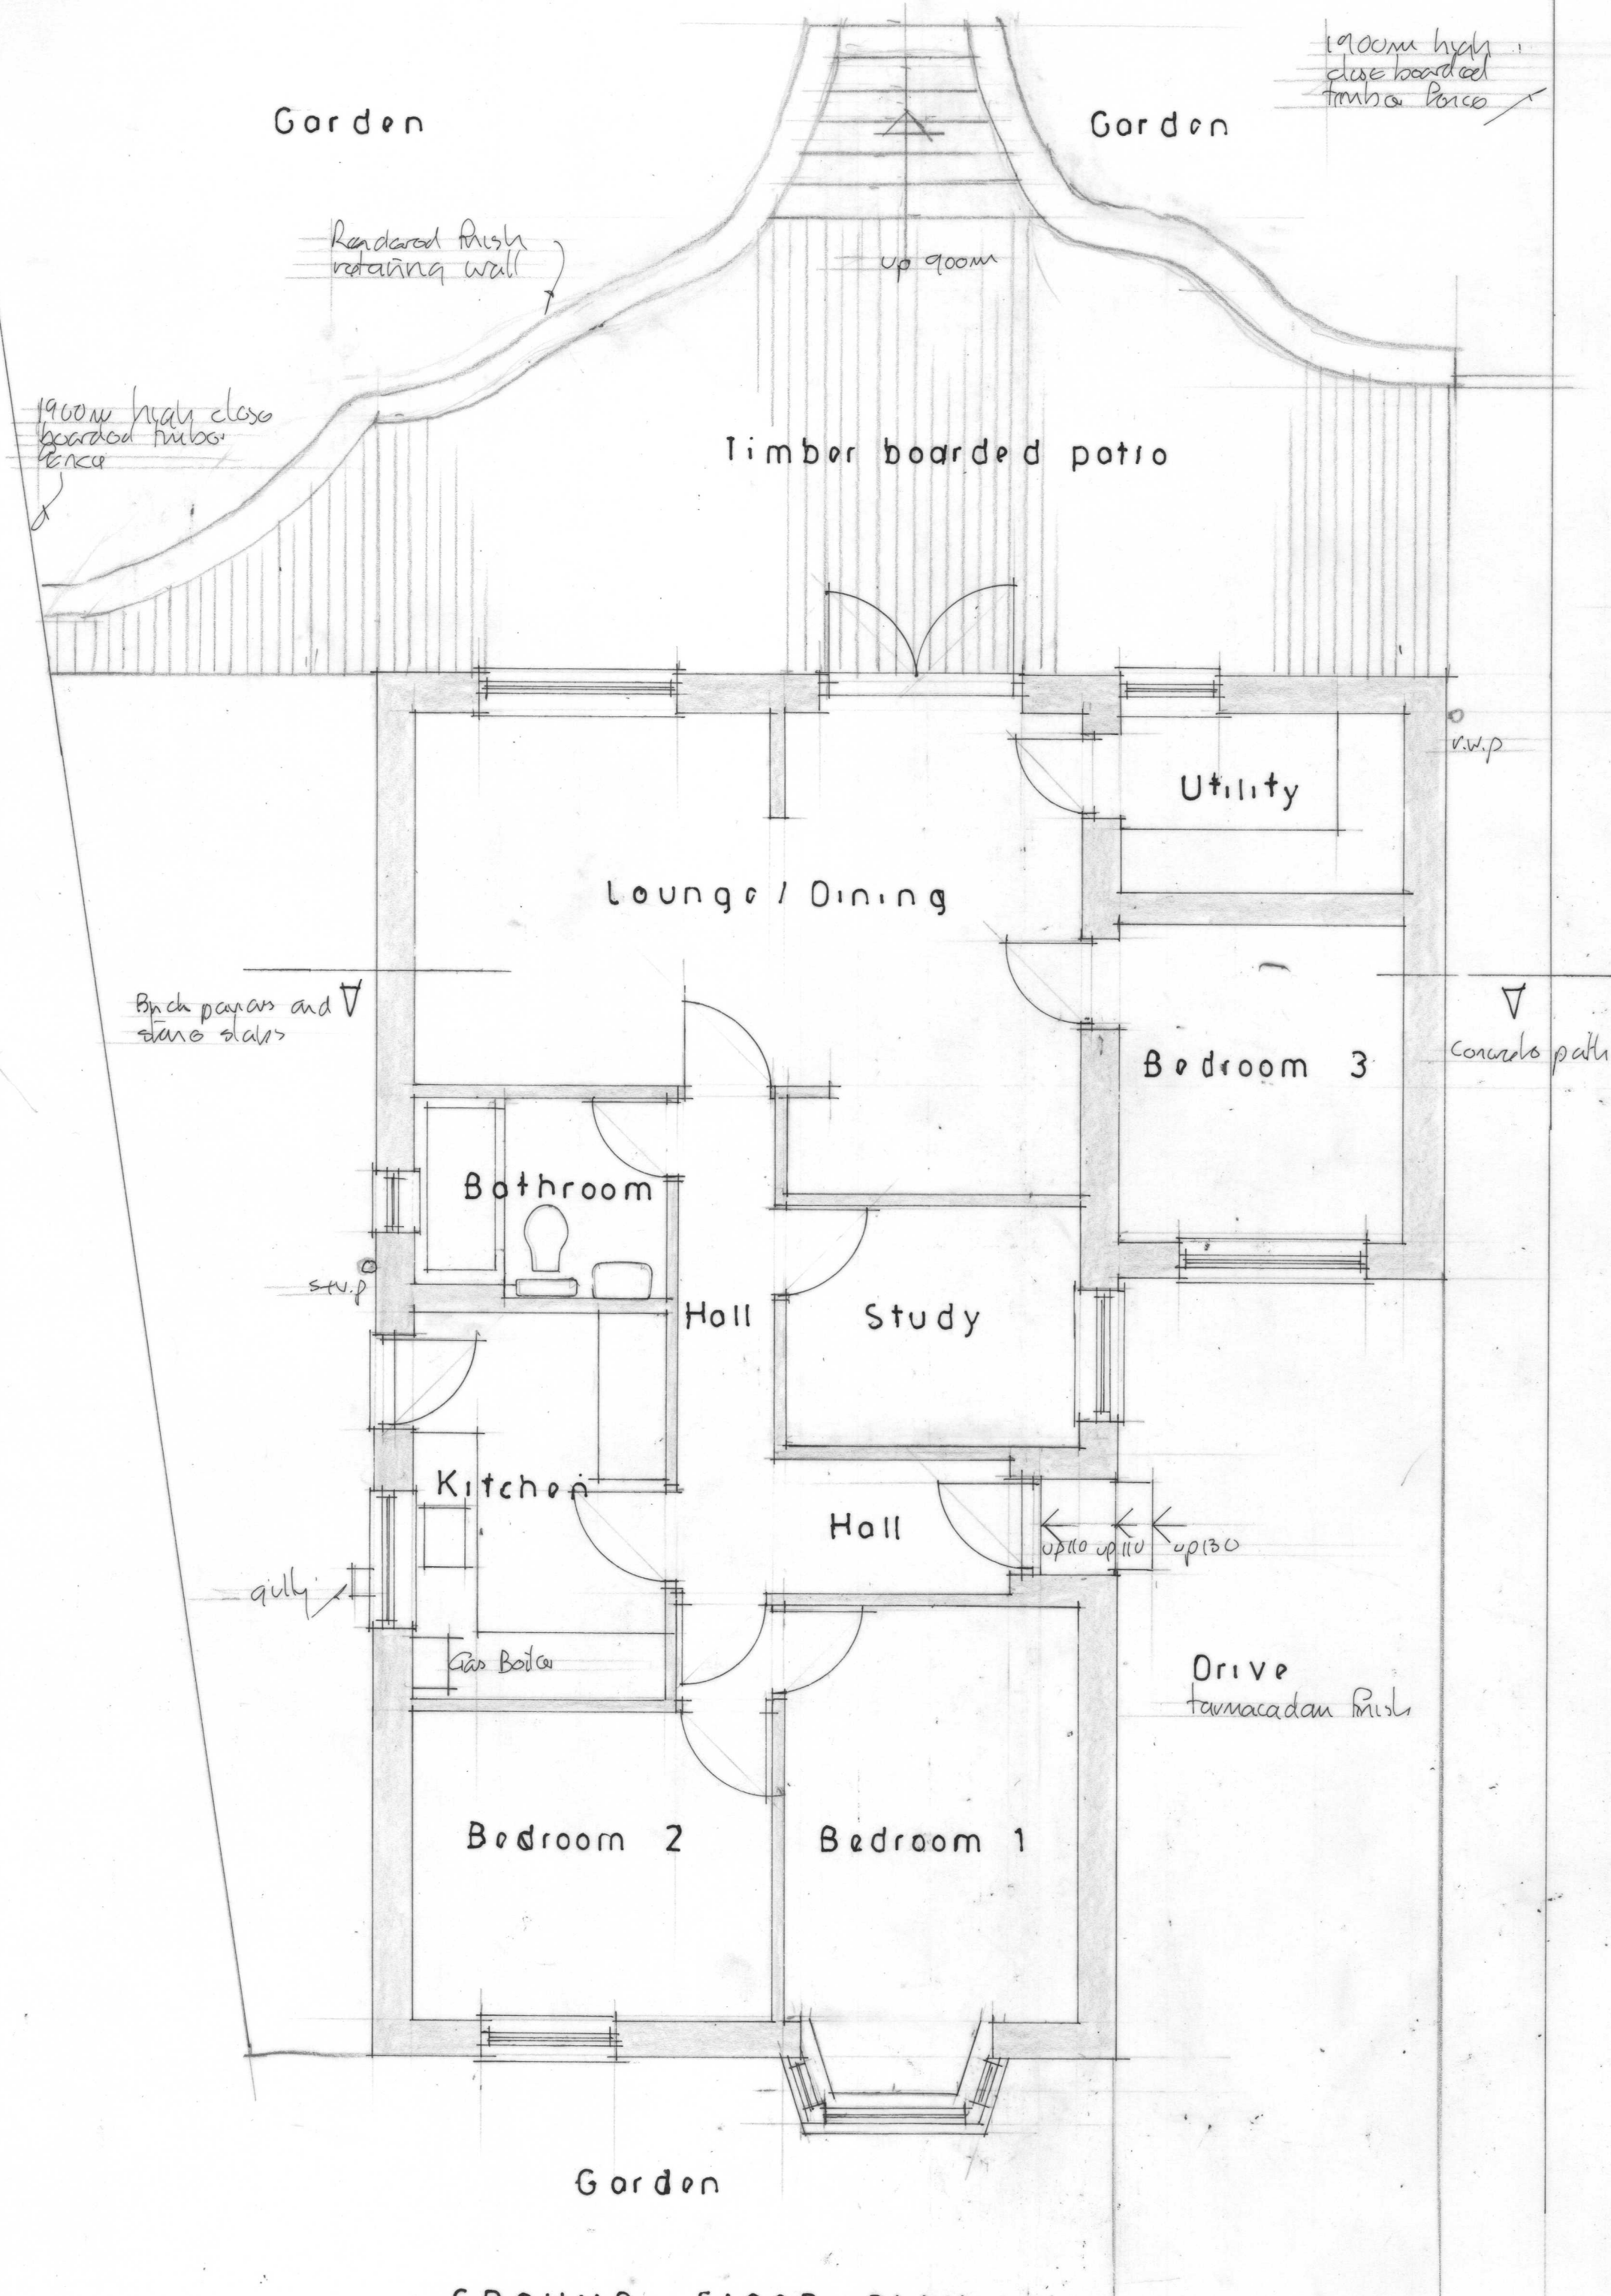


GROUND FLOOR PLAN

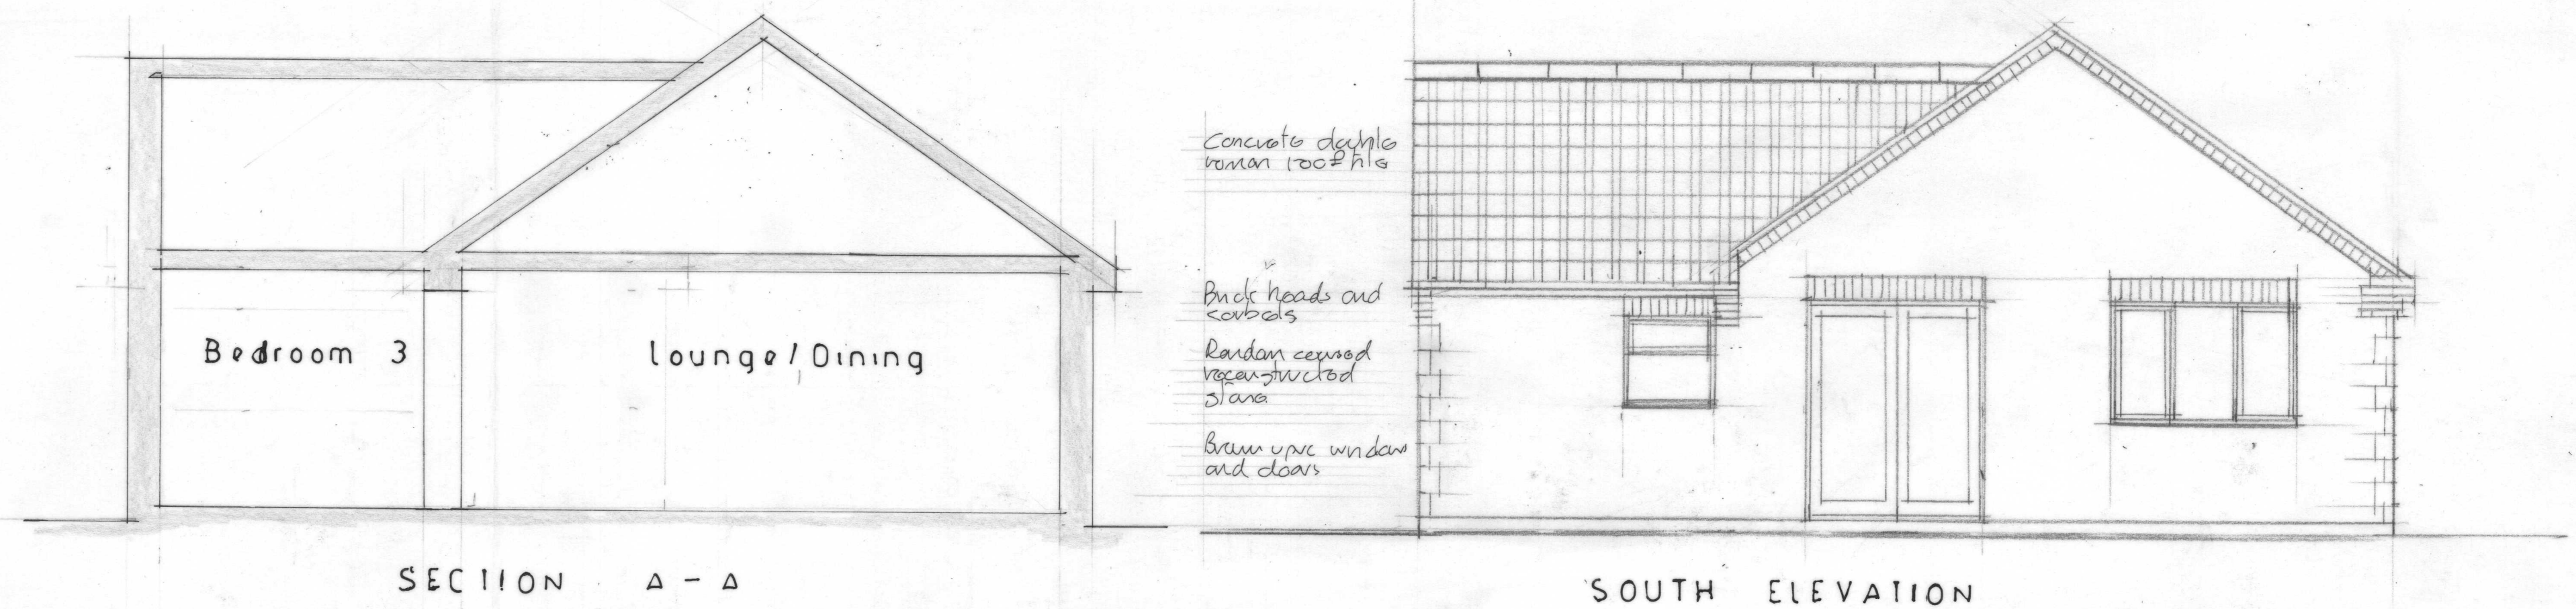


SECTION A - A

SOUTH ELEVATION

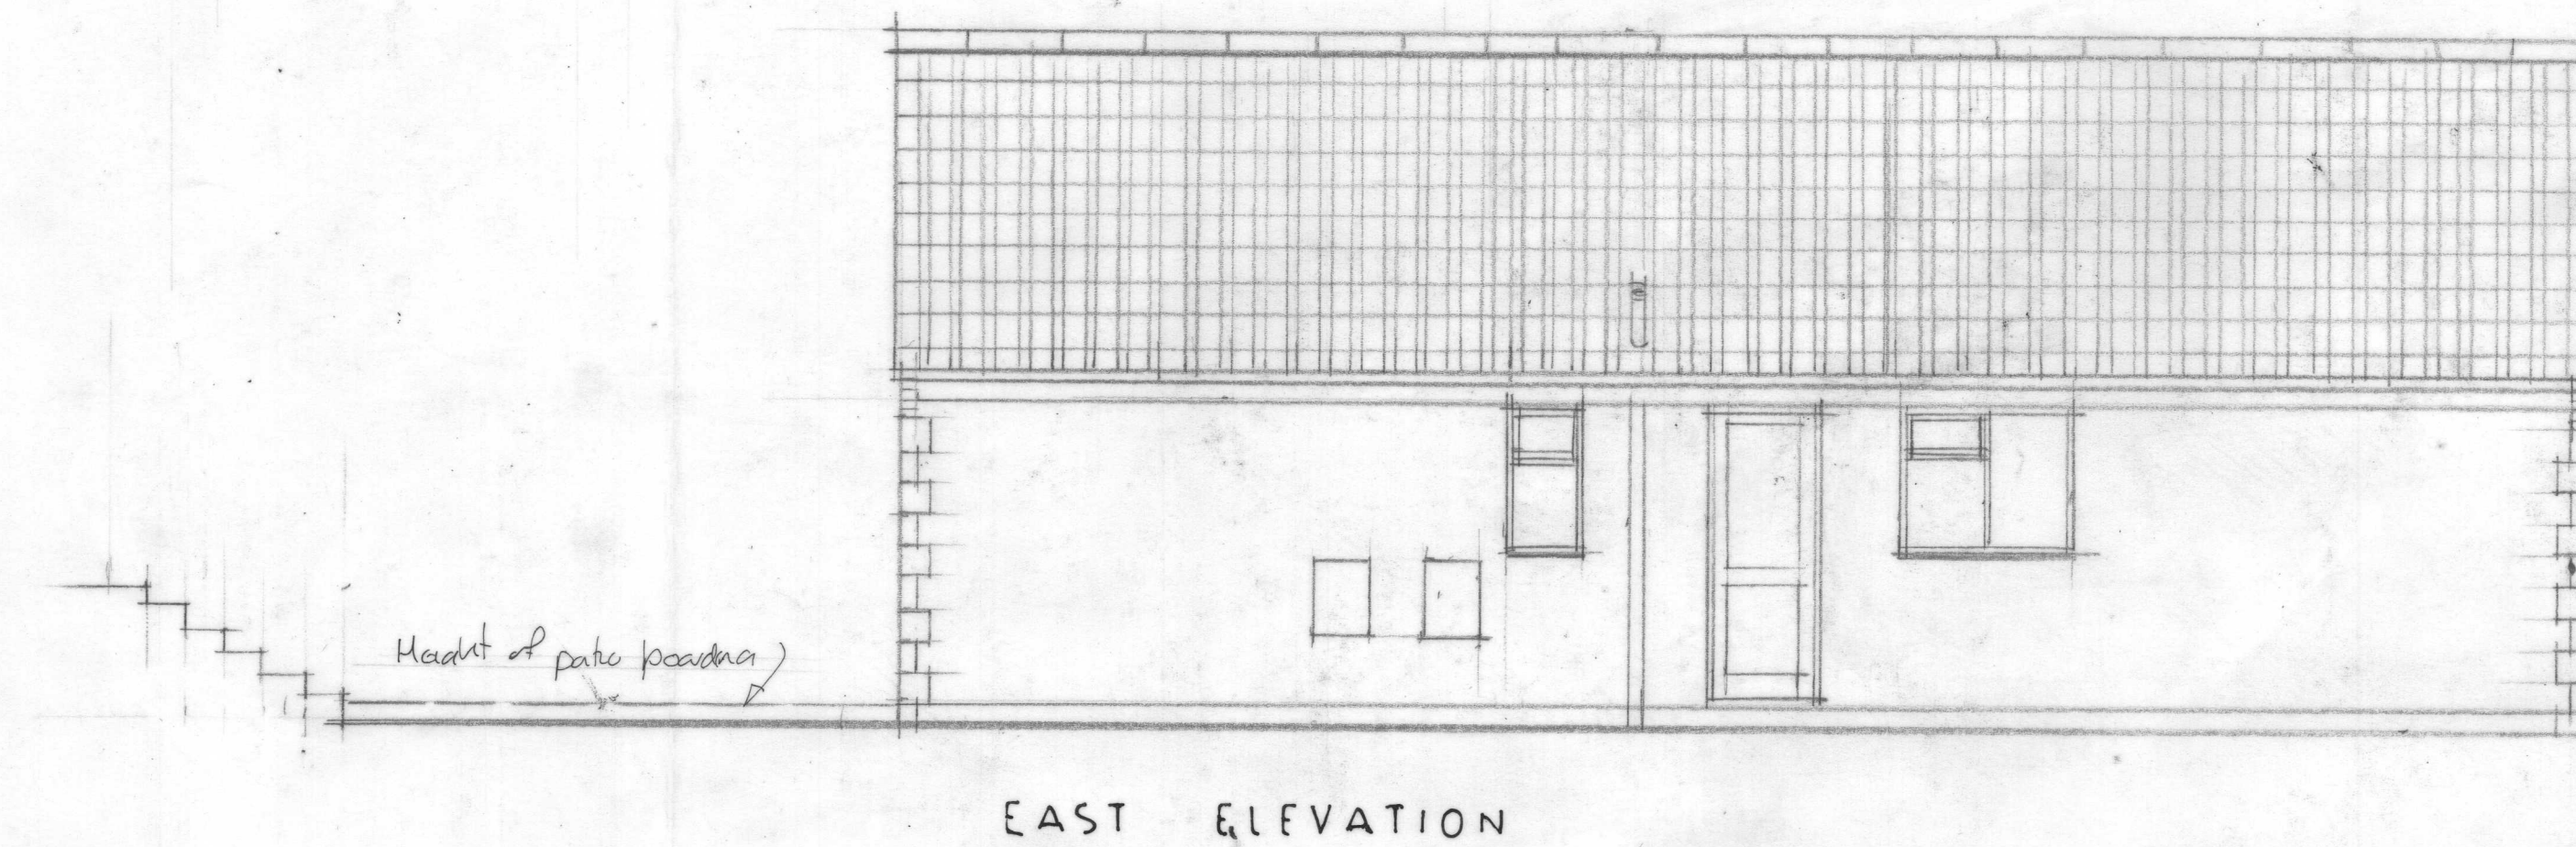

EAST ELEVATION

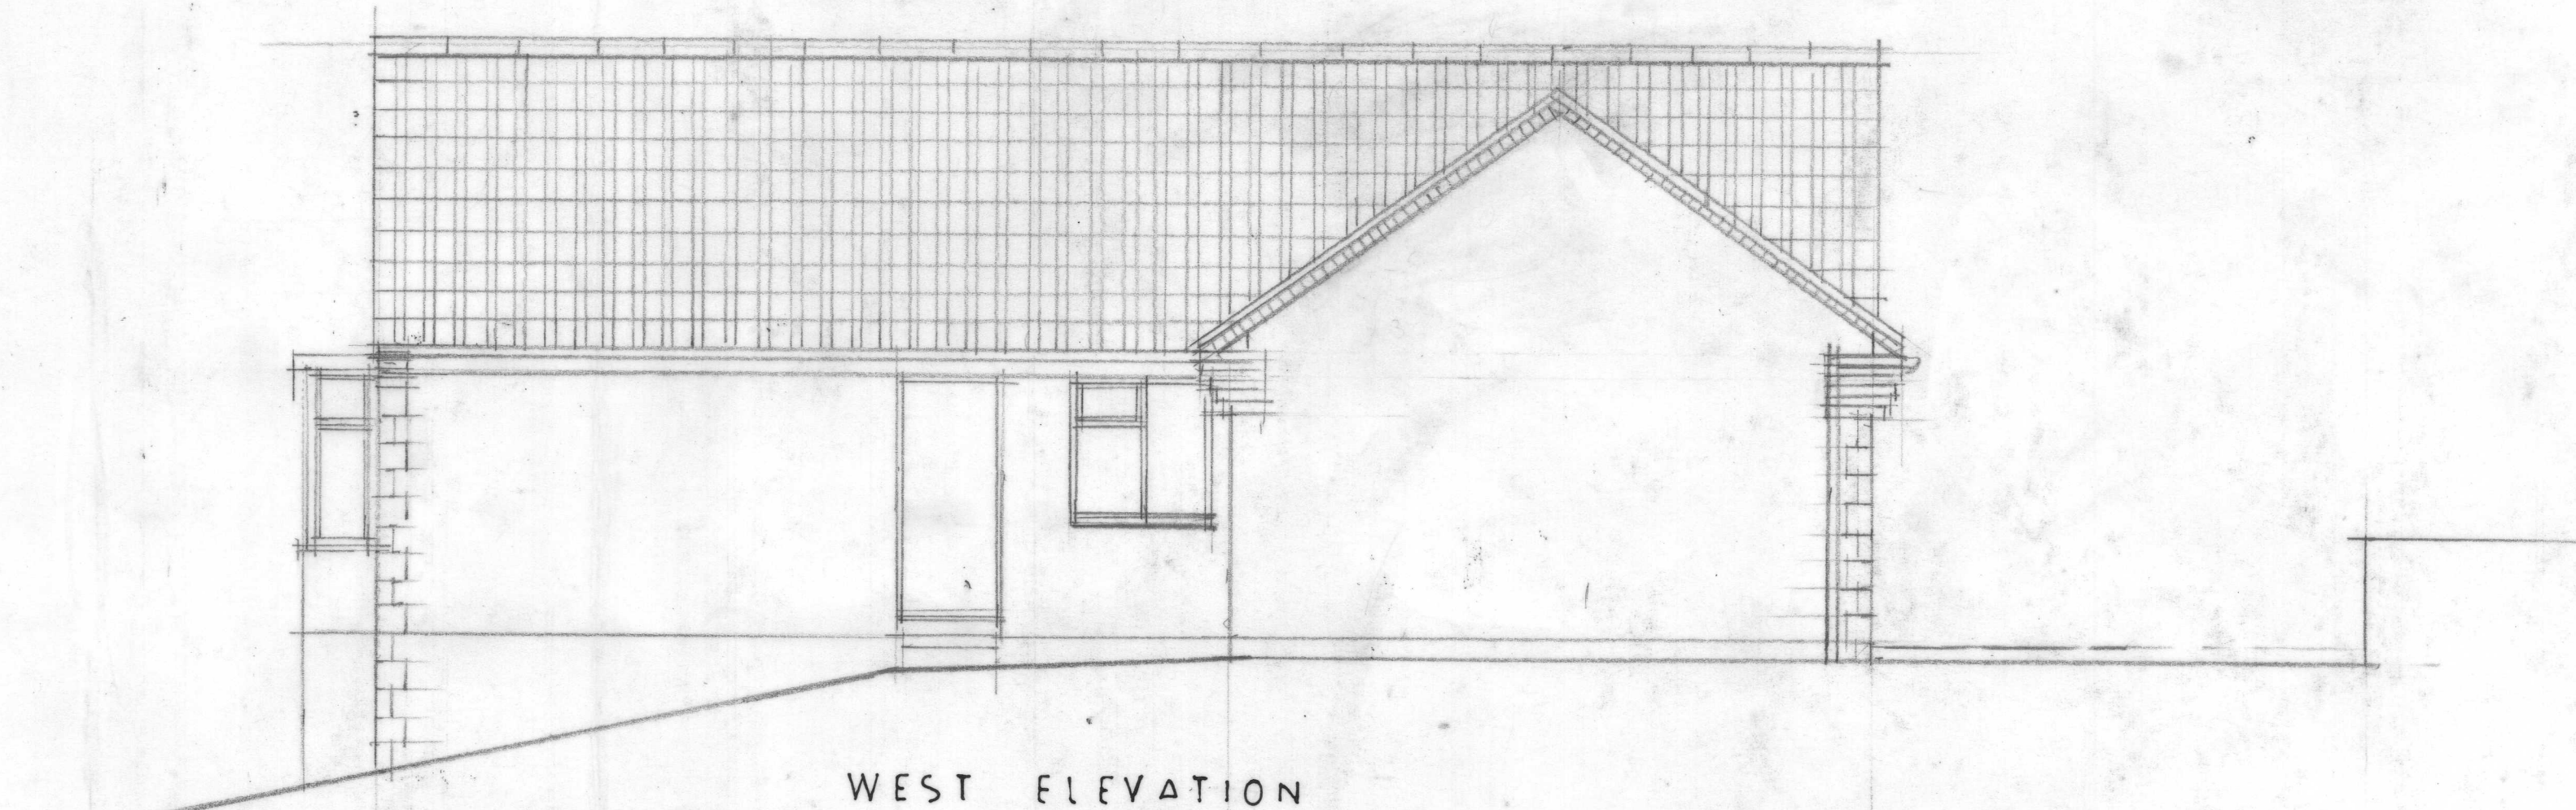

WEST ELEVATION

PROPOSED EXTENSION AT 11 ELMER CLOSE, MALMESBURY, WILTS. SN16 9UE  
EXISTING FLOOR PLAN, SECTION, AND ELEVATIONS Scale 1/50

Shown at a scale of 1/50. At Paper Size

