

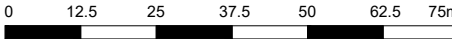


NOTES:
This drawing is copyright of the Architects and must not be used without their permission. All dimensions to be checked on site. Discrepancies and omissions to be reported immediately to the Architect.

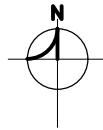

Scale 1:625 @ A1 - 1:1250 @ A3

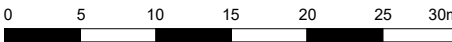

Scale 1:250 @ A1 - 1:500 @ A3

+

+100.000

2380

- - - - -

Existing

Above/Below

Rainwater Pipe


Existing Levels

Existing Ceiling Level

Grassed Banking

Boundary Line

SURVEYED ON: 10 / 11 / 25

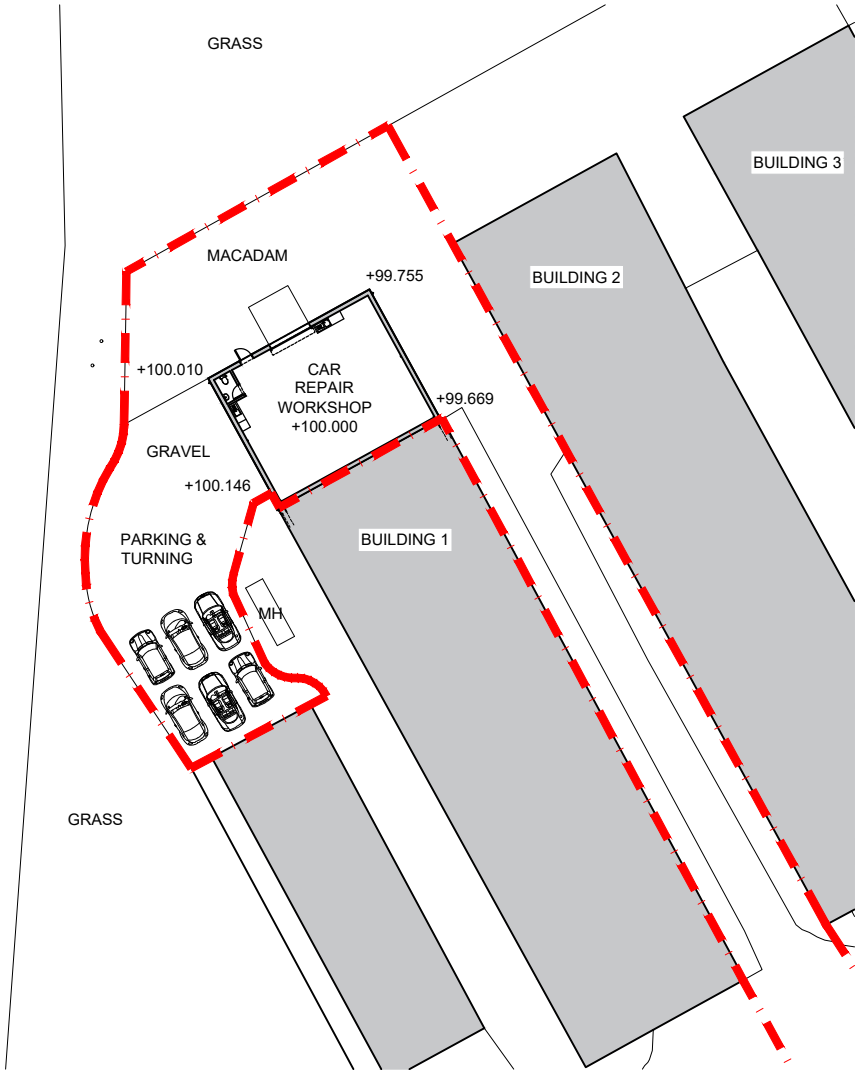

Block Plan

1:250 @ A1 (1:500 @ A3)



Serial number: 321022
© Crown copyright and database right 2025
Ordnance Survey licence AC0000848283
Reproduction in whole or in part is prohibited without the prior permission of Ordnance Survey.

Location Plan

1:625 @ A1 (1:1250 @ A3)

0.13 Hectares

Other land owned by applicant.

(Part) Conversion and COU of Building 1 from Storage (B8 use) to Car Repair Workshop (Sui Generis) and Associated Works (Retrospective).

A	Blue line updated.	18.11.25
Rev	Revision	Date



Macey's Architectural Design & Development Ltd
15 Craybourne Road, Melksham, Wiltshire, SN12 7DH
Email: benmacey@maddltd.co.uk Tel: [REDACTED]

Title: Location Plan and Existing Block Plan
Project: Building 1 at Moonrakers Farm, Gastard, Corsham, SN13 9QN
Client: Car Safe Storage Ltd
Drawing Scale: Refer to drawing
Drawing Date: November 2025

Drawing Number: 25/1092/100 A