


Wessex Water Network Map

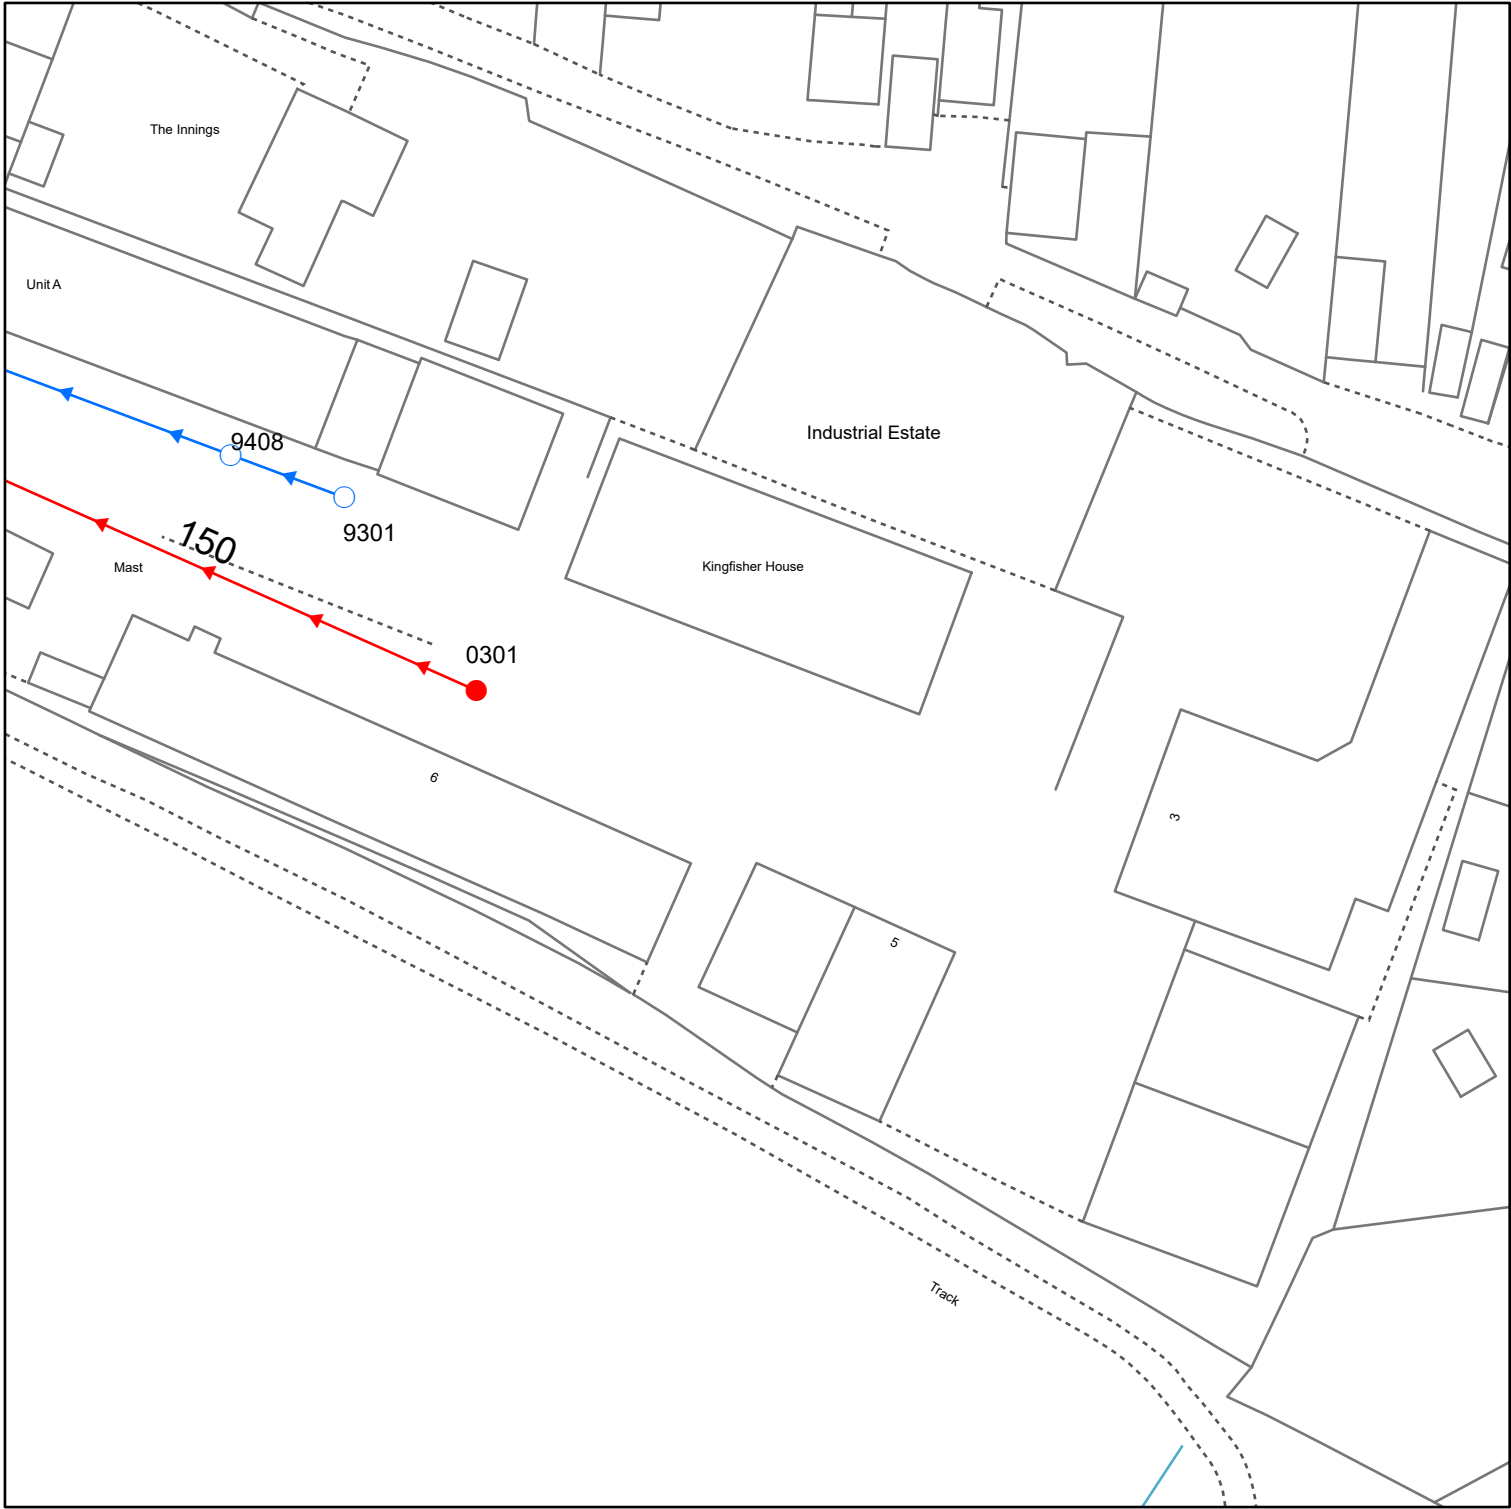

Reproduced from the Ordnance Survey map with the permission of the Controller of His Majesty's Stationery Office. © Crown copyright and database rights (2025) OS AC0000848304

WATER MAINS		SEWERS		STRATEGIC PUBLIC		PRIVATE		SECTION 104		OTHER WESSEX PIPES		NON-WESSEX / UNKNOWN	
Distribution		Foul		Foul		Foul		Foul		Rising Mains		Private Rising Mains	
Washout		Surface		Surface		Surface		Surface		Standby Rising Mains		Culverted Watercourse	
Raw Water		Combined		Combined		Combined		Combined		EDM Effluent Disposal		Highway Drain	
Abandoned		Abandoned		Abandoned		Abandoned		Abandoned		Overflow		Use Unknown	
Private		Private		Private		Private		Private		Syphon		Status Unknown	
FITTINGS		STRUCTURES		PUMPING STATION		GULLY		VENT COLUMN		OTHER STRUCTURES		CHAMBER	
Hydrant		Manhole - Foul		Pumping Stn - Surface		Pumping Stn - Foul/Combined		Pumping Stn - Foul/Combined		Attenuation Tank		Tunnel	
Other		Manhole - Surface		Gully		Gully		Gully		Storage Tank		Interceptor	
		Manhole - Combined		Vent Column		Vent Column		Vent Column					
		Inlet		Rodding Eye		Rodding Eye		Rodding Eye					
		Outfall		Catchpit		Catchpit		Catchpit					
		Lamphole		Flushing Chamber		Flushing Chamber		Flushing Chamber					
		Bifurcation - Foul		Soakaway		Soakaway		Soakaway					
		Bifurcation - Surface		Non Return Valve		Non Return Valve		Non Return Valve					
		Bifurcation - Combined		Air Valve		Air Valve		Air Valve					
		Combined Sewage Overflow		Hatch Box		Hatch Box		Hatch Box					
				Washout		Washout		Washout					

Information in this map is provided for identification purposes only. No warranty as to accuracy is given or implied. The precise route of pipe work may not exactly match that shown. Wessex Water does not accept liability for inaccuracies. Sewers and lateral drains adopted by Wessex Water under the Water Industry (Schemes for Adoption of Private Sewers) Regulations 2011 are to be plotted over time and may not yet be shown. In carrying out any works, you accept liability for the cost of any repairs to Wessex Water apparatus damaged as a result of your works. You are advised to commence excavations using hand tools only. Mechanical digging equipment should not be used until pipe work has been precisely located. If you are considering any form of building works and pipe work is shown within the boundary of your property or a property to be purchased (or very close by) a surveyor should plot its exact position prior to commencing works or purchase. If you are proposing to build over or near Wessex Water's apparatus you should contact the Developer Services Team, tel: 01225 526333 or e-mail: developer.enquiries@wessexwater.co.uk to discuss your proposals. Details of assets within Wessex Water's land ownership are unavailable through this service.

Wessex Water
YTL GROUP

Date: 16/12/2025
Centre: 393034E, 172376N
Scale: 1:625
(when printed at A4 size)