


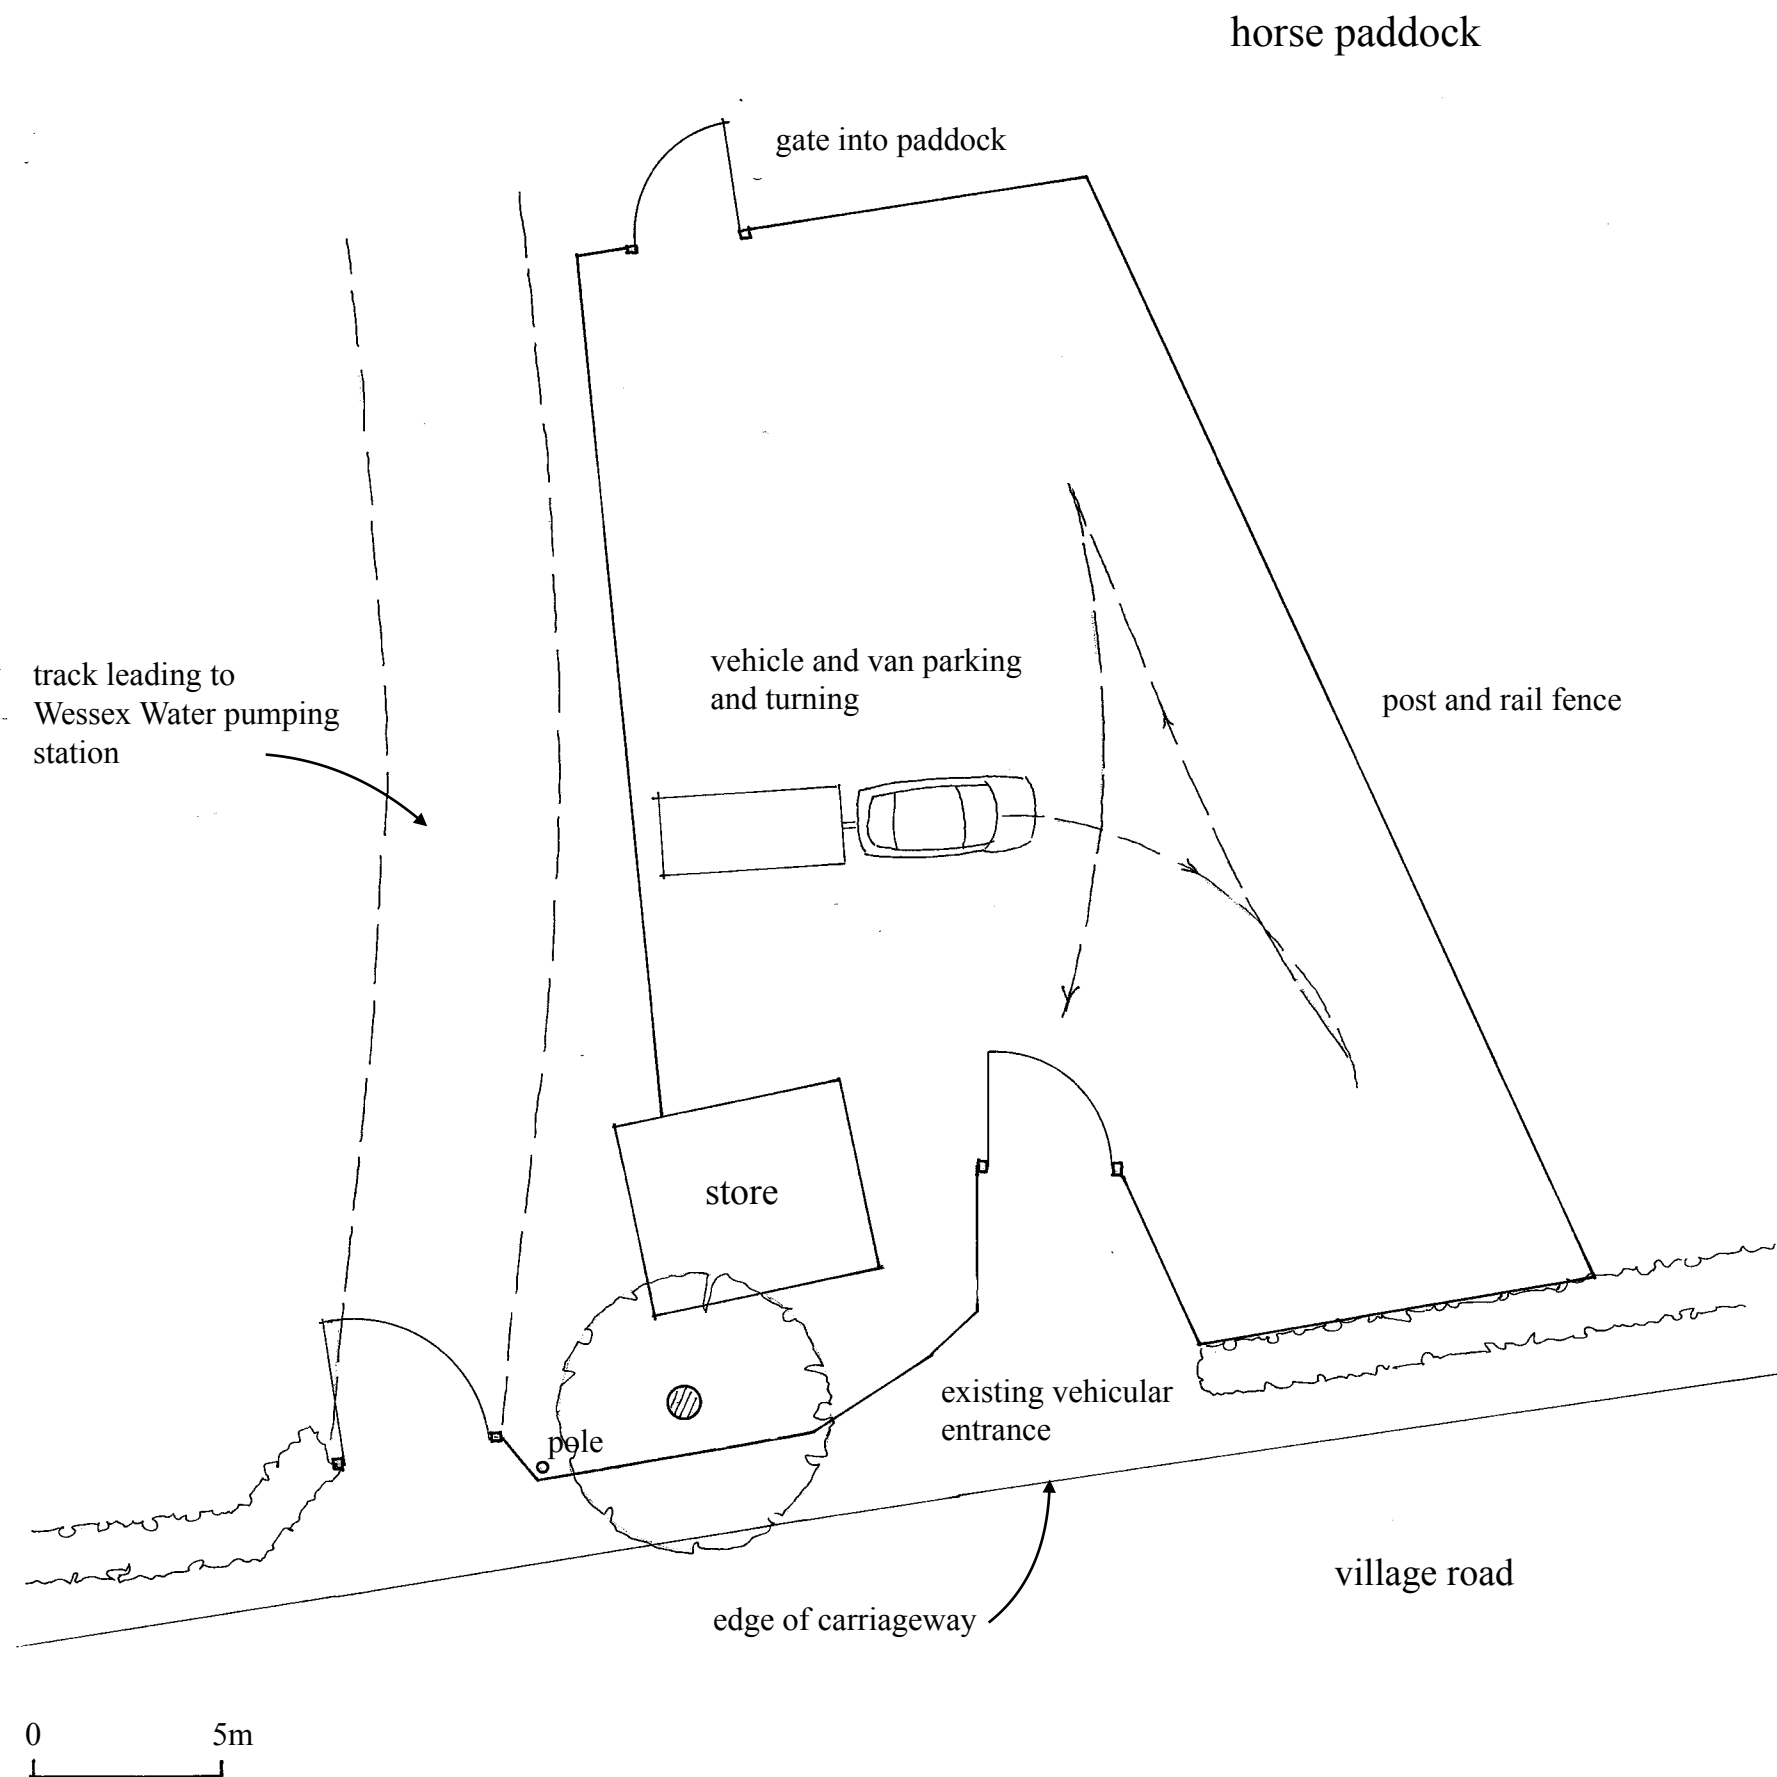

Client: Mr D Dewey
 Job: New stable building
 Donhead St Andrew
 Dwg: Entrance and turning area
 Scale: 1:200 Date: Dec 2025
 Dwg No. 1543/02



TFH REEVE

ARCHITECTURAL DESIGN · CONSULTANCY
 SURVEYS · RESTORATION
 CONSERVATION EXPERTISE