


NOTE


BUILDING SURVEY OF EXISTING IS NON CONCLUSIVE, PLEASE ENSURE THAT ALL MEASUREMENTS ARE TAKEN FROM SITE. CONTRACTOR TO CHECK ALL DIMENSIONS AND REPORT ALL ERRORS AND OMISSIONS TO THE ENGINEER. ANY DIMENSIONS SHOWN ARE IN MM.



1 Proposed Elevation A - West (Front)
1 : 50

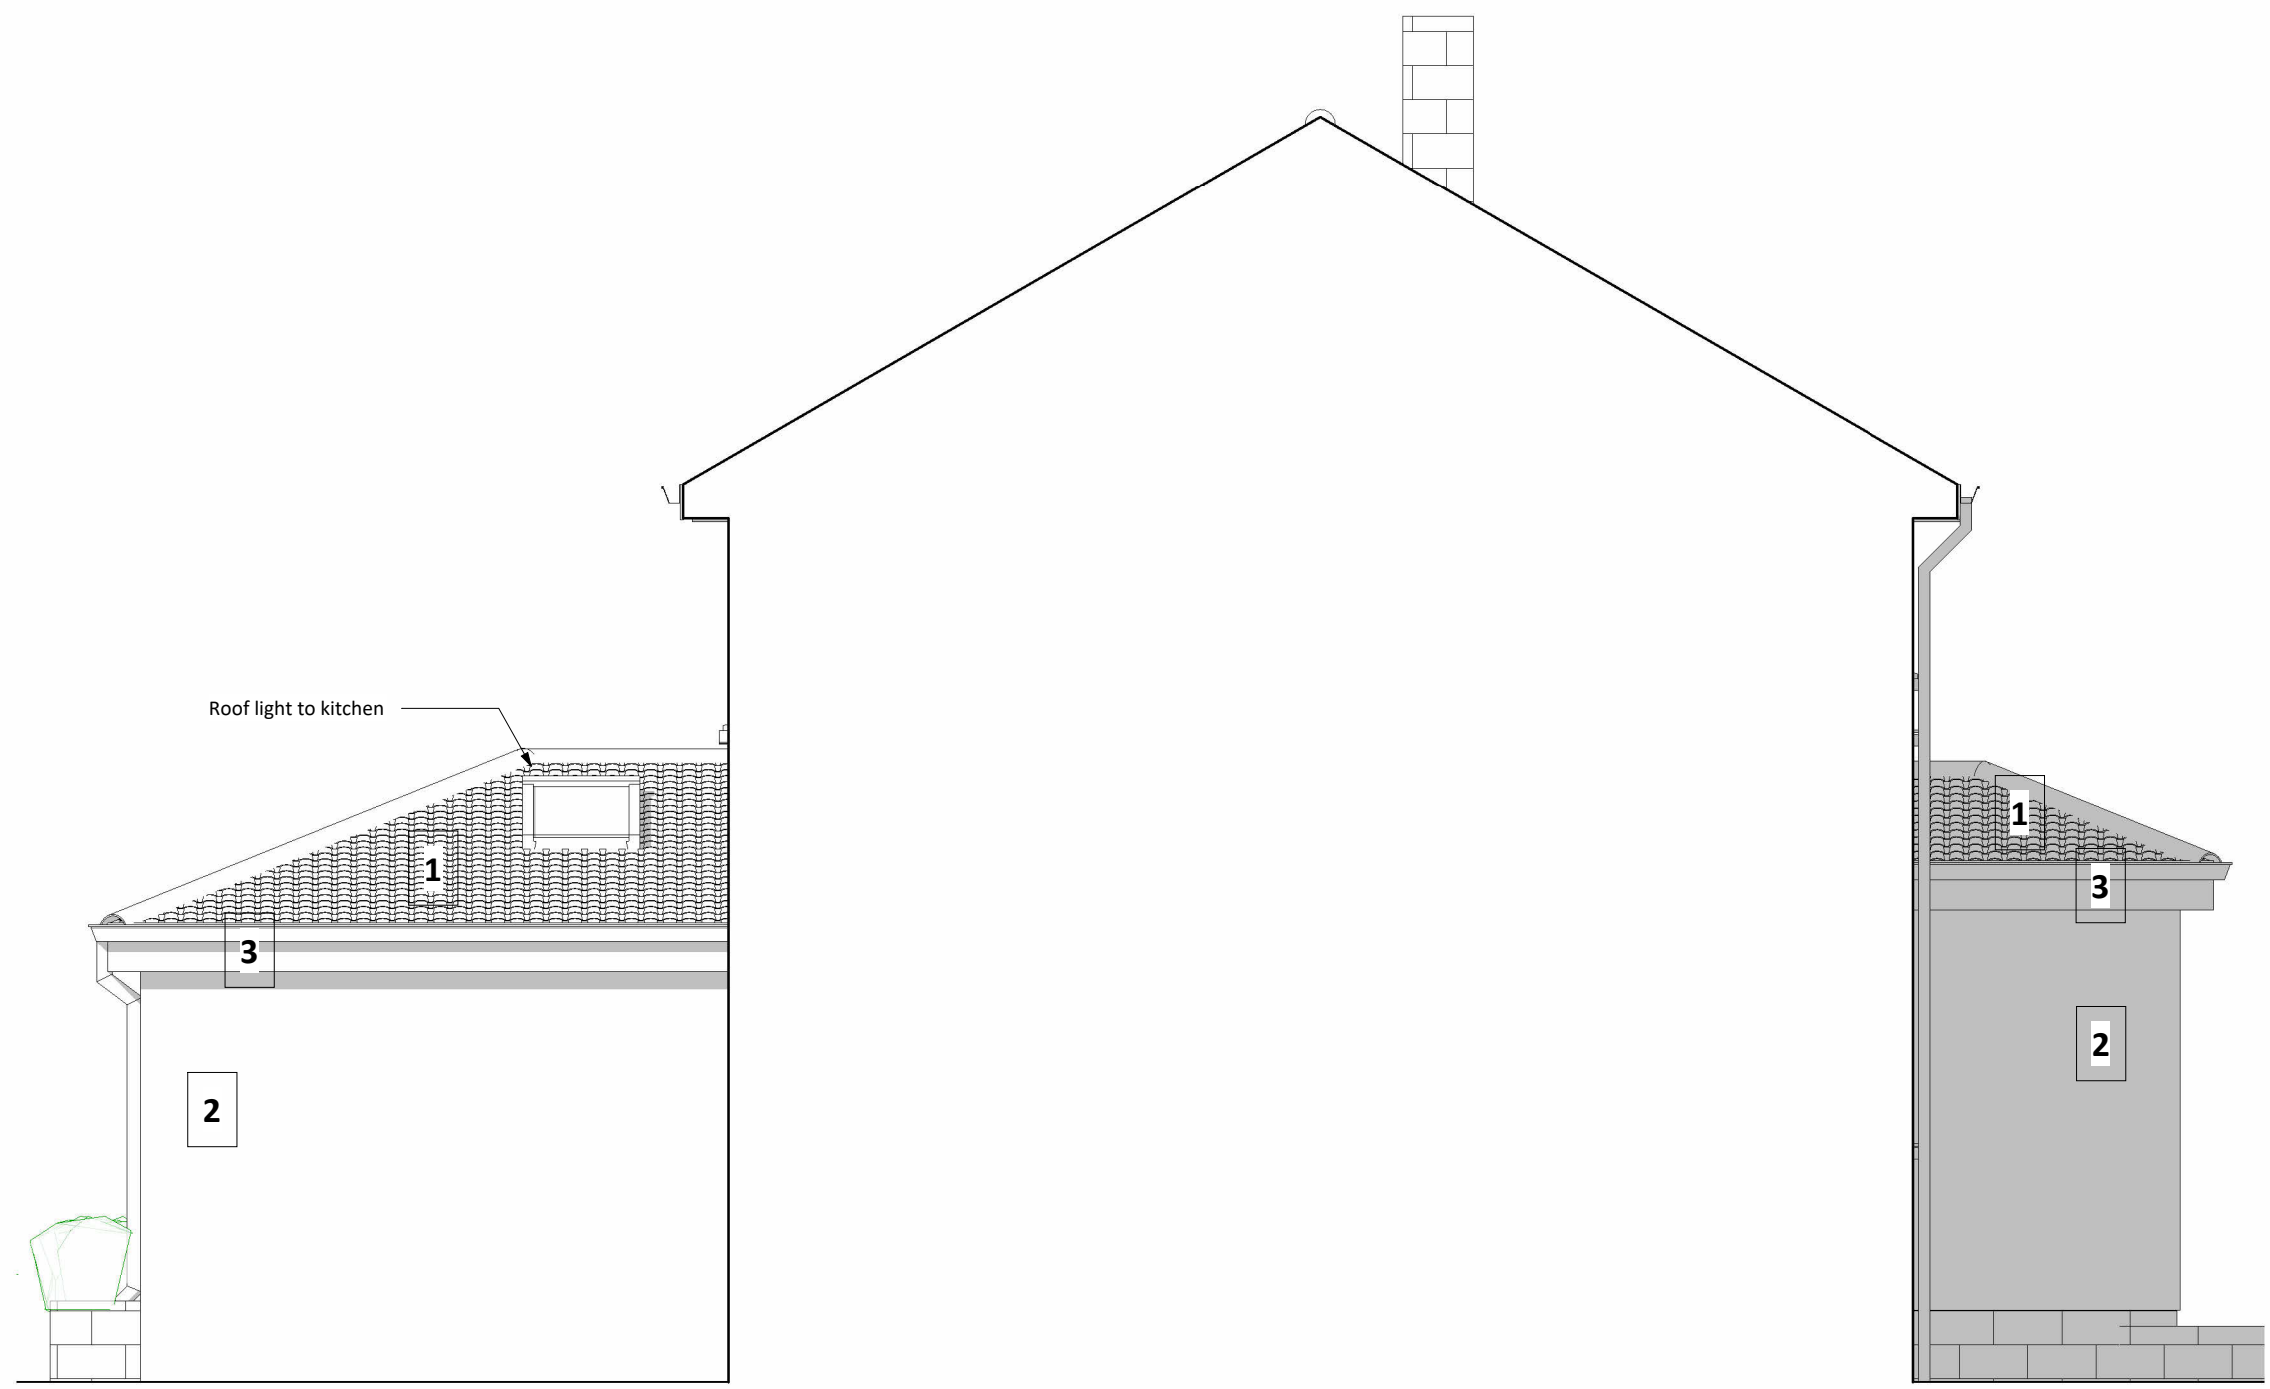


2 Proposed Elevation B - North (Side)
1 : 50

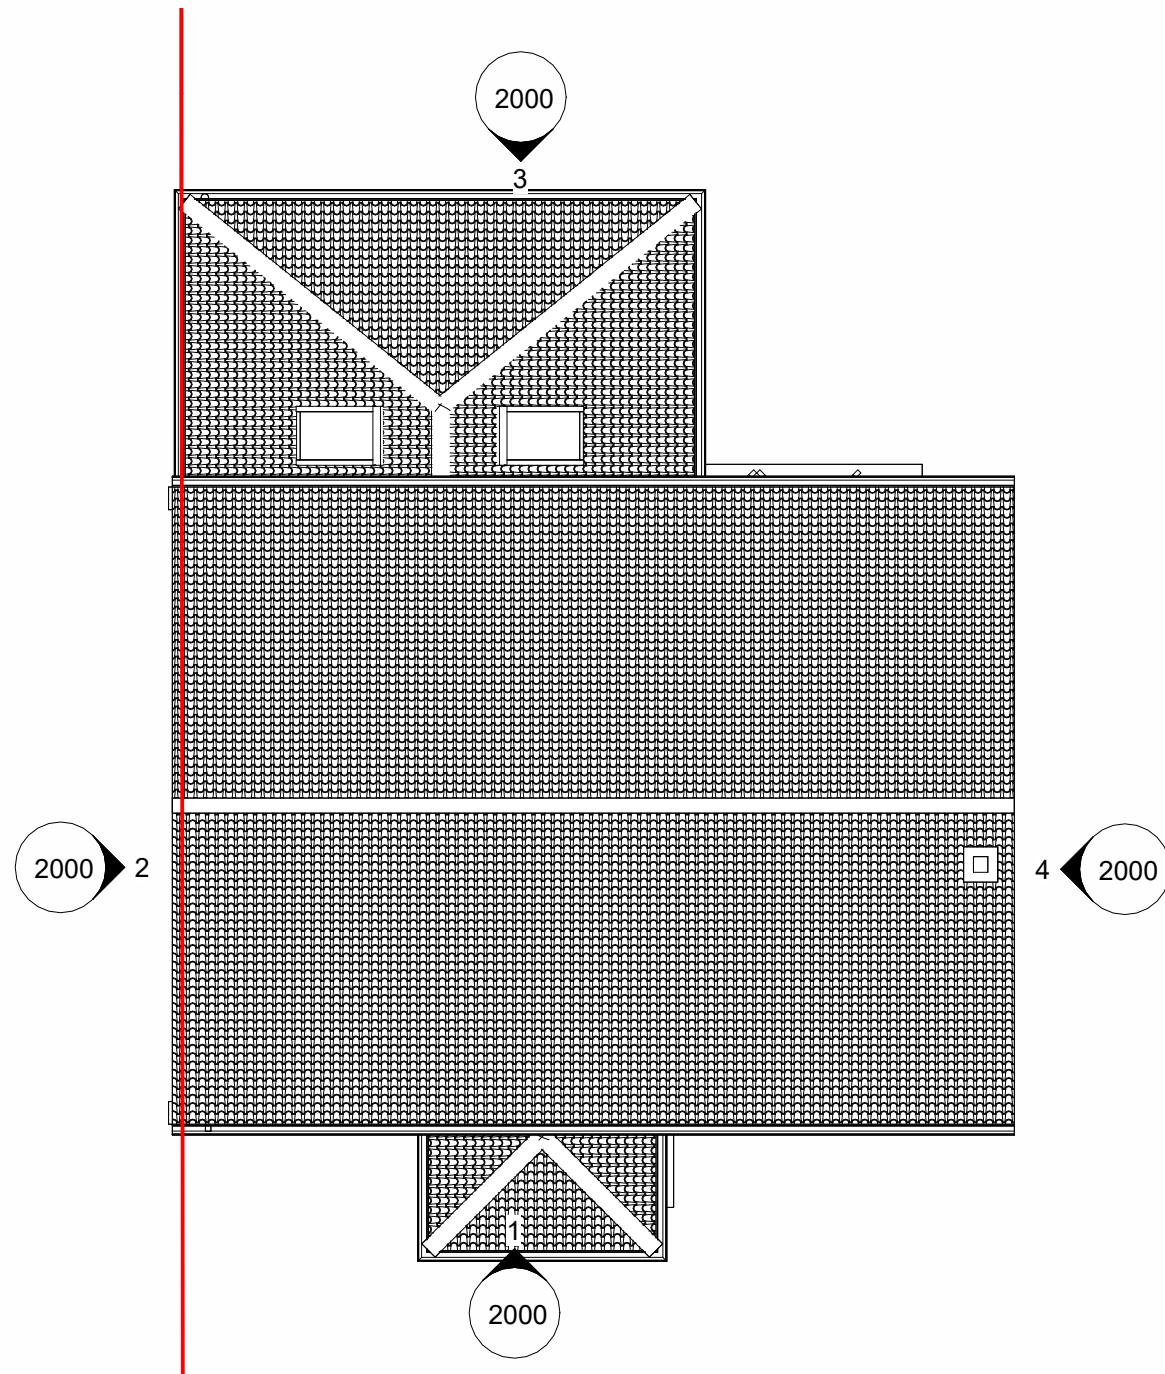

Material Key

1. Roof tiles to match existing
2. White Render external finish
3. External doors & windows to match existing
4. Fascia boards, guttering and rainwater pipes, to match or be in keeping with existing
5. Low level plinth/ planting beds, blockwork to match existing

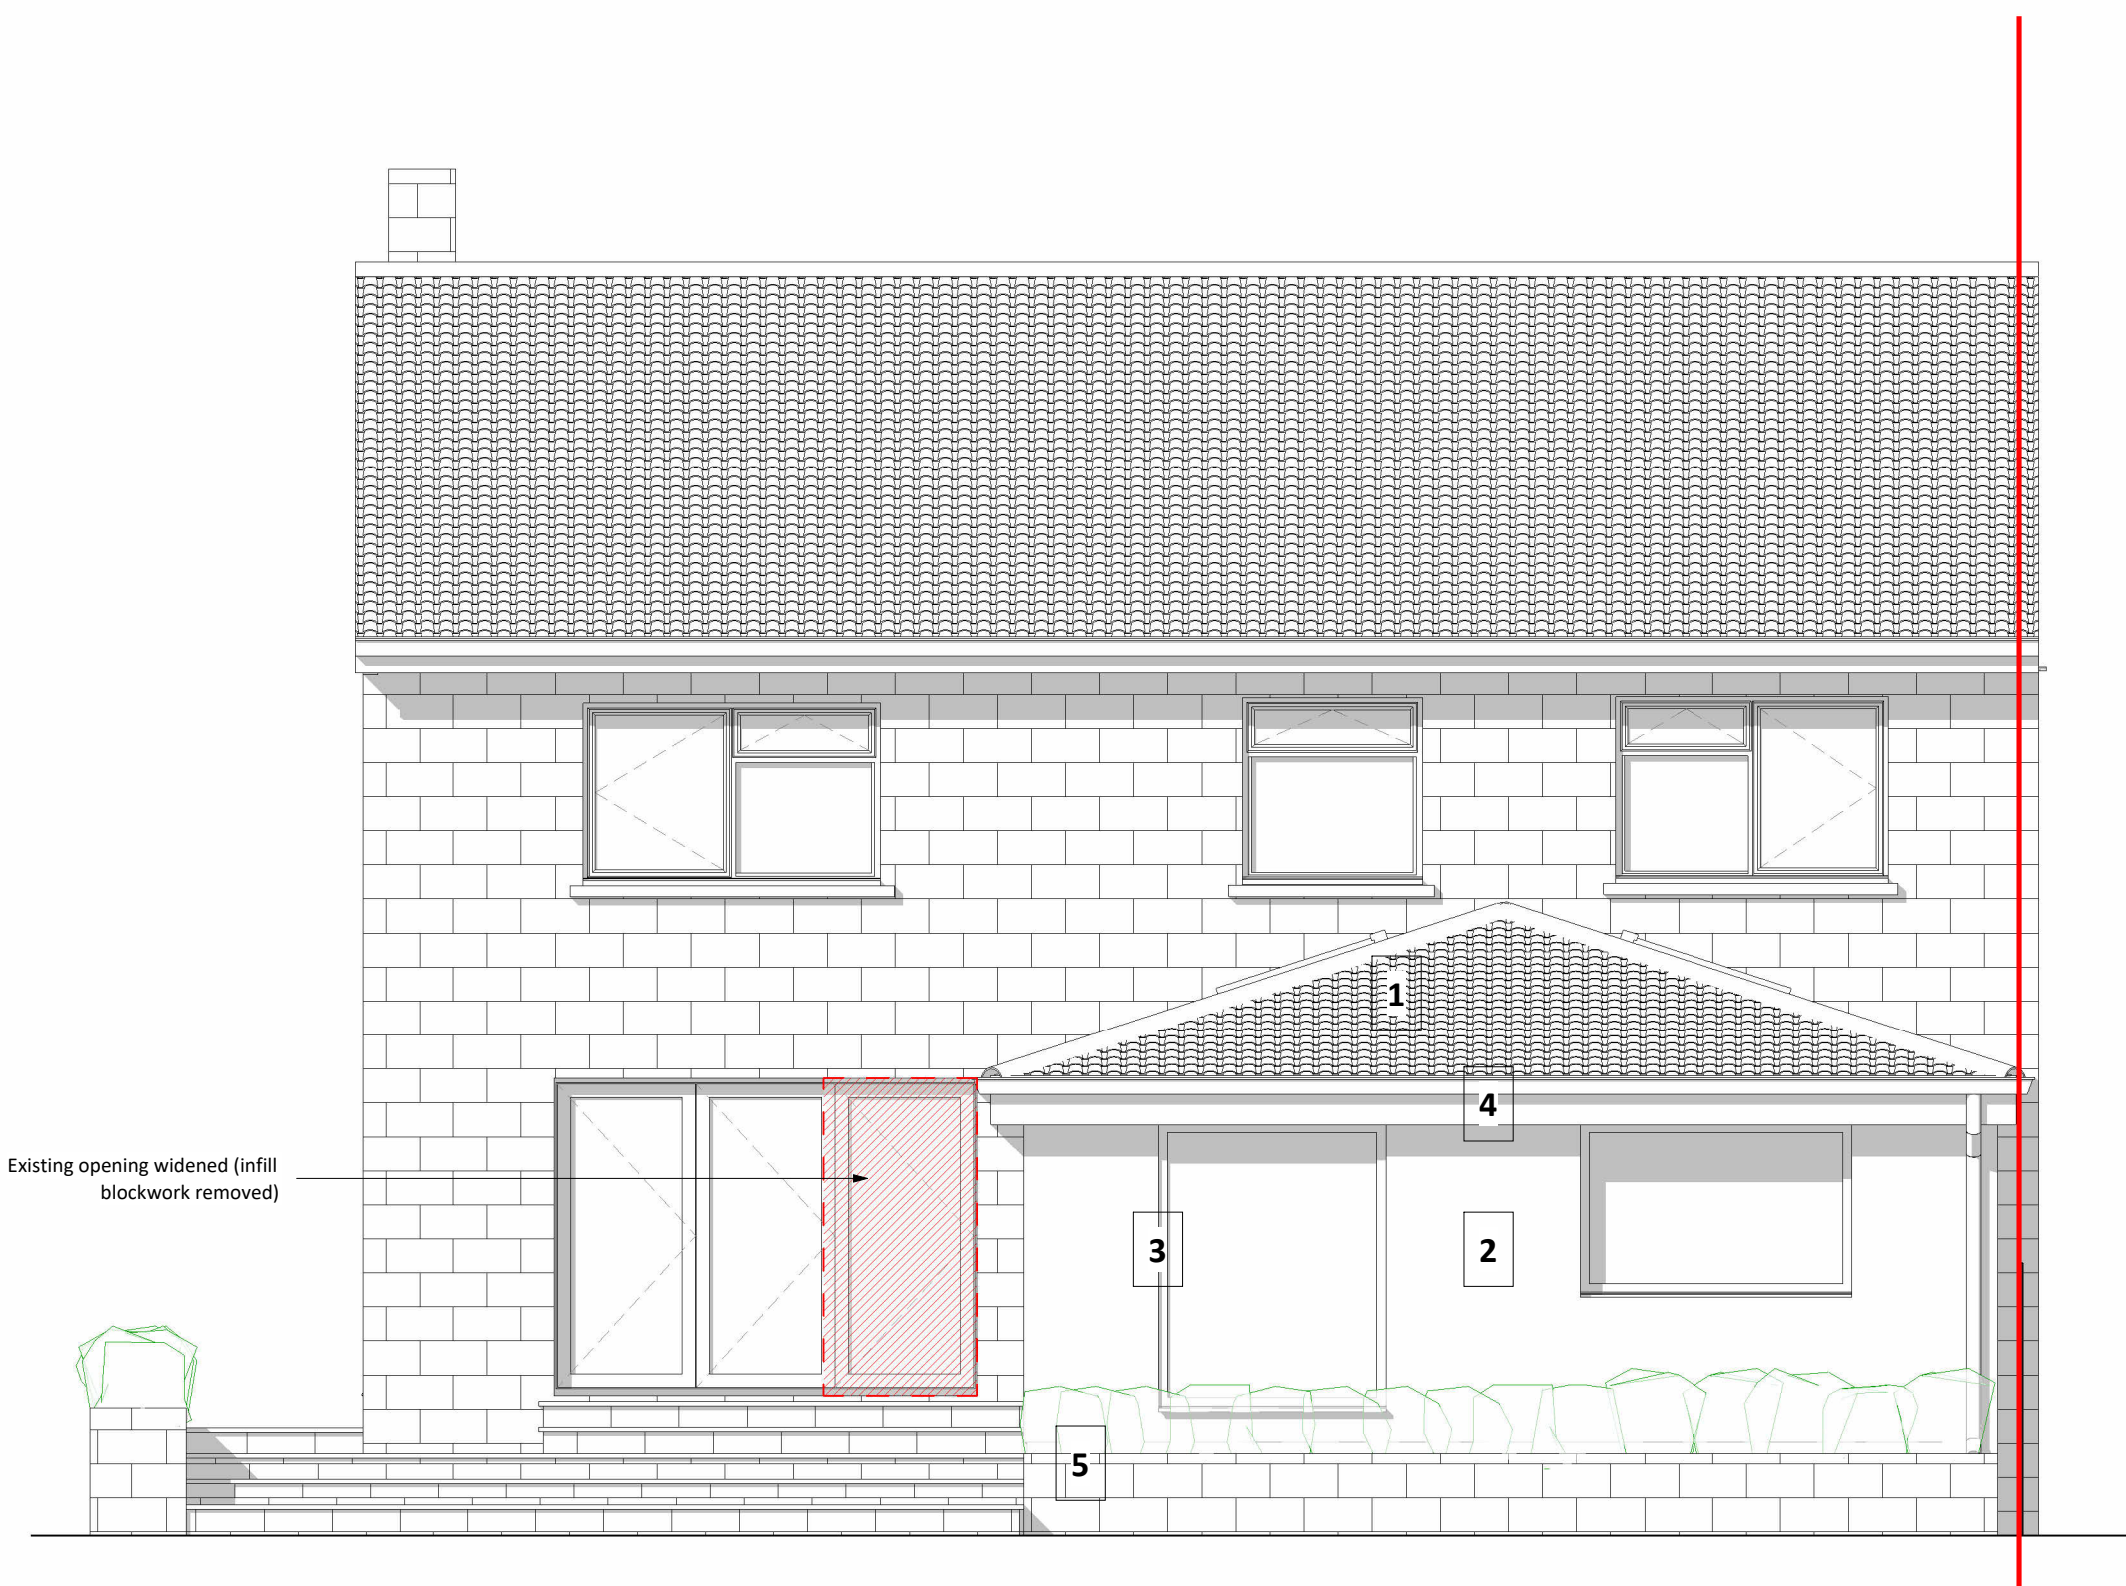

3 Proposed Elevation C - East (Rear)
1 : 50



4 Proposed Elevation D - South (Side)
1 : 50



PL	PL1	05.12.25	Planning Issue	
STATUS	REV	DATE	DESCRIPTION	
CLIENT				REVISED BY MC
				CHECKED BY ZW
				ORIGINATOR NO 255Z685
112 Downs View, Bradford-on-Avon, Wiltshire, BA15 1PW.				
CONSULTANT				



21 Langley Road Trowbridge Wiltshire BA14 0LL
Tel: 01225 342837
Mobiles: 07831 817906 & 07789 744420

PROJECT
Single-Storey Rear Extension, Front Porch and
Internal Alterations
112 Downs View, Bradford-on-Avon

DRAWING TITLE
Proposed Elevations

SUITABILITY STATUS	SCALE
PL : PLANNING	As indicated @ A1
YEAR DESIGNER PROJECT NUMBER SHEET NUMBER	REVISION
25-SZ-685-2000	PL1