
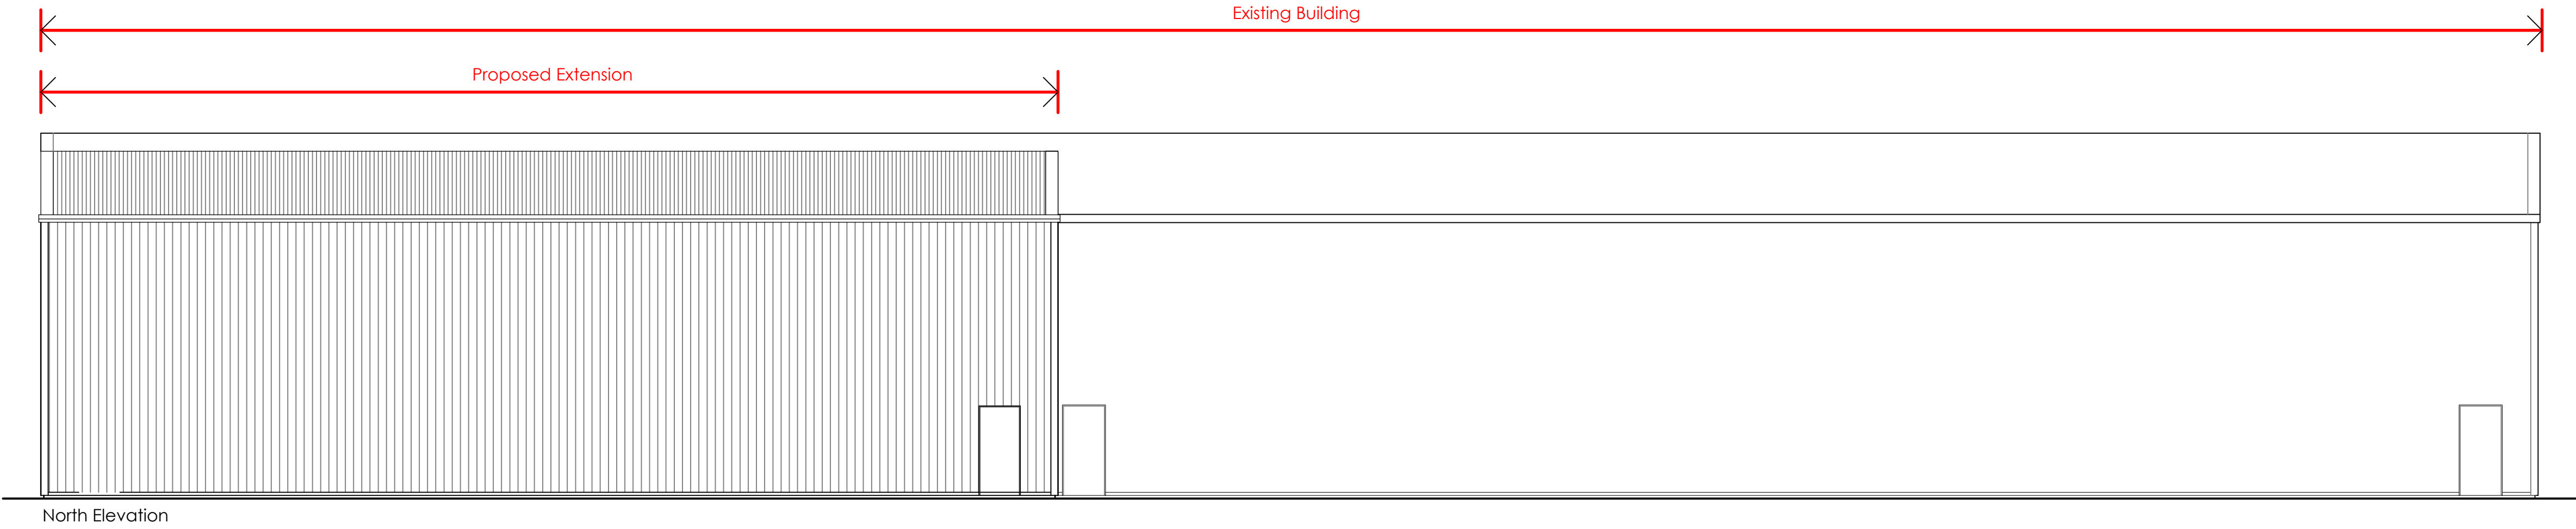
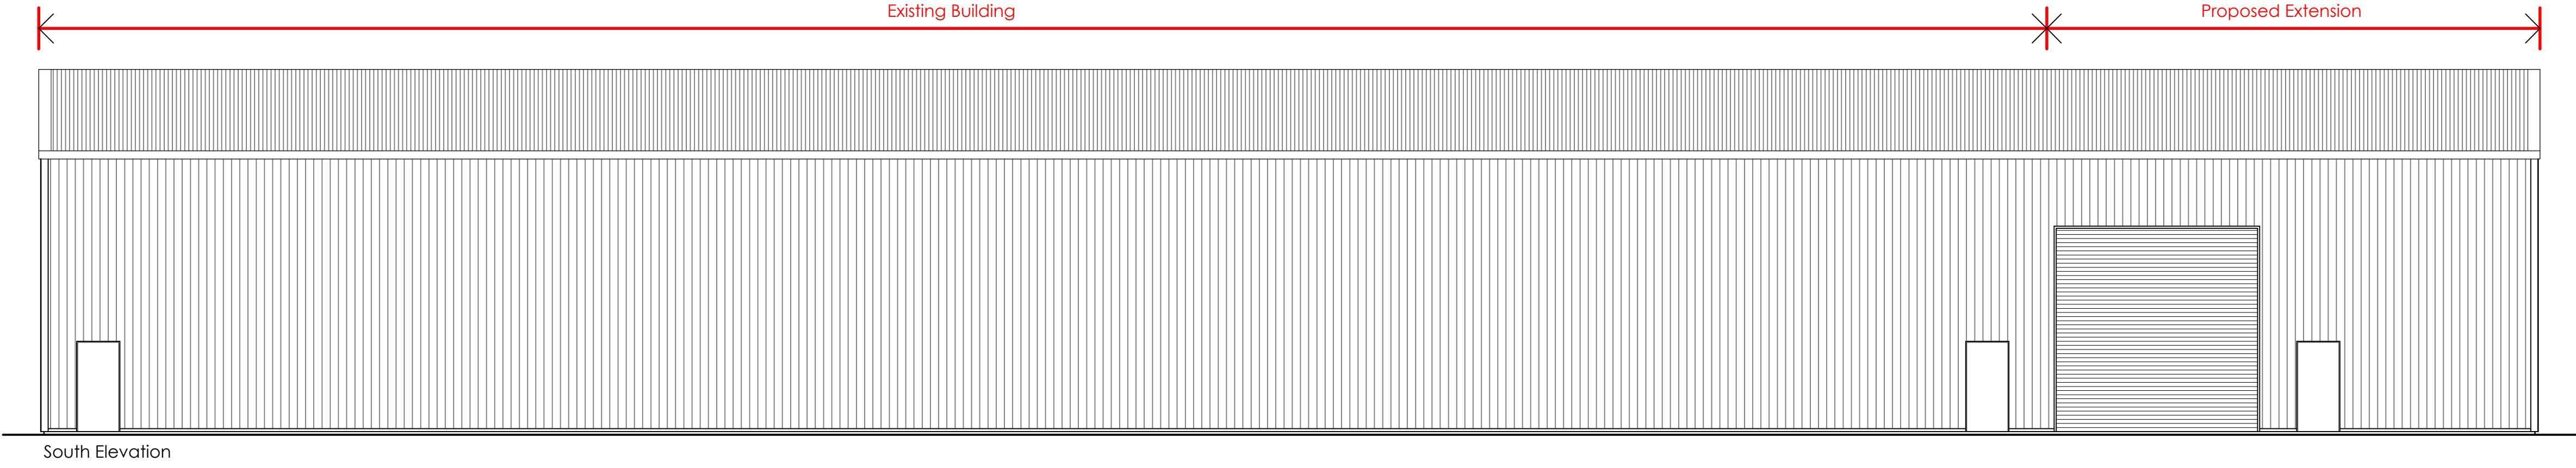


Materials:

Walls - Grey profiled metal sheeting to match existing.

Roof - Grey profiled metal sheeting to match existing.

Windows and Doors - Powdercoated Aluminium to match existing.

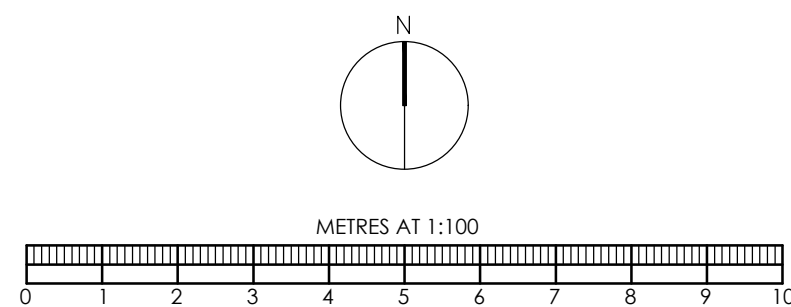

BRIMBLE LEA		
Chartered Planning Consultants & Architects		
Unit 3, Kingsmead Business Park, Gillingham, Dorset, SP8 5FB		
T (01747) 823232 www.brimblelea.com		
PROJECT Hillbush, Norwood Park, Mere, Wiltshire, BA12 6FE.		
DRAWING Proposed Elevations		
SCALE 1:100 @ A0	DRAWING ORIGINATOR DWR	DRAWING NO. 25103-3
DATE 07.11.25		REVISION B