
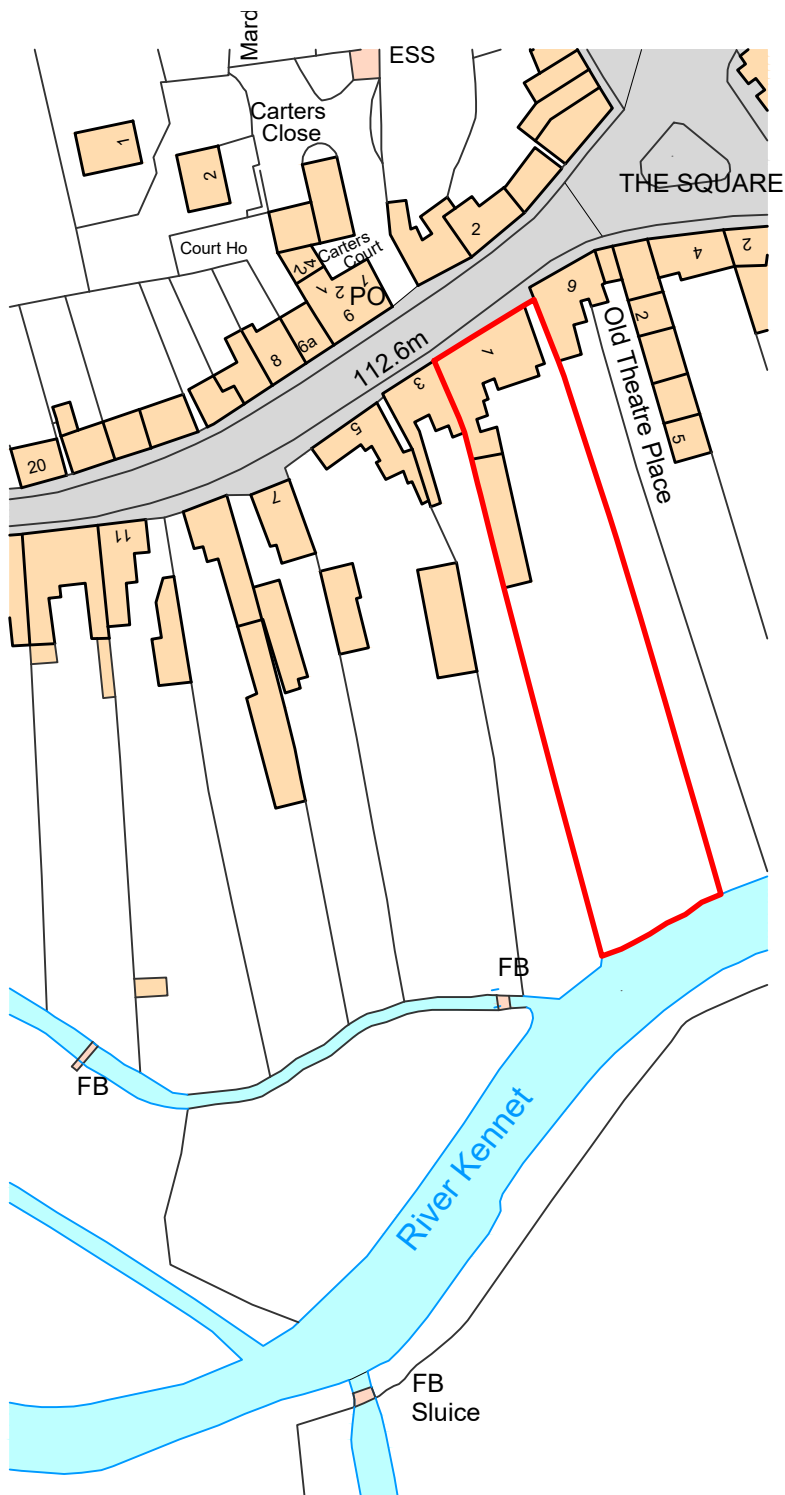


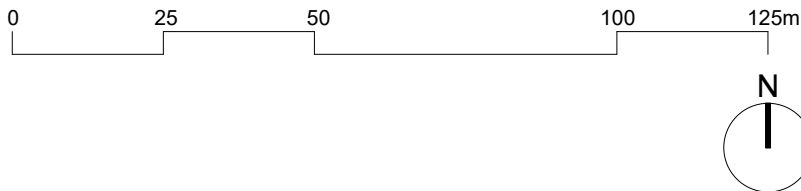

Ordnance Survey, (c) Crown Copyright 2017. All rights reserved. Licence number 100022432

Client -
Mr & Mrs T Bartholomew

Project -
**Proposed Works at 1 High Street
Marlborough, SN8 2PA**

Drawing -
Location Plan

Contractors must check all dimensions on site.
Only figured dimensions are to be worked from.
Discrepancies must be reported to the Architect before proceeding.
THIS DRAWING IS COPYRIGHT. ©

Date -	By -	Scale -	REV -
16.12.2025	CL	1:1250 @A4	
Job No -	CHKD -	Drawing No -	
2505	NK	L-000	--

The Studio
105 Southbroom Road
Devizes
Wiltshire
SN10 1LY
tel: 01380 722 204
mob: 07733 885 770
www.dra-architects.co.uk

