


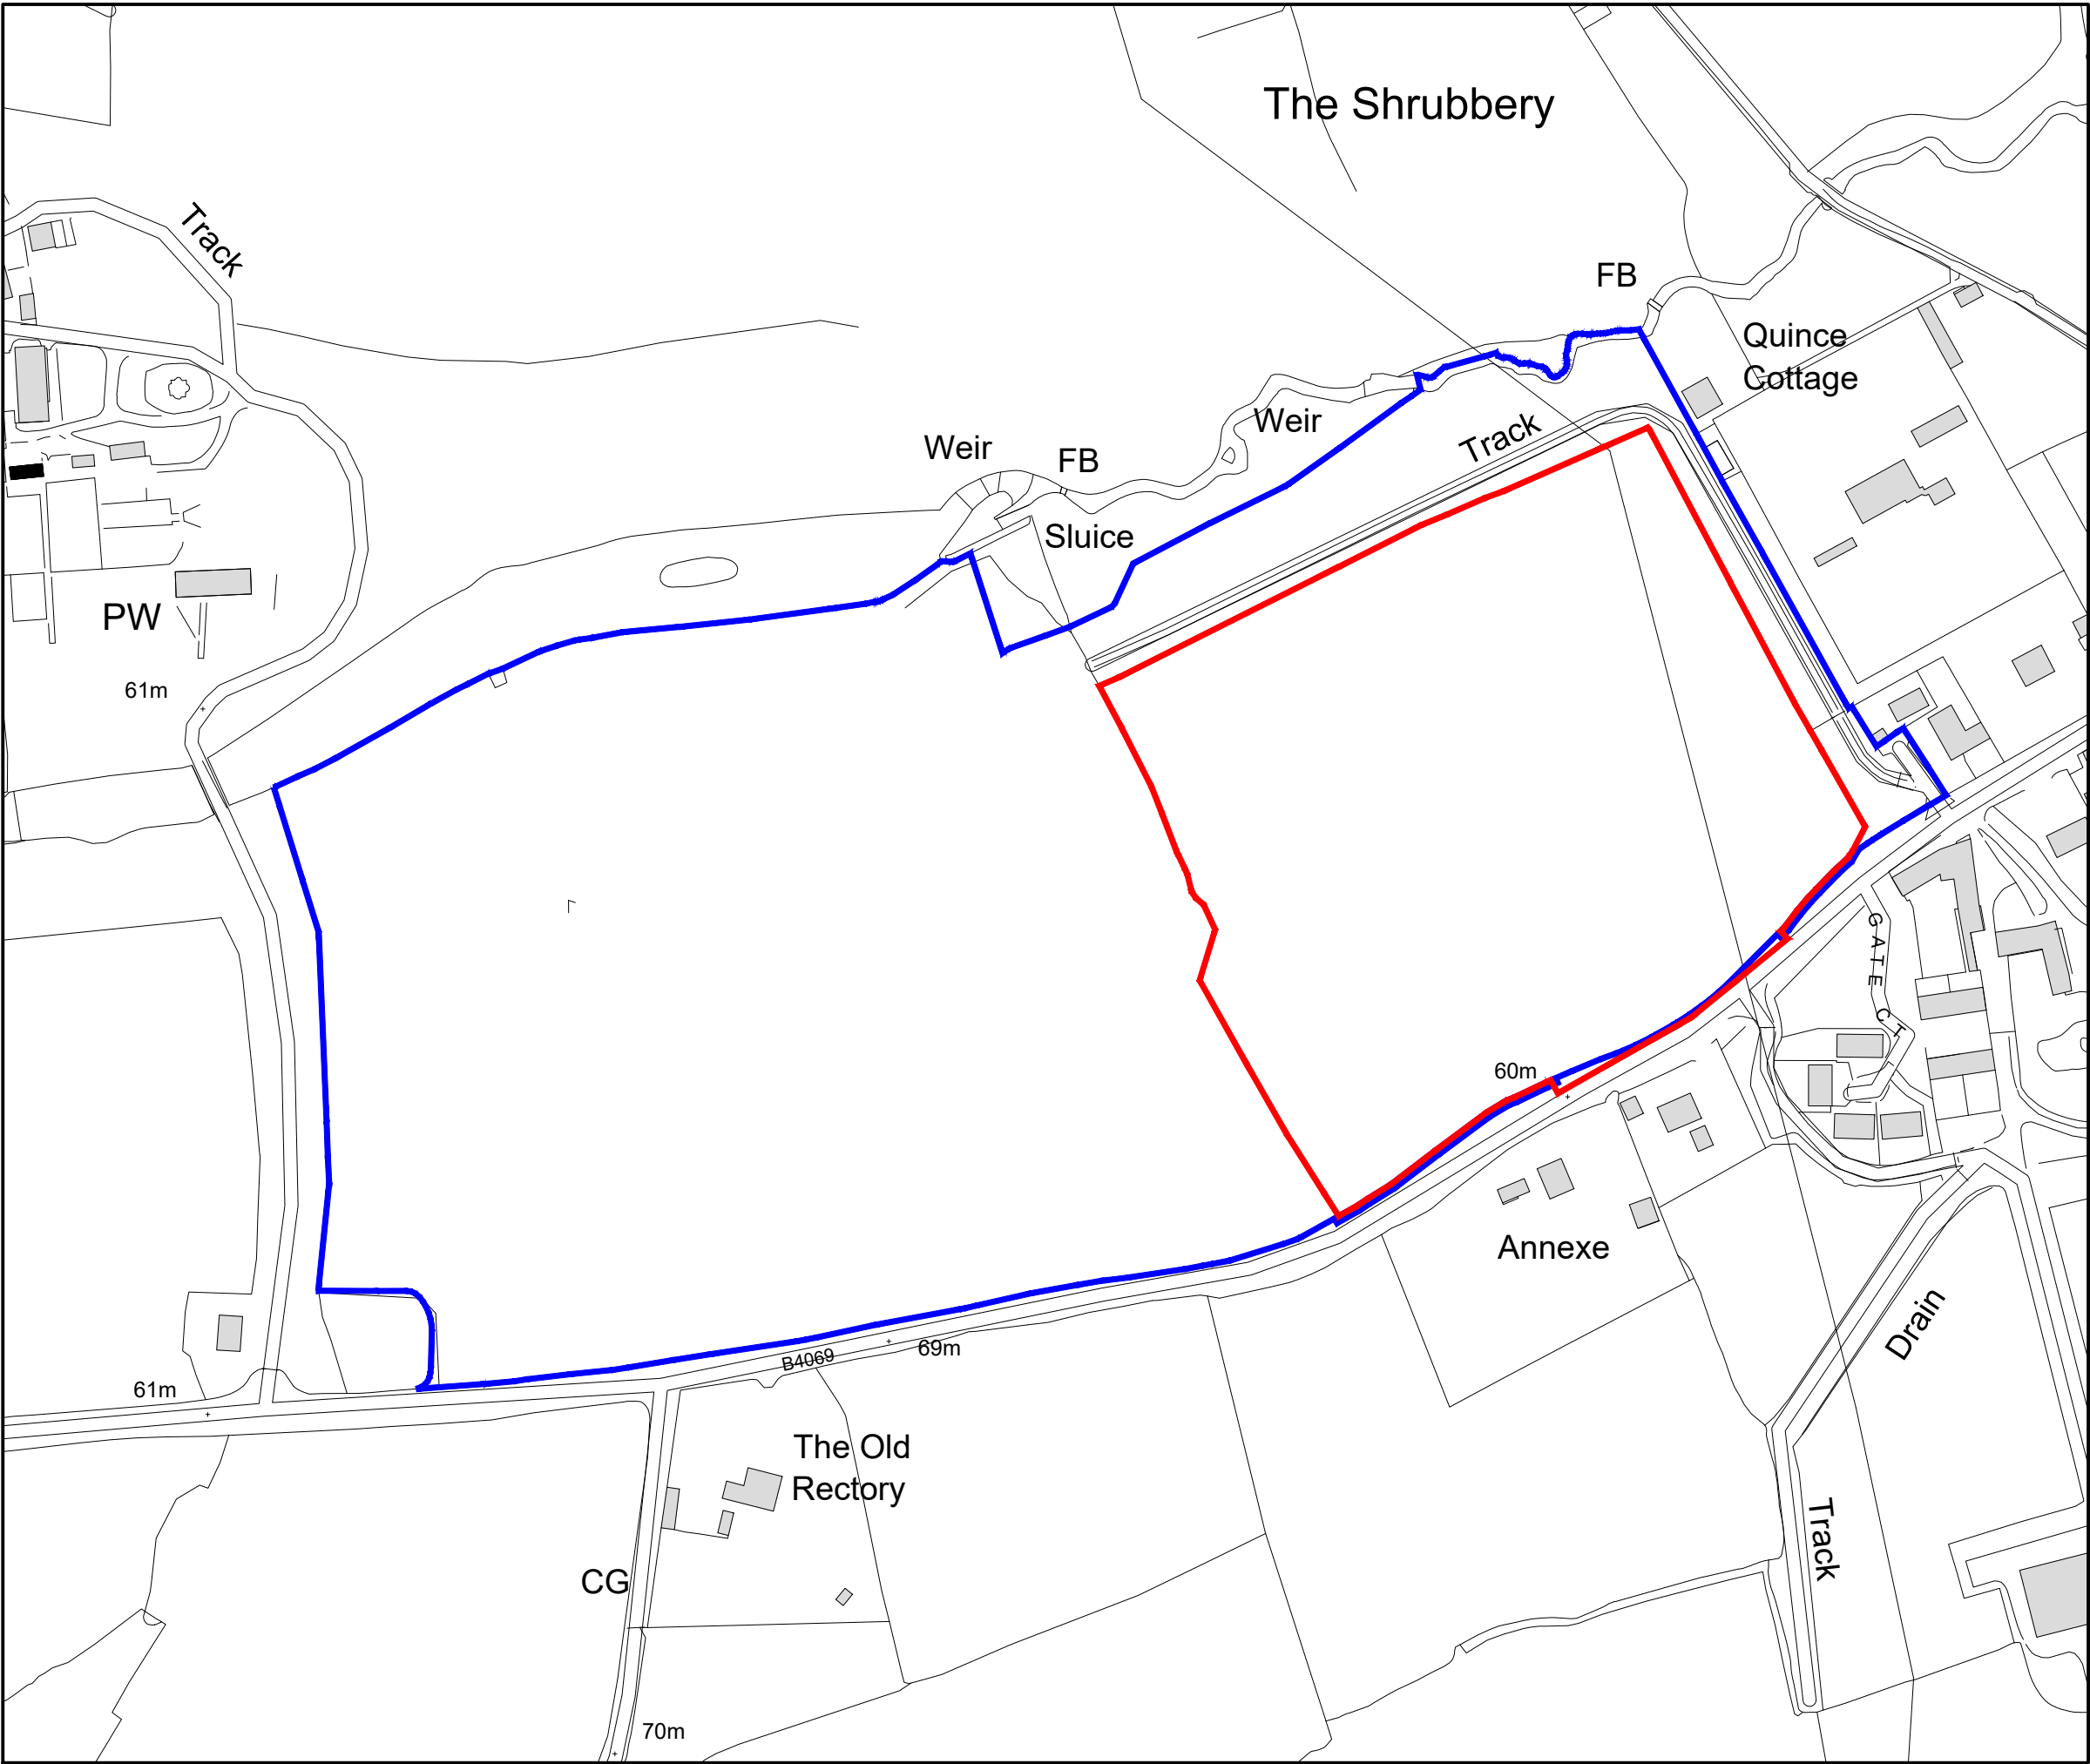

The scaling of this drawing cannot be assured

Revision	Date	Dwn	Ckd
F	20.11.25	SM	FM

Graphics updated

- Site Boundary
- Landowner Holding

Project
Sutton Benger

Drawing Title
Site Boundary Plan

Date
04.06.25

Scale
1:2,500 @A3

Drawn by
S.M.

Check by
F.M.

Project No
333102291

Drawing No
STN-GEN-SW-DR-MP-02F

Revision

0 20 40 60 80 100m

 **Stantec**

Stantec UK Limited
The Blade
Abbey Square
Reading
RG1 3BE
T: 0118 9430 000



stantec.com\uk