



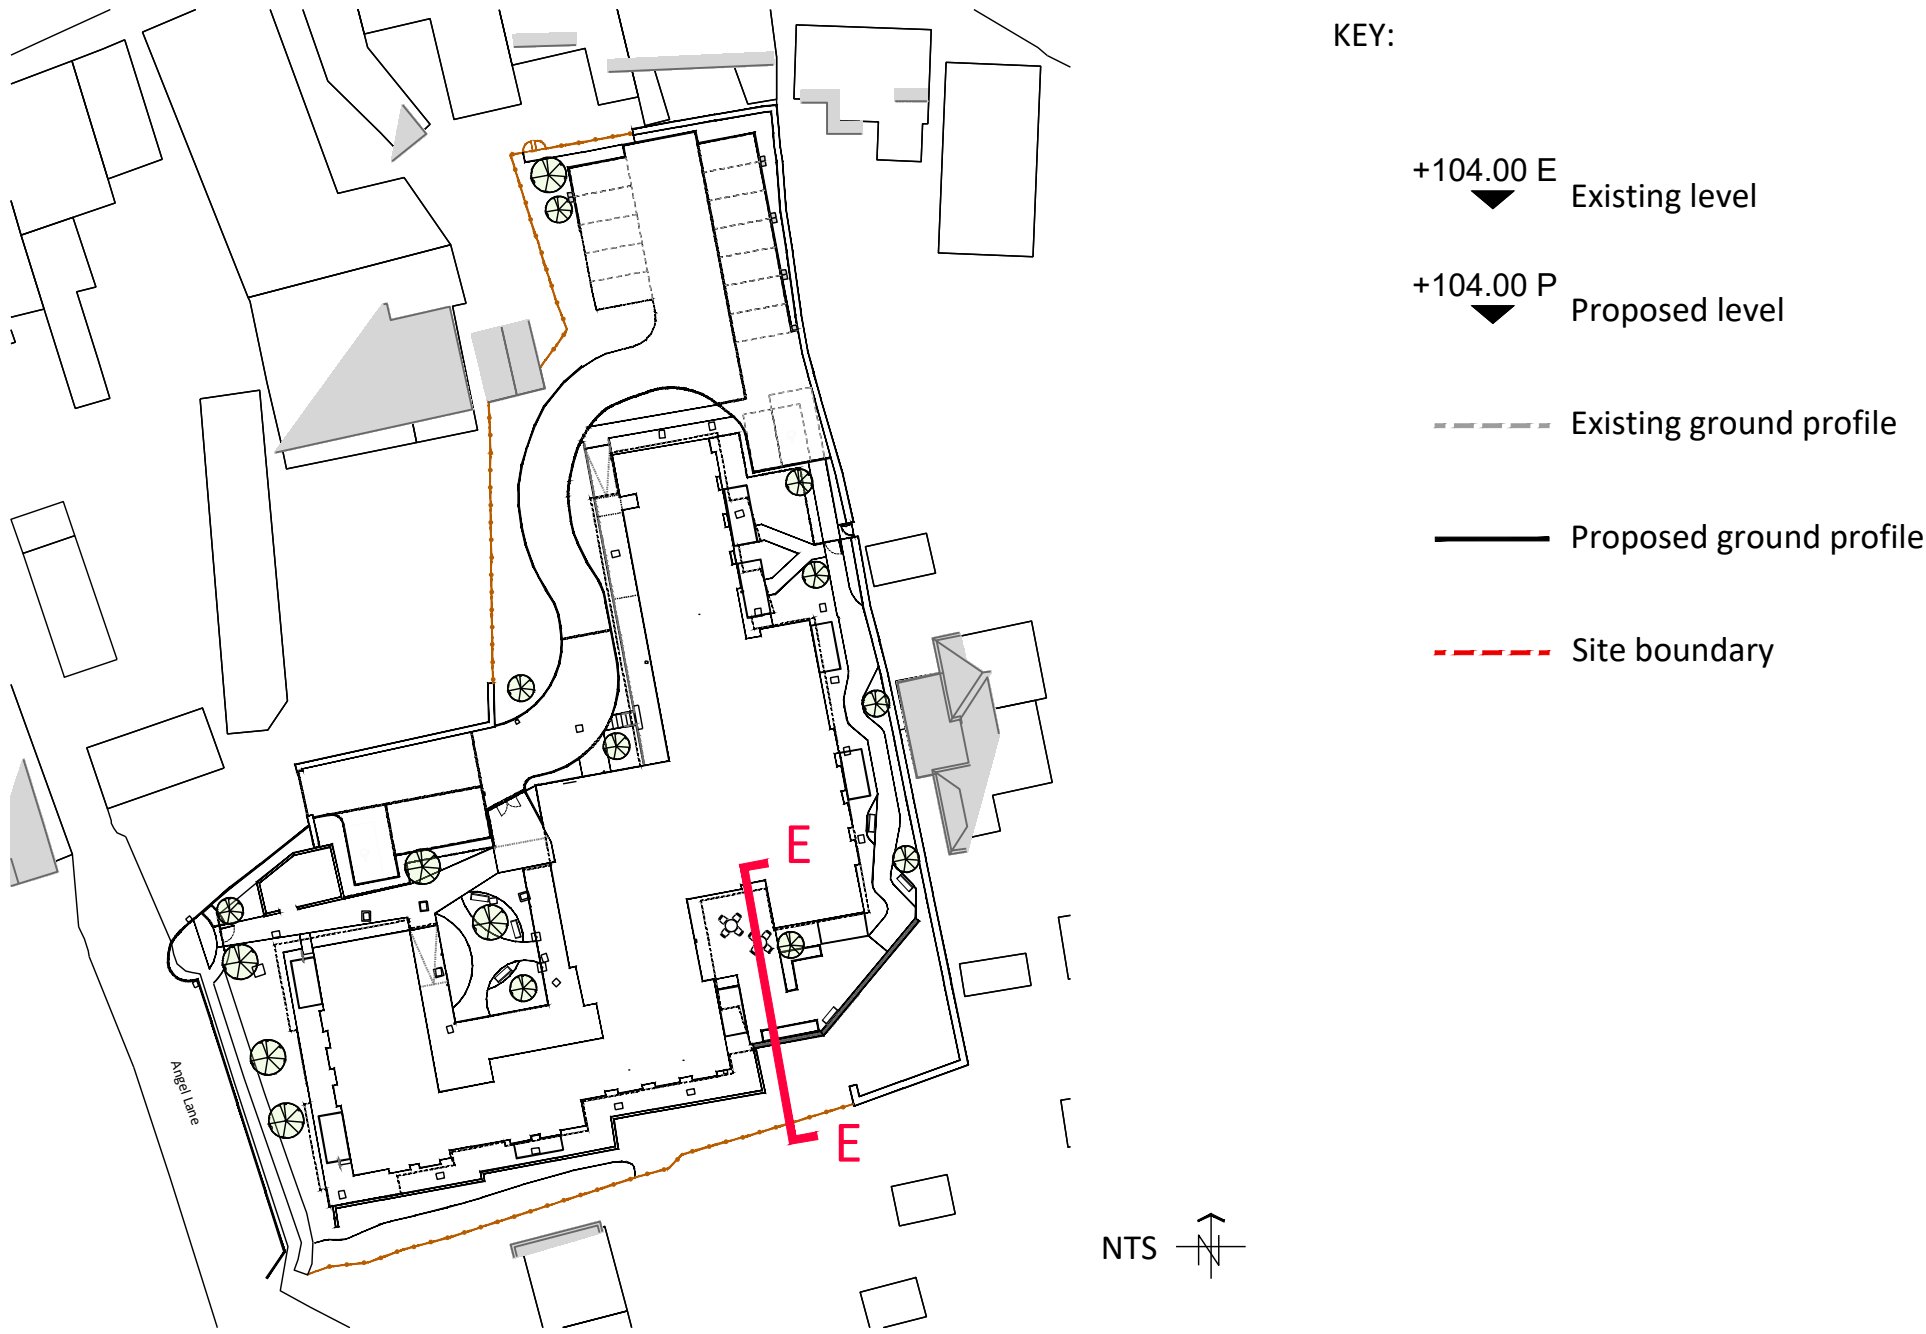

- KEY:
- +104.00 E Existing level
 - +104.00 P Proposed level
 - Existing ground profile
 - Proposed ground profile
 - - - Site boundary

Rev	Note	Date
P1	For Planning	23.10.2025
-	-	-

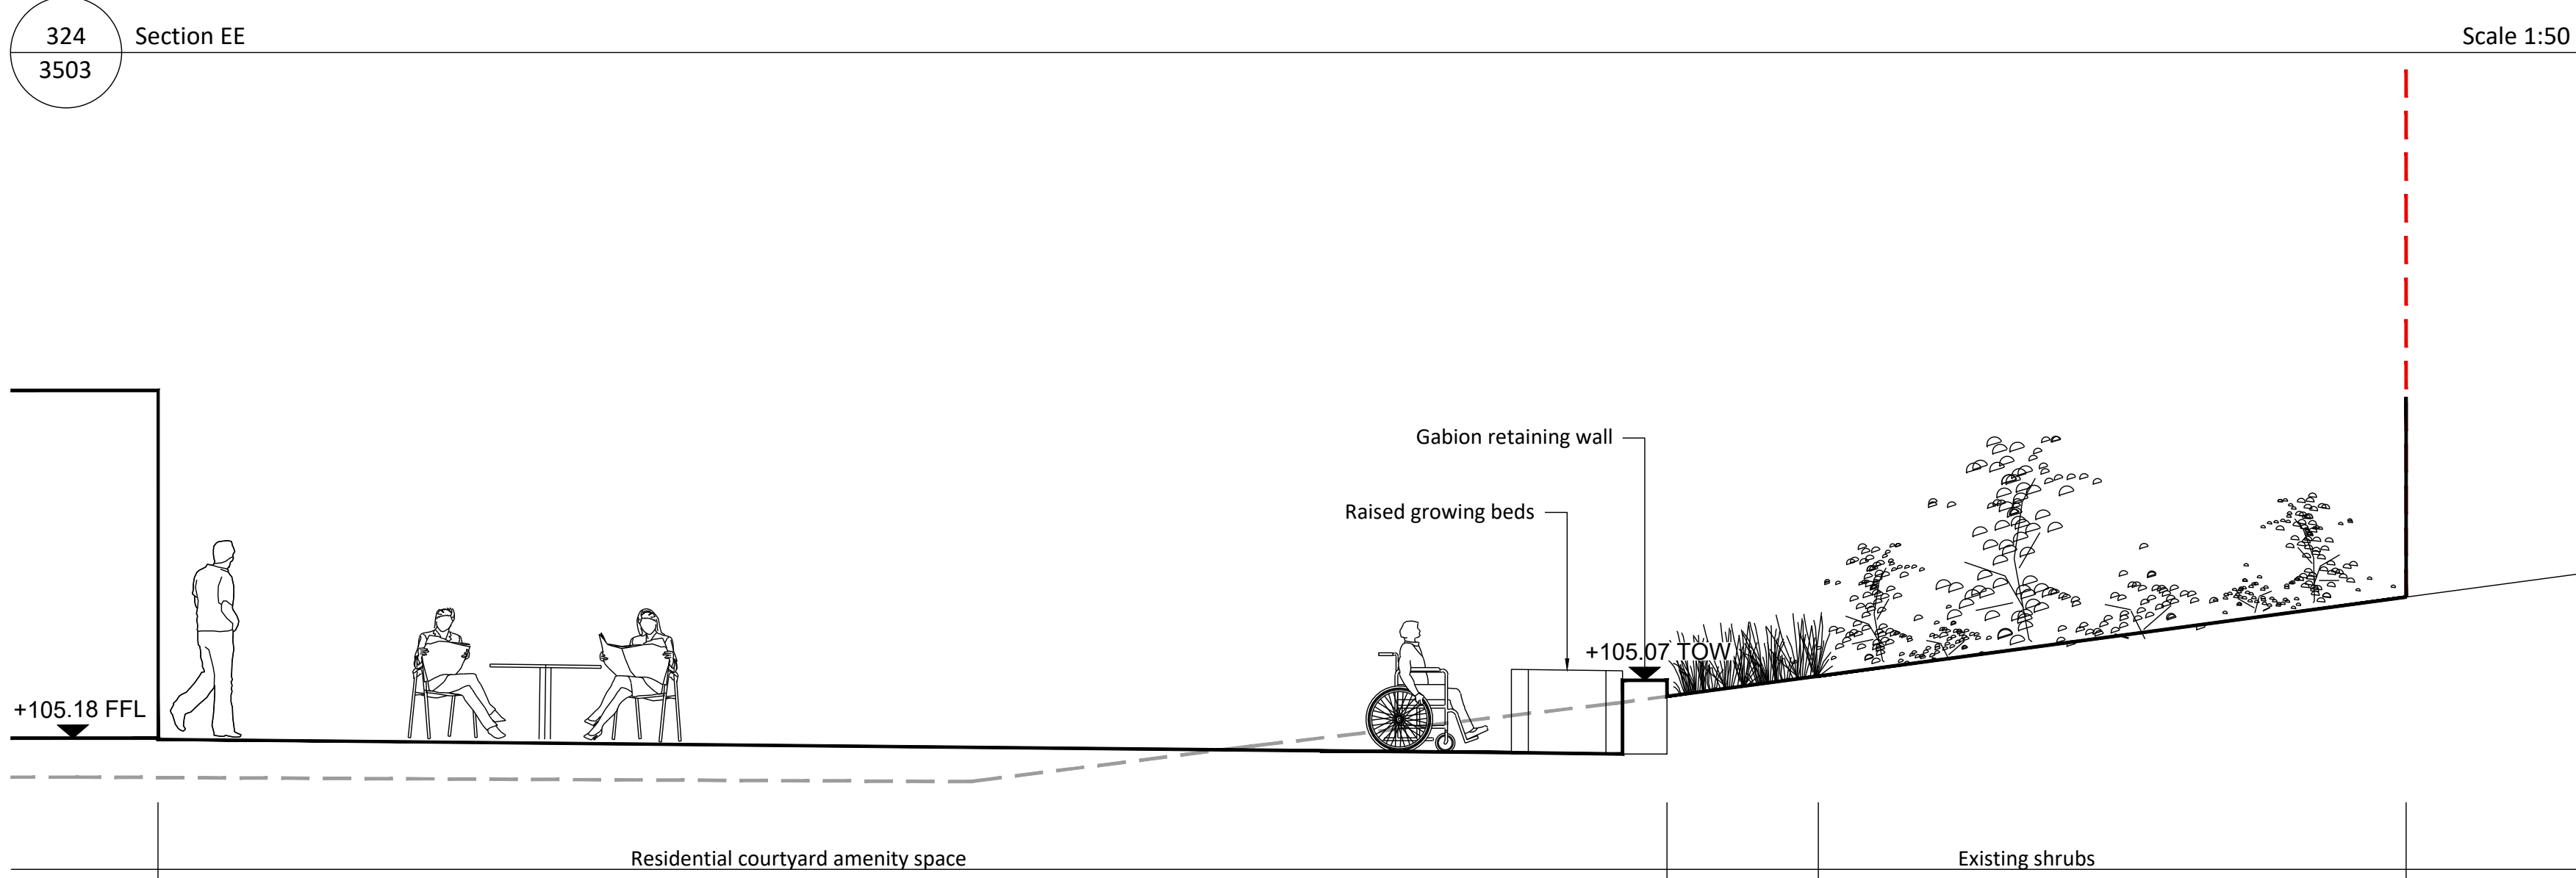

GREENHALGH
Landscape Architecture

Project
Fives Court
Mere

Drawing Name Section EE		
Drawn By GY	Checked By LB	Scale 1:50 @A1
Job No. 324	Status S4	
Drawing No. 324_GLA_00_GS_DR_L_3503	Rev P1	