


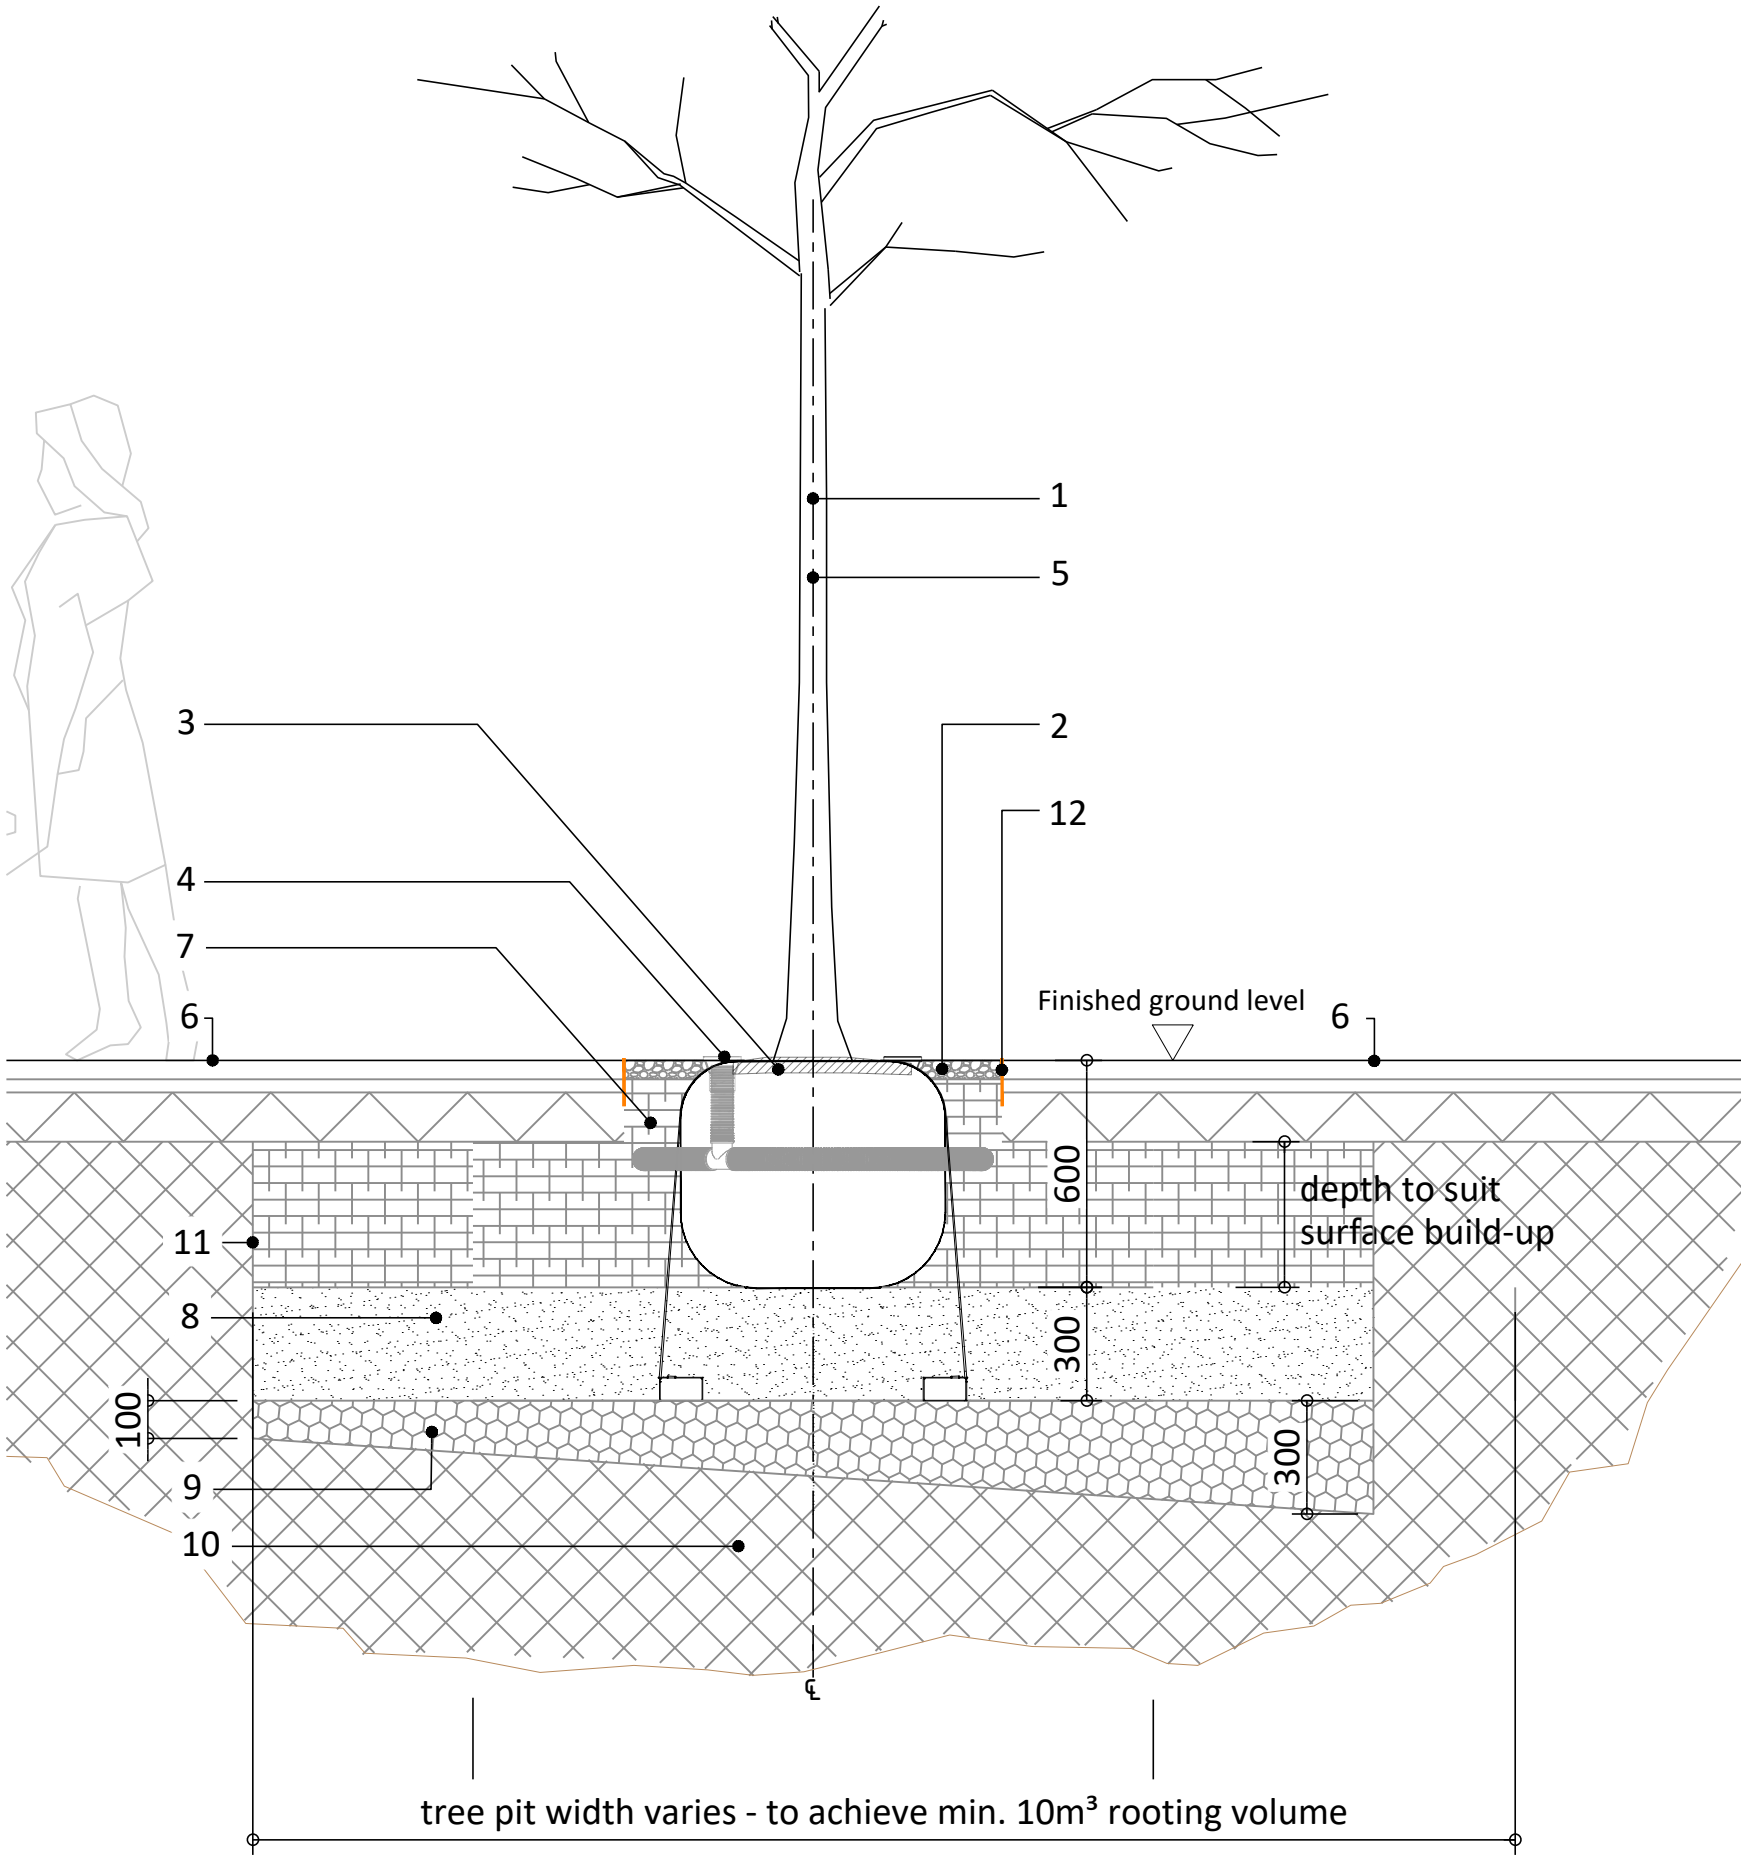

KEY:

1. Proposed tree, refer to Planting Plan and Planting Schedules. Tree pit shown for Semi Mature tree of 20-25cm girth. Tree to be supplied and planted in accordance with the landscape specifications.
2. 50mm deep bark mulch to min. 1000mm diameter around base of tree.
3. Tree secured with underground guying system to be Platipus Deadman fixing system with Plati-Mat (product ref RF1RDMP) supplied by Platipus Anchors or equal and approved.
4. Irrigation/ aeration pipe, to be Green-Tech 'Mona Relief Grande', 3m circumference ring below ground, or equal and approved. Opening to have proprietary grated caps and positioned outside of weldmesh tree guard.
5. Location of tree pit centre to be marked or recorded if tree pit excavated in advance of planting at a later date.
6. Adjacent hard surfaced pedestrian area (SF4 - resin bound gravel). Build-up to Engineer's specification.
7. Topsoil tree pit backfill, 600mm depth overall. To comprise structural tree soil, to be Green-Tech 'Amenity Tree Soil' or equal. Tree pit to be square with sides and base of the tree pit loosened to avoid any smearing and compaction due to excavation.
8. 300mm medium coarse washed sand.
9. Approx 100mm-300mm deep 15-20mm diameter pea gravel laid to base of pit as specified to aid drainage.
10. Subsoil to be broken up and loosened to 1m depth to reduce bulk density in accordance with BS 8545:2014 and laid in accordance with specification.
11. Trees in proximity to underground services will require Root Barrier to be installed to avoid potential root damage. Barriers should be deeper than the subbase level of the paving as a minimum, extending to the necessary depth.
12. Metal edging ring surrounding tree pit surface. To be EverEdge Garden Ring, 1000mm diameter, untreated steel, or similar and approved.

NOTES:

- Tree to have rooting volume of minimum **10m³** comprising topsoil and sand layers of the tree pit plus any adjacent natural ground.
- All drawings are to be read in conjunction with Greenhalgh Landscape Architecture Specification and relevant drawings.
- It is the responsibility of the Contractor to ascertain the exact positions of all existing and proposed services prior to carrying out landscape works.
- All drawings to be read in conjunction with the Engineer's drainage, levels, foundation and services details and specifications.
- This drawing is protected by copyright. Contractors must check all dimensions on site. Only figure dimensions are to be worked from. Discrepancies must be reported to the Landscape Architect before proceeding: 7 Sydney Wharf, Bath, BA2 4EF T: 01225 868432

Rev	Note	Date
P1	For Planning	18.11.2025
-	-	-



GREENHALGH

Landscape Architecture

Project
Fives Court
Mere

Drawing Name
Detail - semi-mature in hard landscape

Drawn By LB	Checked By IG	Scale 1:20 @A3
Job No. 324	Status S4	
Drawing No. 324_GLA_01_XX_DR_L_5405	Rev P1	