



DRAWINGS BASED ON TOPOGRAPHY & SITE BOUNDARY LIMITS INFORMATION PROVIDED BY OTHERS, IF ONSITE DISCREPANCIES ARISE, BRING TO A HARLOW & SONS ATTETNTION IMMEDIATELY

IF IN DOUBT,ASK - DO NOT SCALE - CHECK ON SITE DIMENSIONS.
SITE DIMENSIONS TO BE CHECKED PRIOR TO START - DISCREPANCIES TO BE RAISED WITH A HARLOW & SON


ALL DIMENSIONS ARE TO STRUCTURAL ELEMENTS & NOT TO APPLIED FINISHES

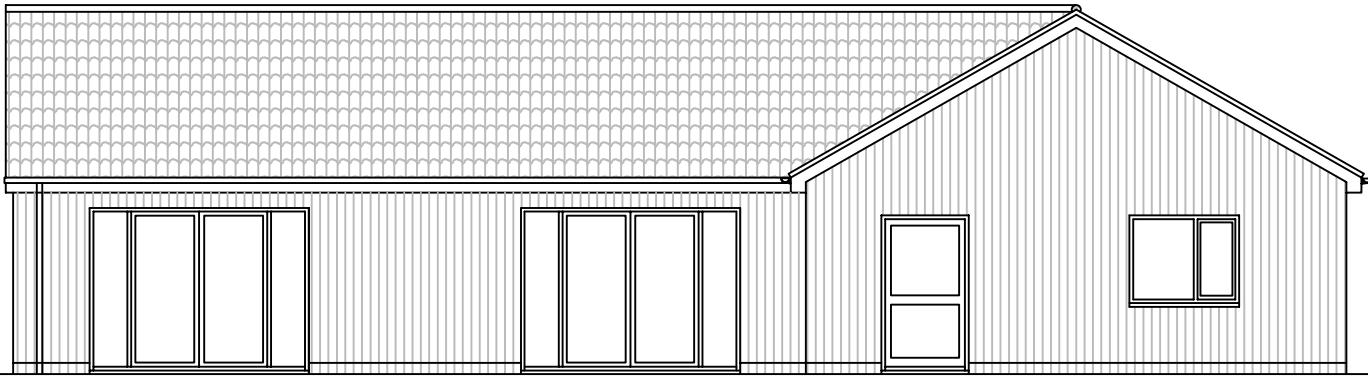


Existing Front (North-East) Elevation 1:100

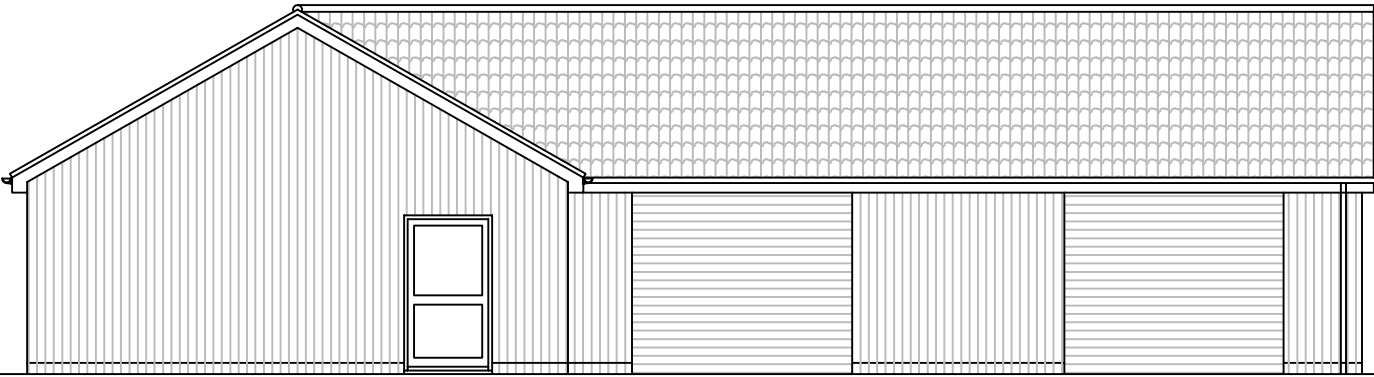


Existing Side (South-East) Elevation 1:100

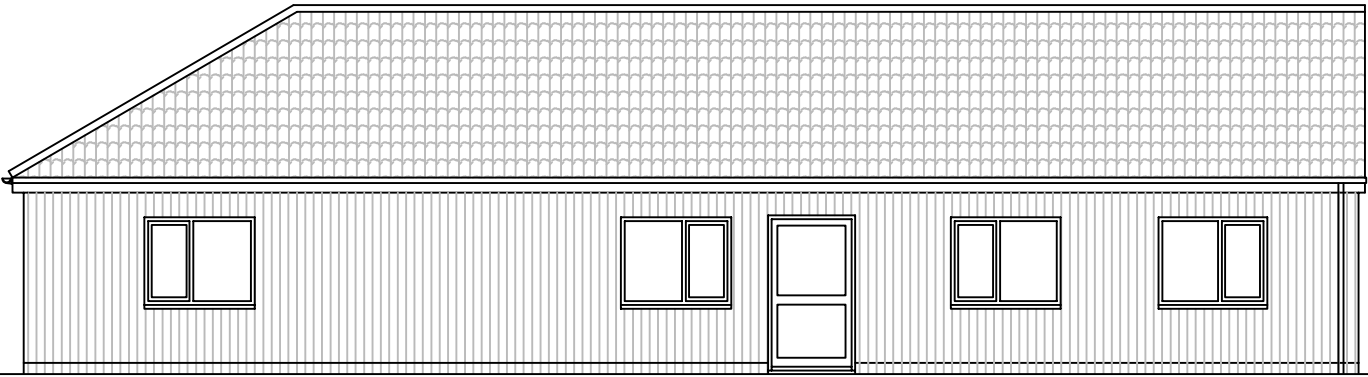



Existing Rear (South-West) Elevation 1:100

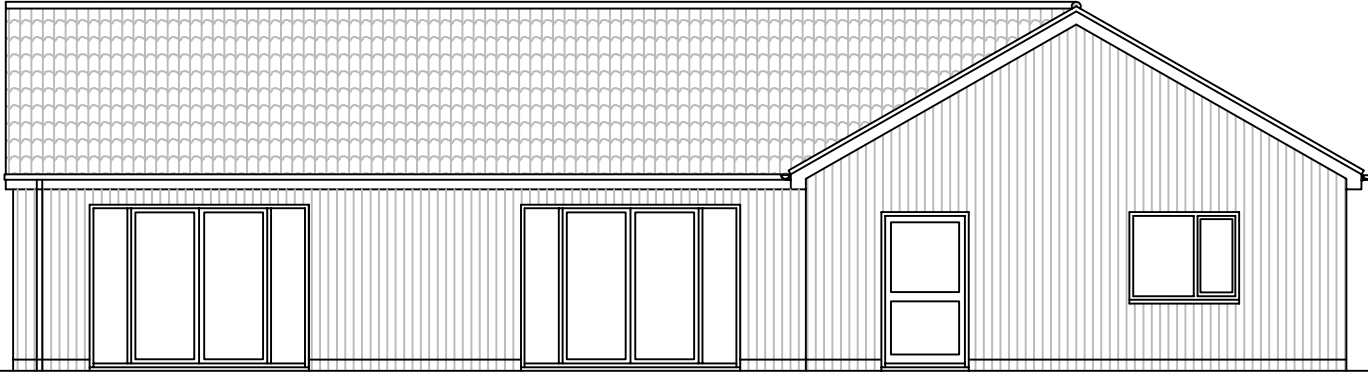


Proposed Front (North-East) Elevation 1:100

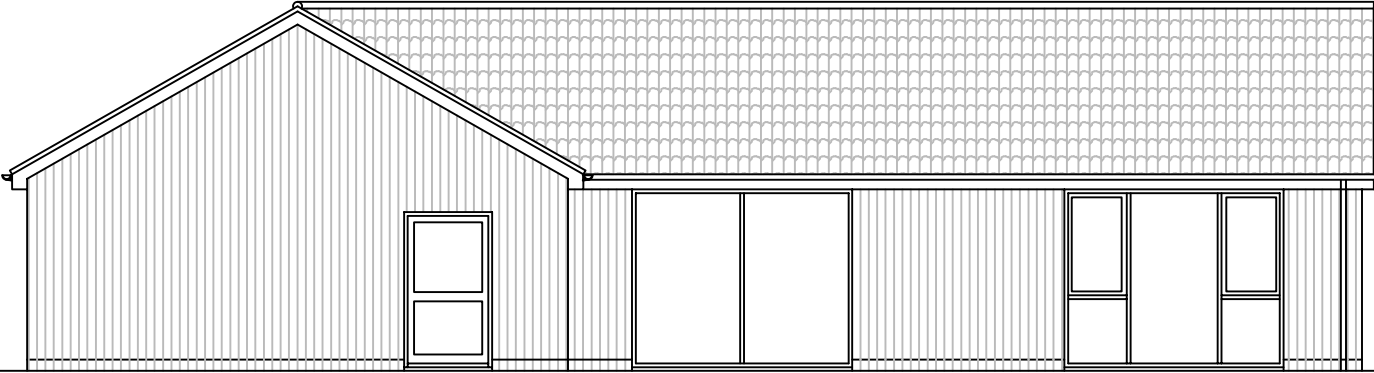


Proposed Side (South-East) Elevation 1:100
Units 7-10 Elevations

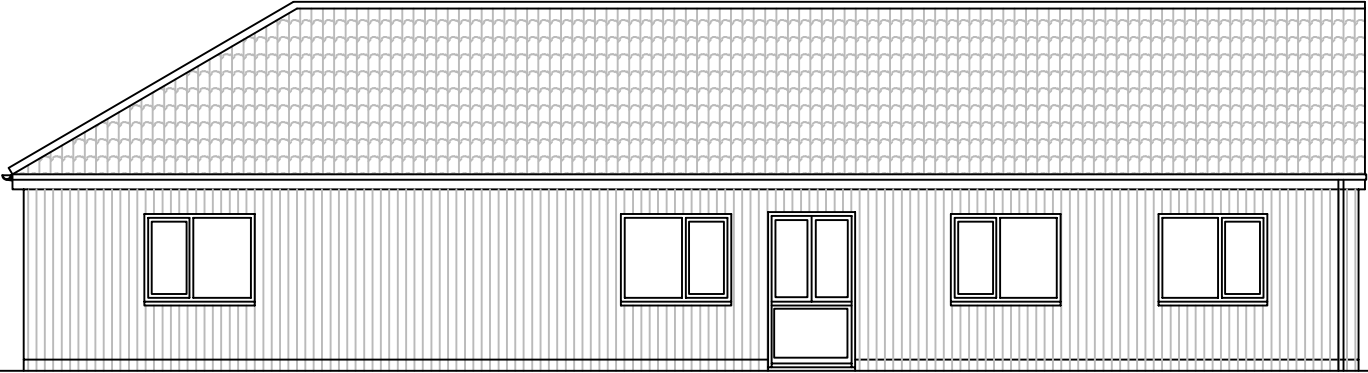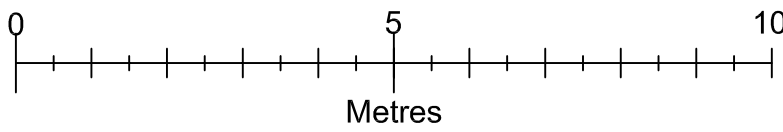

Proposed Rear (South-West) Elevation 1:100

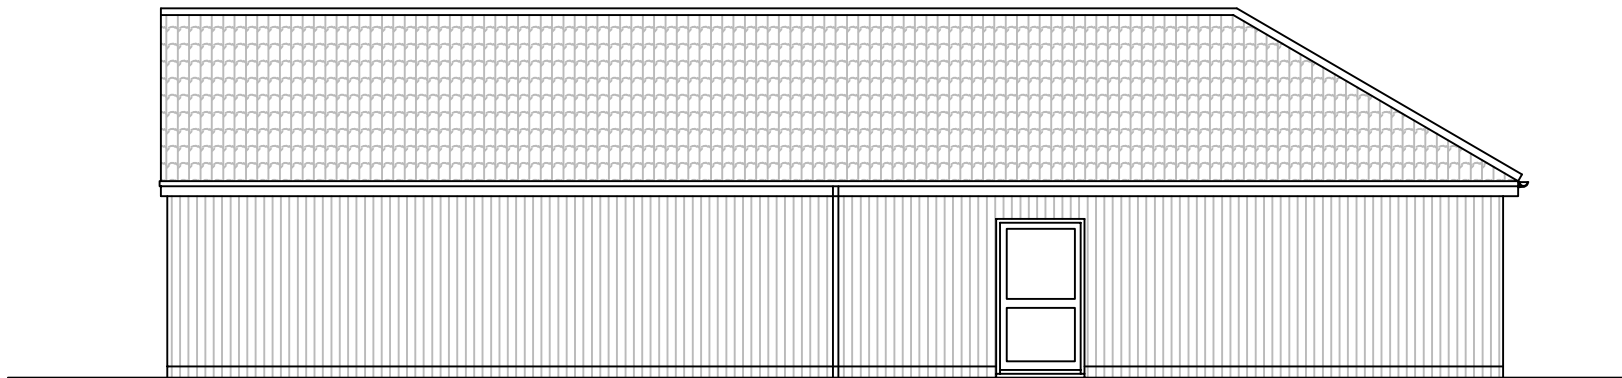

Existing Side (North-West) Elevation 1:100

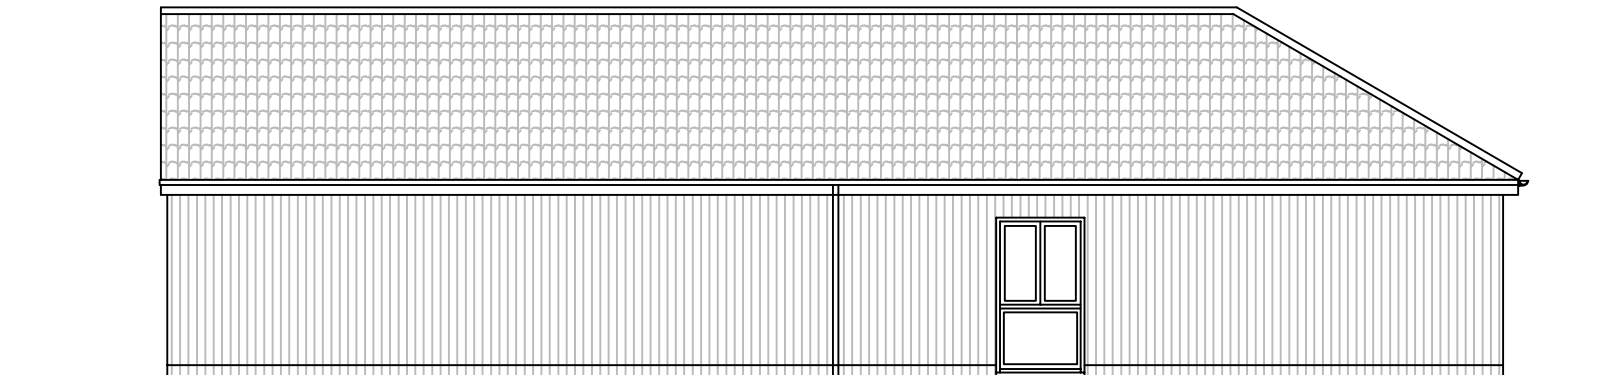

Proposed Side (North-West) Elevation 1:100

<u>Drawn by</u>	A Harlow & Son 01225 938329	
<u>Church Farm</u> <u>Bath Road</u> <u>Shaw</u> <u>Wiltshire</u> <u>SN12 8EF</u>		
A1 Papersize		
<u>Scale</u>	1:100	<u>Drawing No AH2018/102</u> Sheet 2 of 5
<u>Date</u>	9th Dec 2025	