
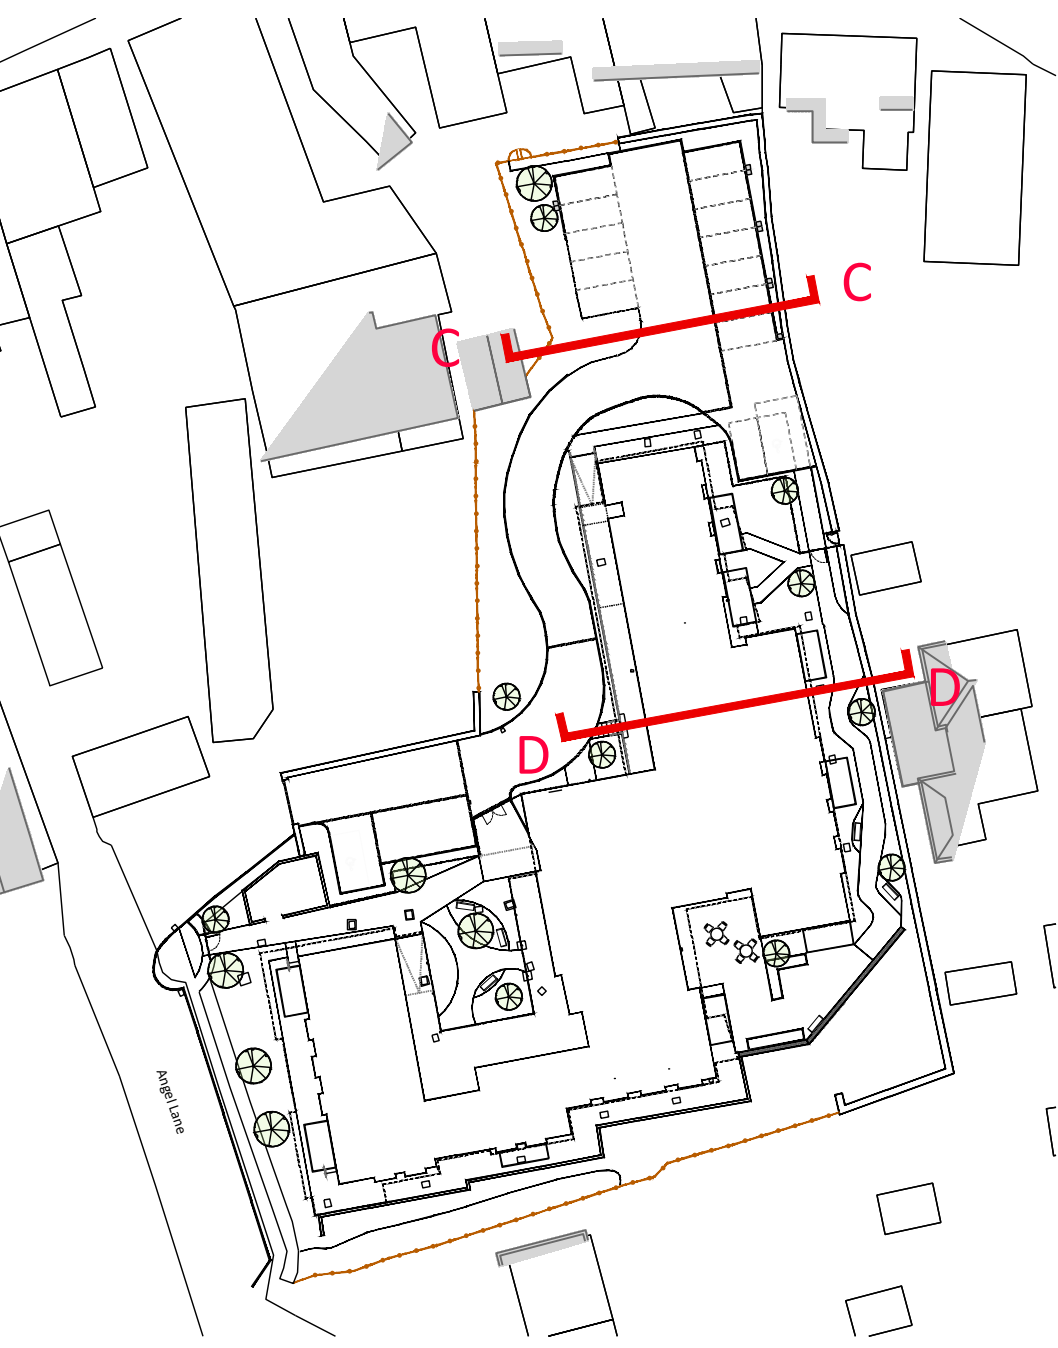
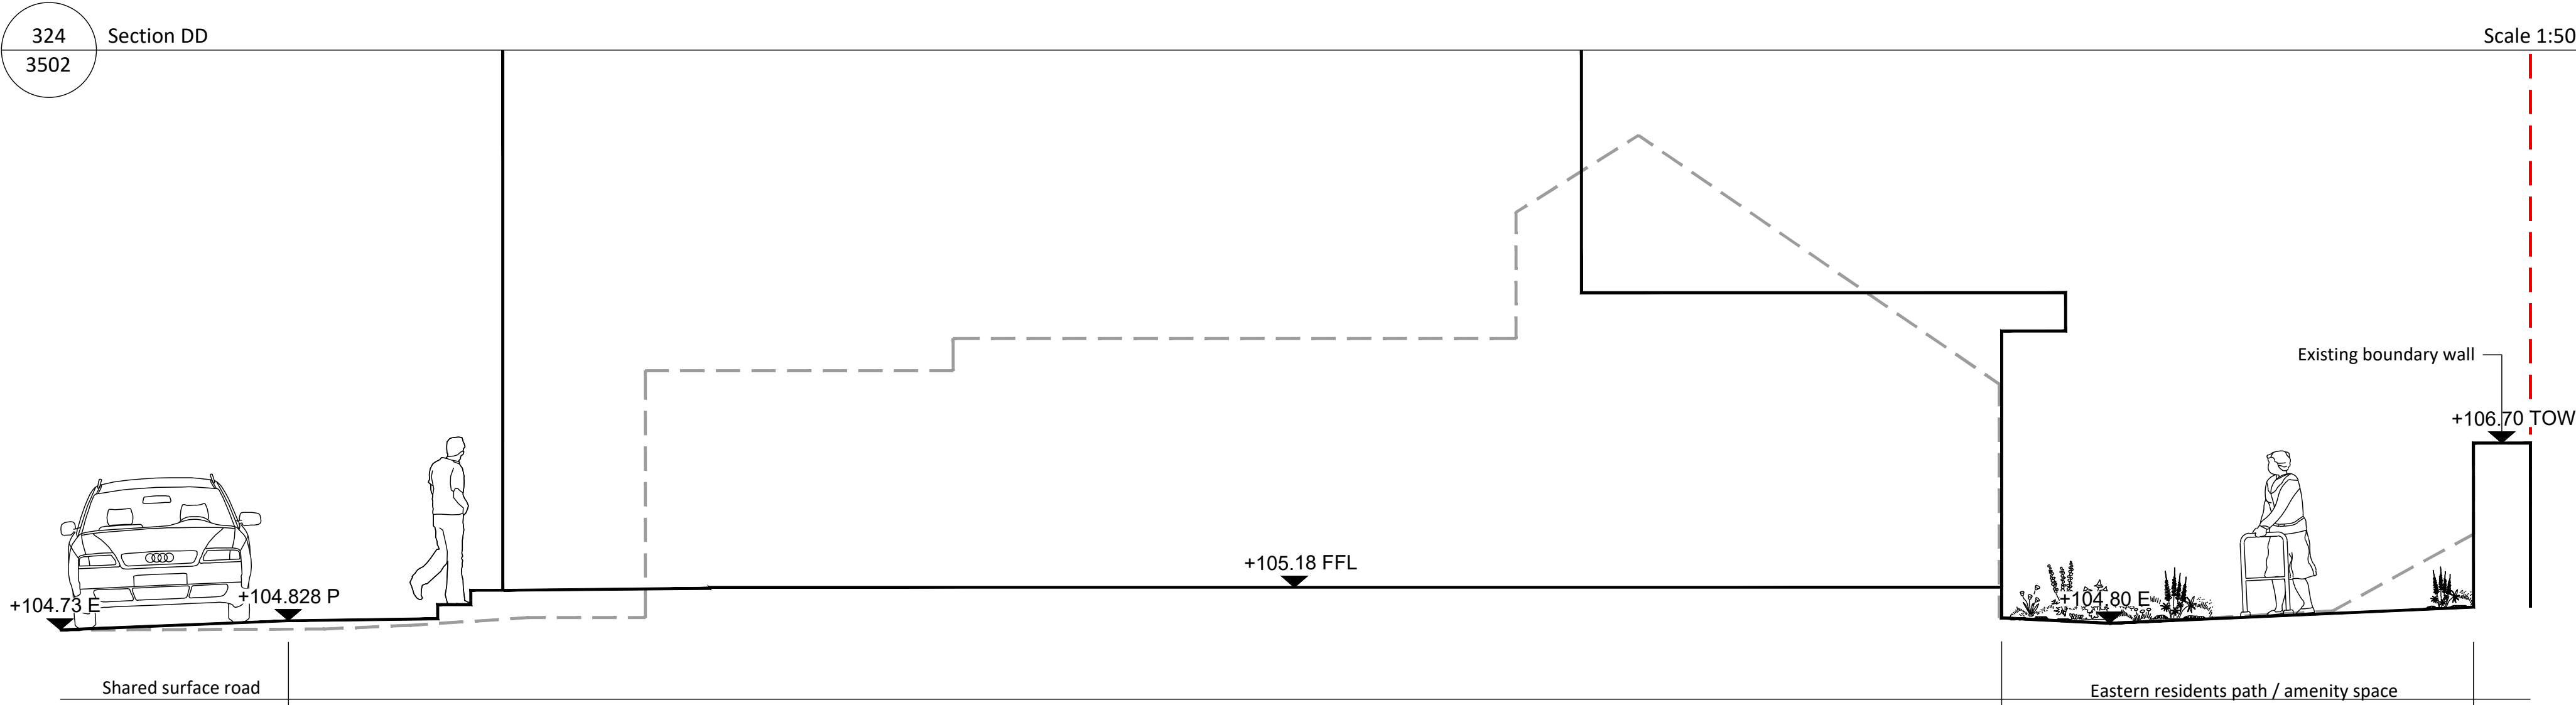


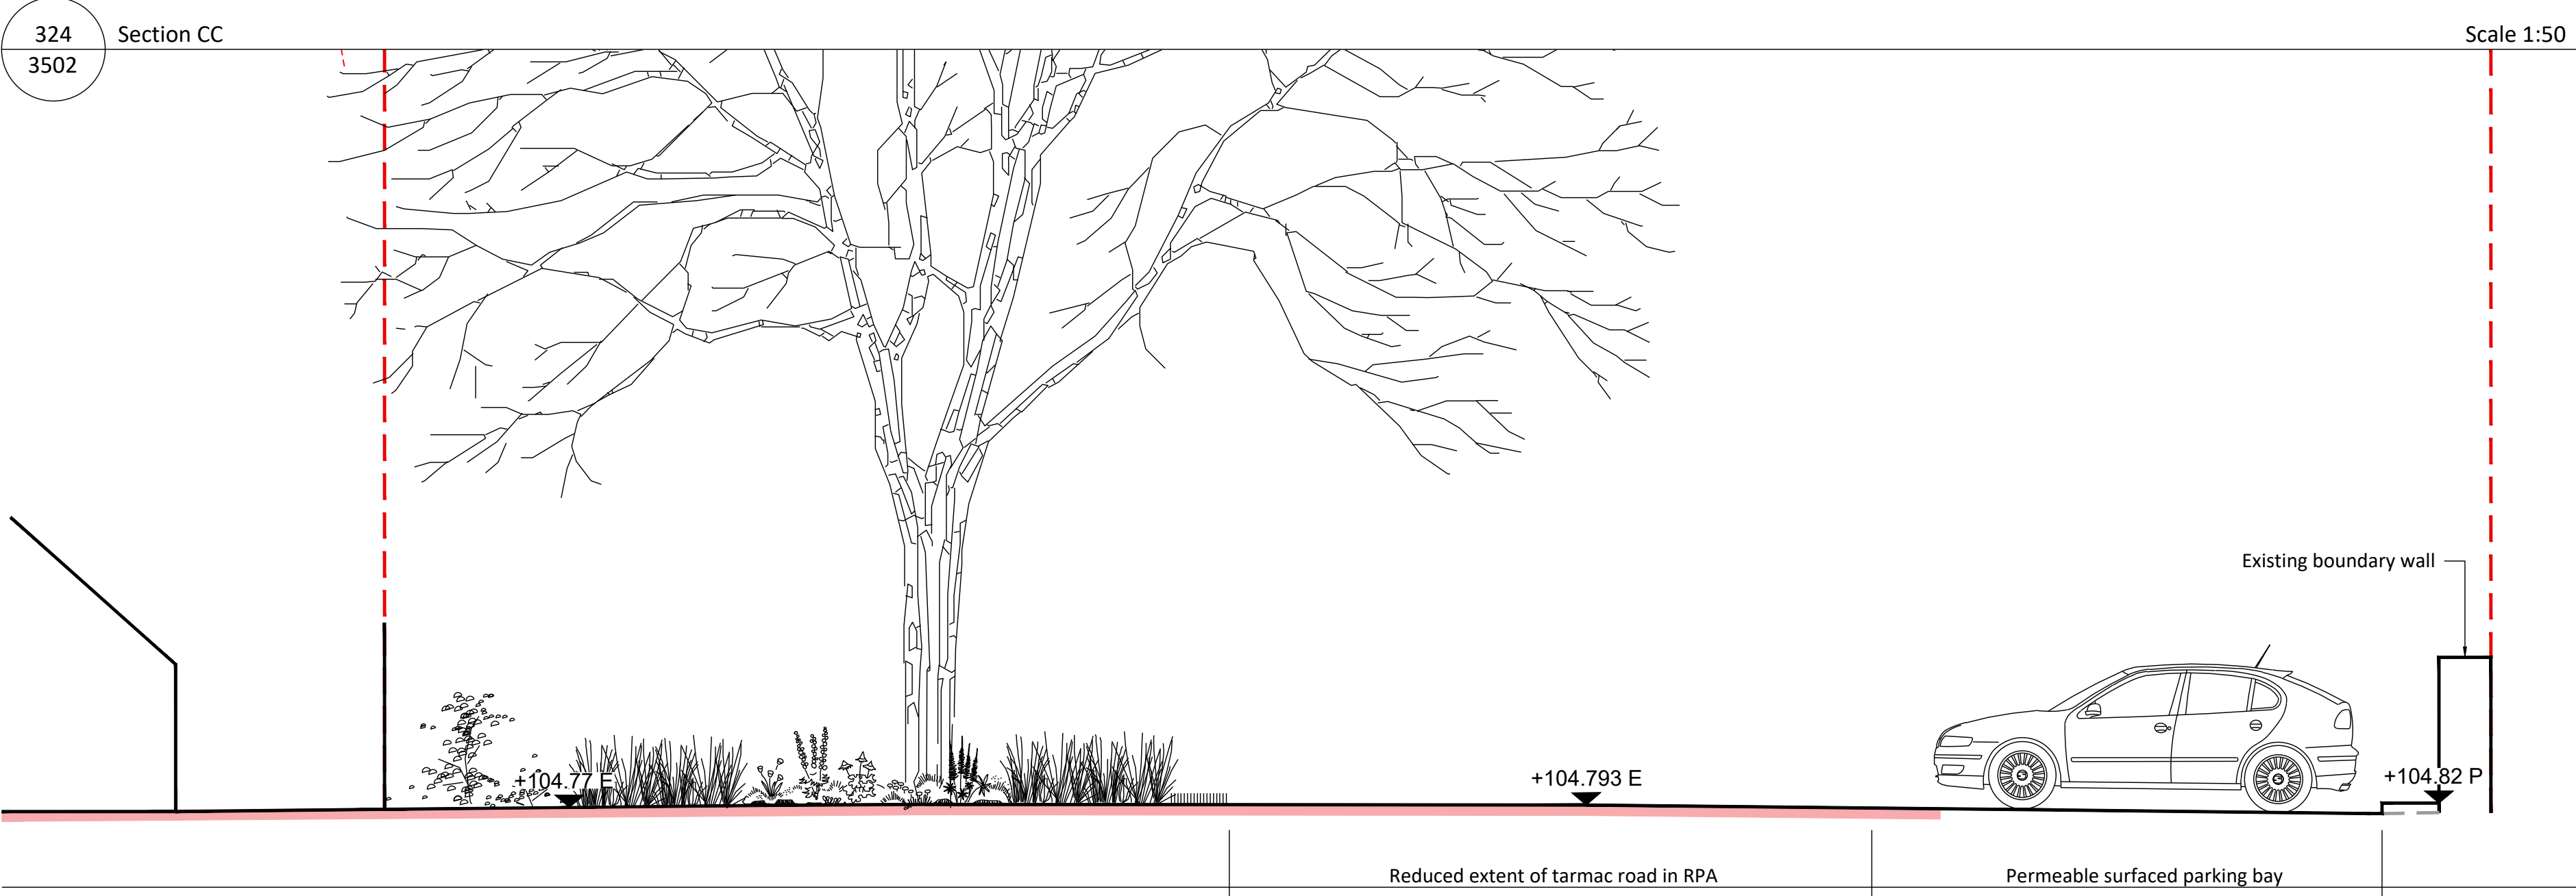

- KEY:
- +104.00 E Existing level
 - +104.00 P Proposed level
 - Existing ground profile
 - Proposed ground profile
 - - - Site boundary
 - RPA extent of existing tree

Rev	Note	Date
P1	For Planning	23.10.2025
-	-	-

0m 1m 4m

GREENHALGH
Landscape Architecture

Project
Fives Court
Mere

Drawing Name Sections CC & DD		
Drawn By GY	Checked By LB	Scale 1:50 @A1
Job No. 324	Status S4	
Drawing No. 324_GLA_00_GS_DR_L_3502	Rev P1	