



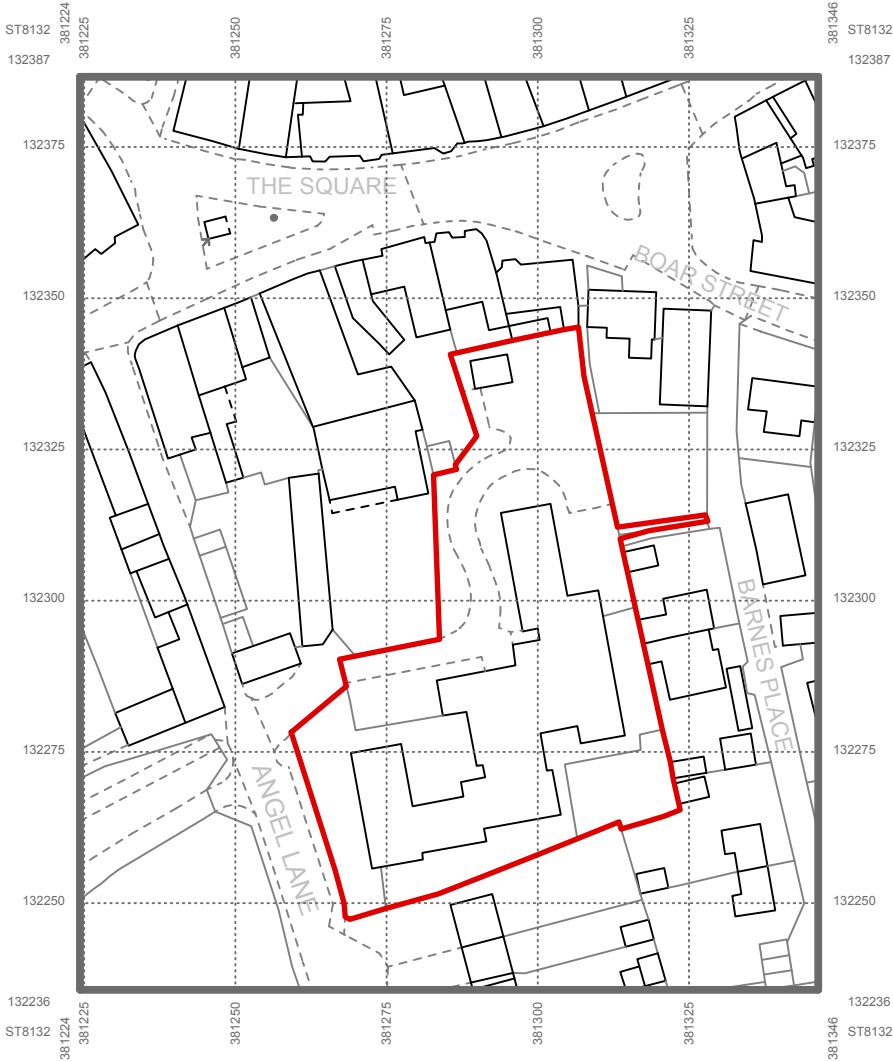

© Crown copyright 2025 Ordnance Survey 100053143

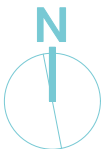

FOR PLANNING		
Date 03/09/2025		
No. P01		
Revision Notes Drawing updated for planning issued for final coordination		
01/12/2025		
P02		
Issued for planning		
Design Firm		
		
Project Title Fives Court Angel Lane, Mere, Warminster BA12 6DH		
Sheet Title Site Location Plan		
Sheet Scale 1:1250@A3	Drawn By MLS	
Total Sheets 0	Reviewed By MSS	
File Name 2116 - Masterfile.vwxp		
Sheet No. Project ID - Originator - Volume - Level - Type - Role - Number WCMRFC-Q50 -00 -00 -DR-A-0001		
Suitability Code - Description S0 INITIAL STATUS	Revision Code - Number P02	